

Notes

1. Do not scale from this drawing, except for planning purposes. Use figured dimensions only.
2. All dimensions must be checked on site prior to commencement of work.
3. Where applicable this drawing is to be read in conjunction with other consultants' drawings.
4. O.S. Licence AR 177474
5. This drawing is the copyright of Martin Critchell Architects.

ARUN DISTRICT COUNCIL	
No.	BR 217 07
Received	
12.7.07	




SOUTH ELEVATION




EAST ELEVATION




WEST ELEVATION

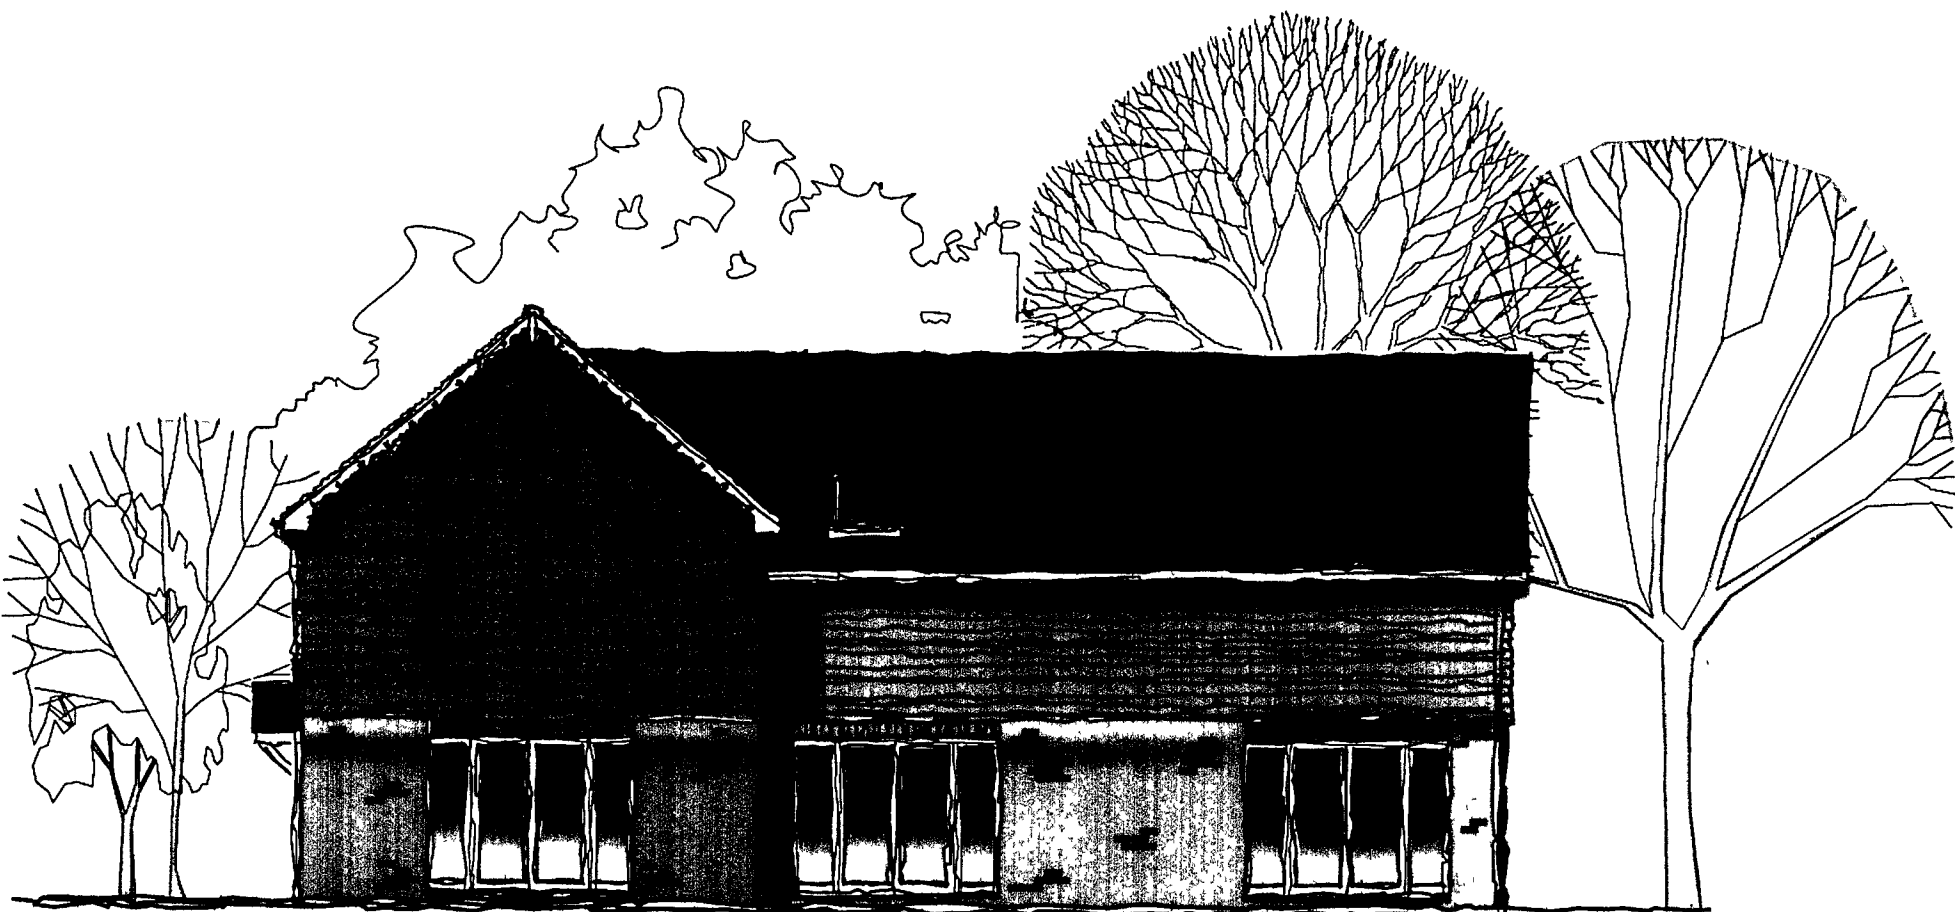


NORTH ELEVATION

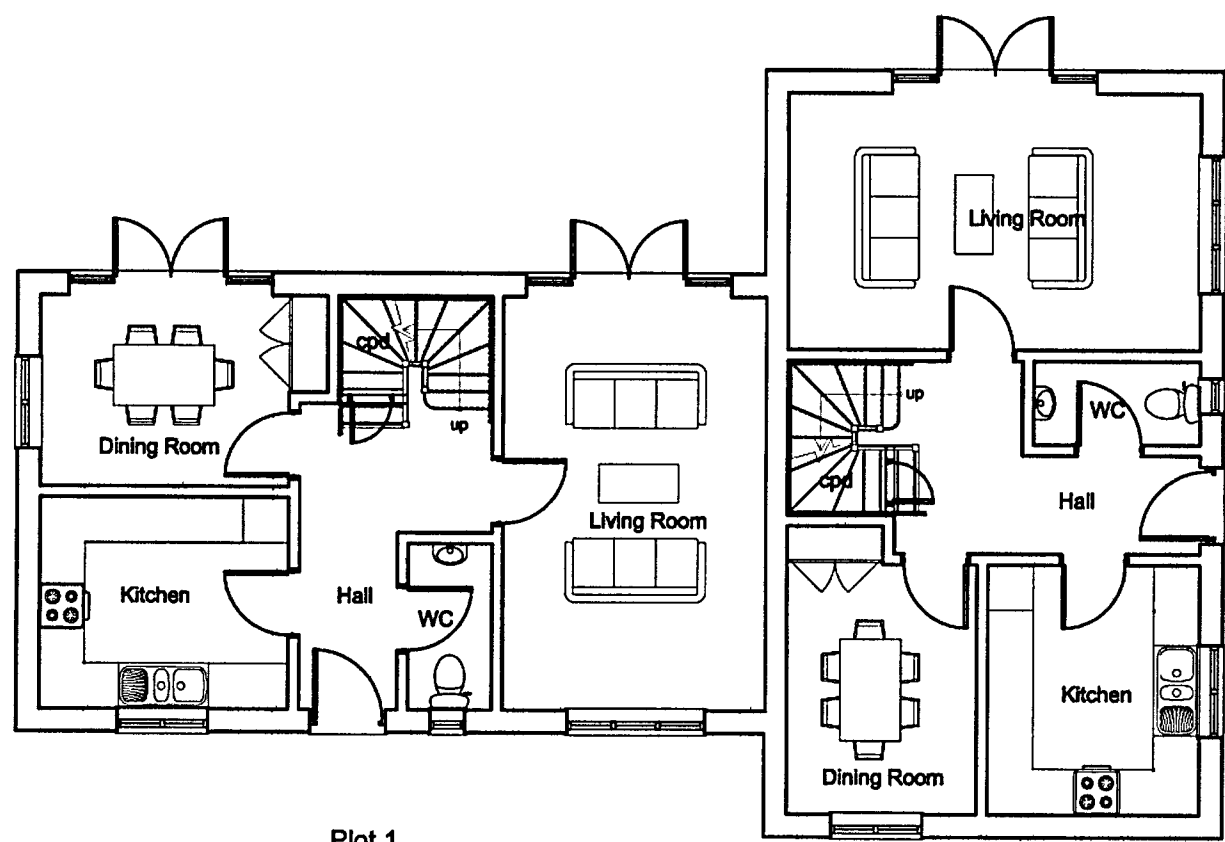

GROUND FLOOR PLAN

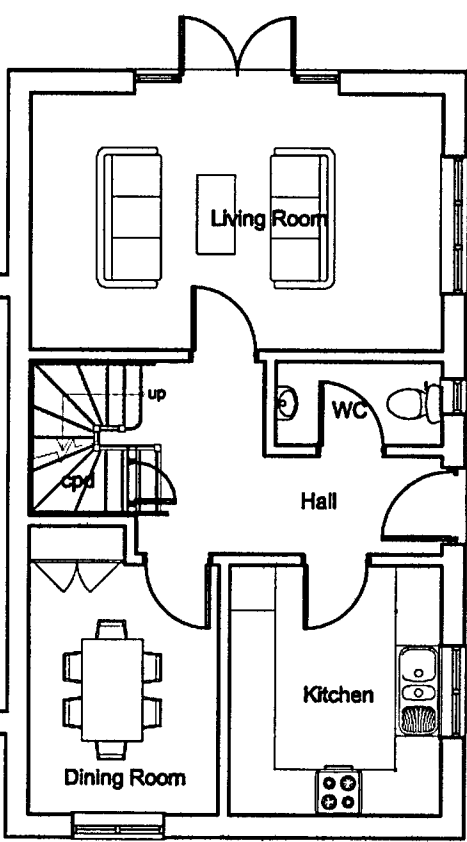

Plot 2

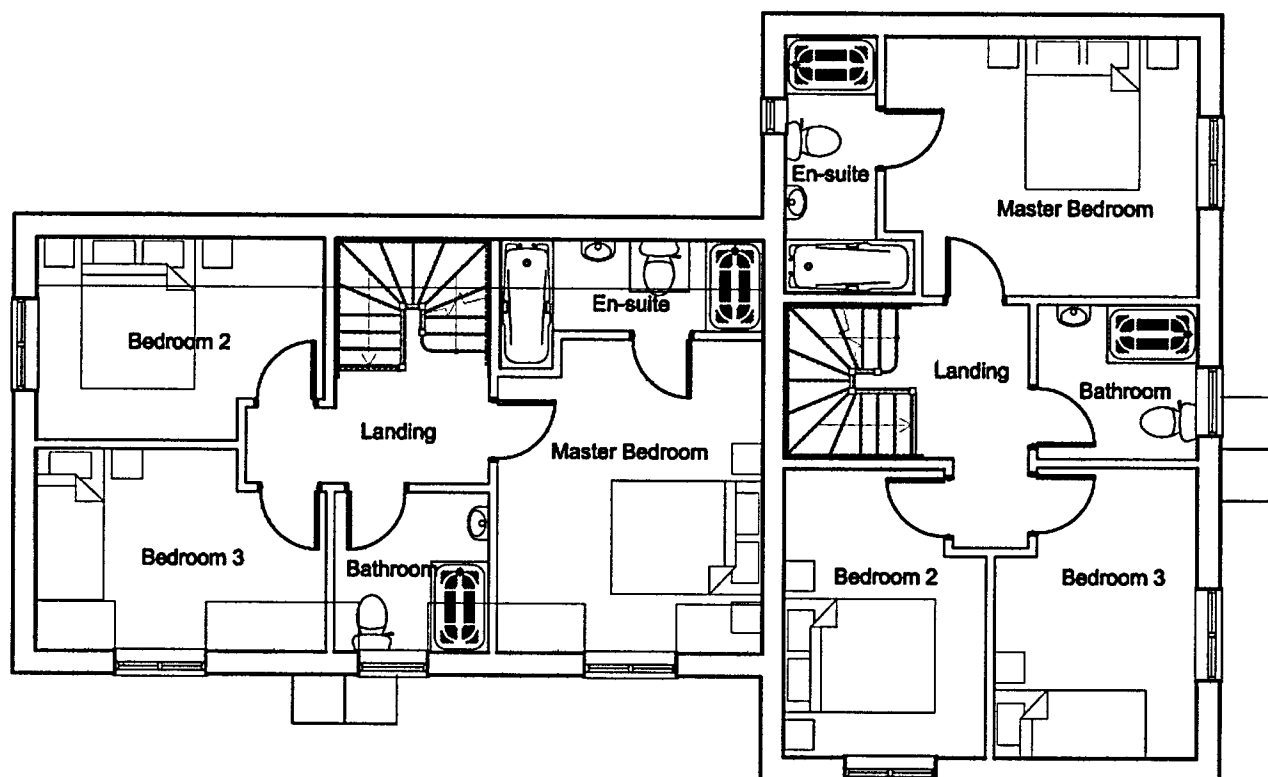

FIRST FLOOR PLAN

Rev	Date	Amendment	Checked

Town Planners
MARTIN CRITCHELL ARCHITECTS
Metro House ■ Northgate ■ Chichester ■ West Sussex ■ PO19 1BE
tel 01243 531036 fax 01243 782917 e-mail info@mcarchitects.co.uk web www.martincritchell-architects.co.uk

For
Counterpoint Properties Ltd

Project
**Redevelopment of
55 & 57 Victoria Drive
Bognor Regis
West Sussex**

Drawing	Scale
UNITS 1 & 2 Floor Plans Elevations	1:100 1:100 1:100

Date	21.06.2007	Drawn	AF	Checked	
Job number	07.032	Drawing number	02	Revision	A