


Notes

1. Do not scale from this drawing, except for planning purposes. Use figured dimensions only.
2. All dimensions must be checked on site prior to commencement of work.
3. Where applicable this drawing is to be read in conjunction with other consultants' drawings.
4. O.S. Licence AR 177474.
5. This drawing is the copyright of Martin Critchell Architects


ARUN DISTRICT COUNCIL			
No.	BR	217	07
Received			
12.7.07			



EAST ELEVATION

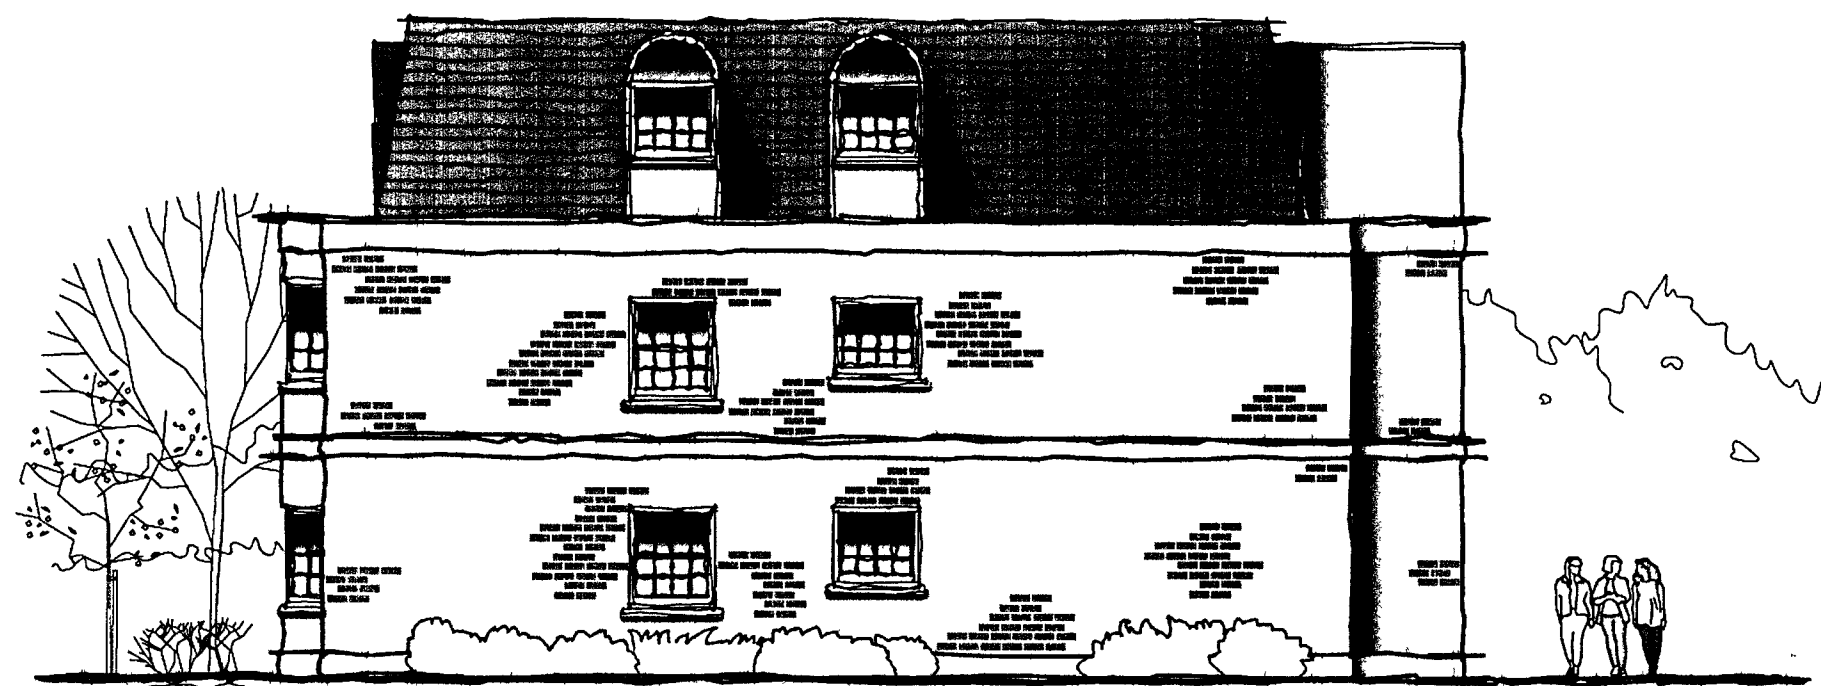


NORTH ELEVATION

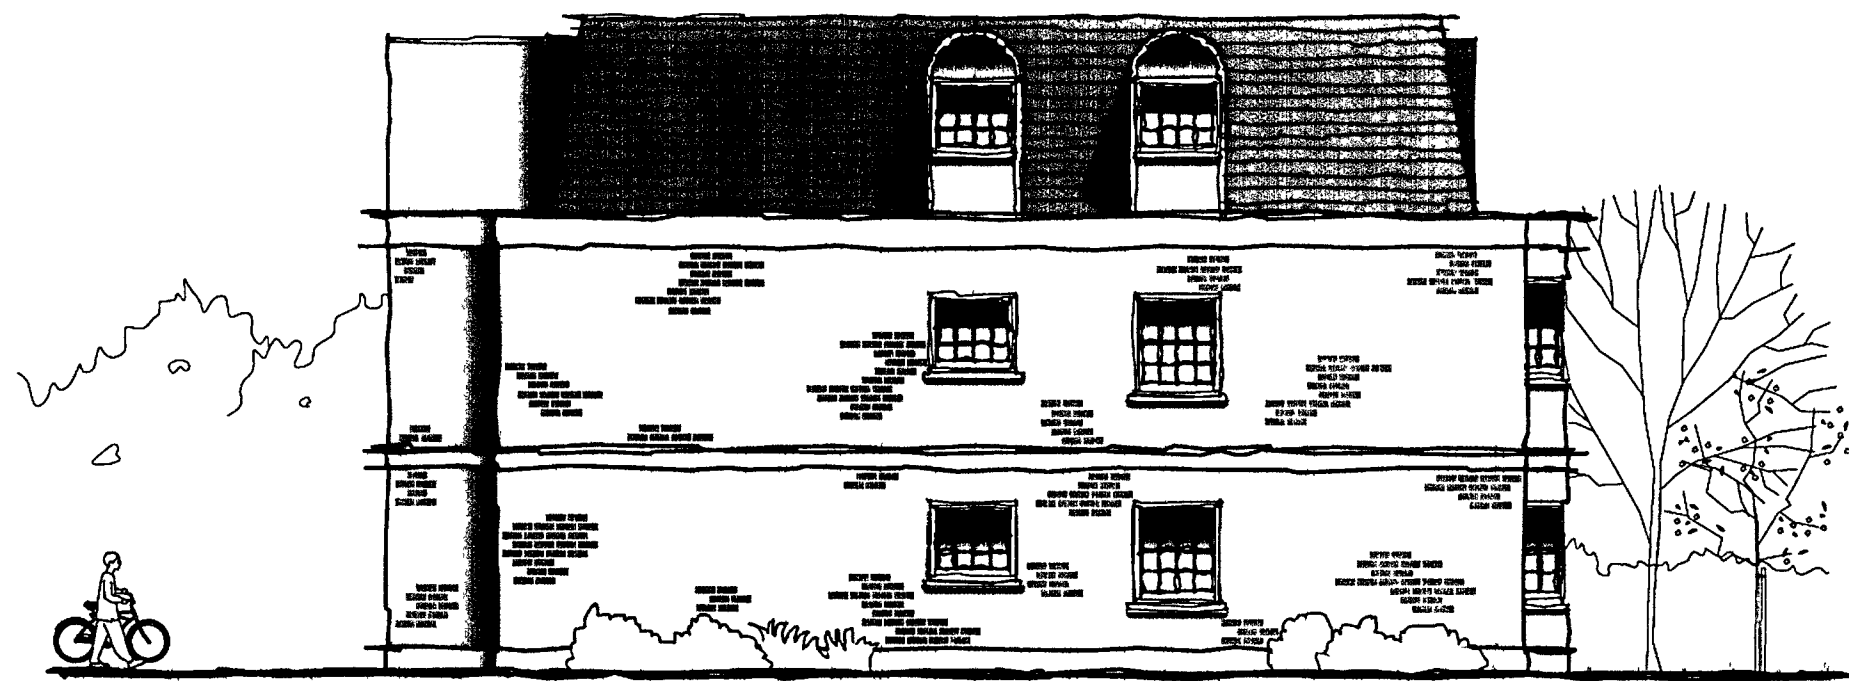


SOUTH ELEVATION




WEST ELEVATION

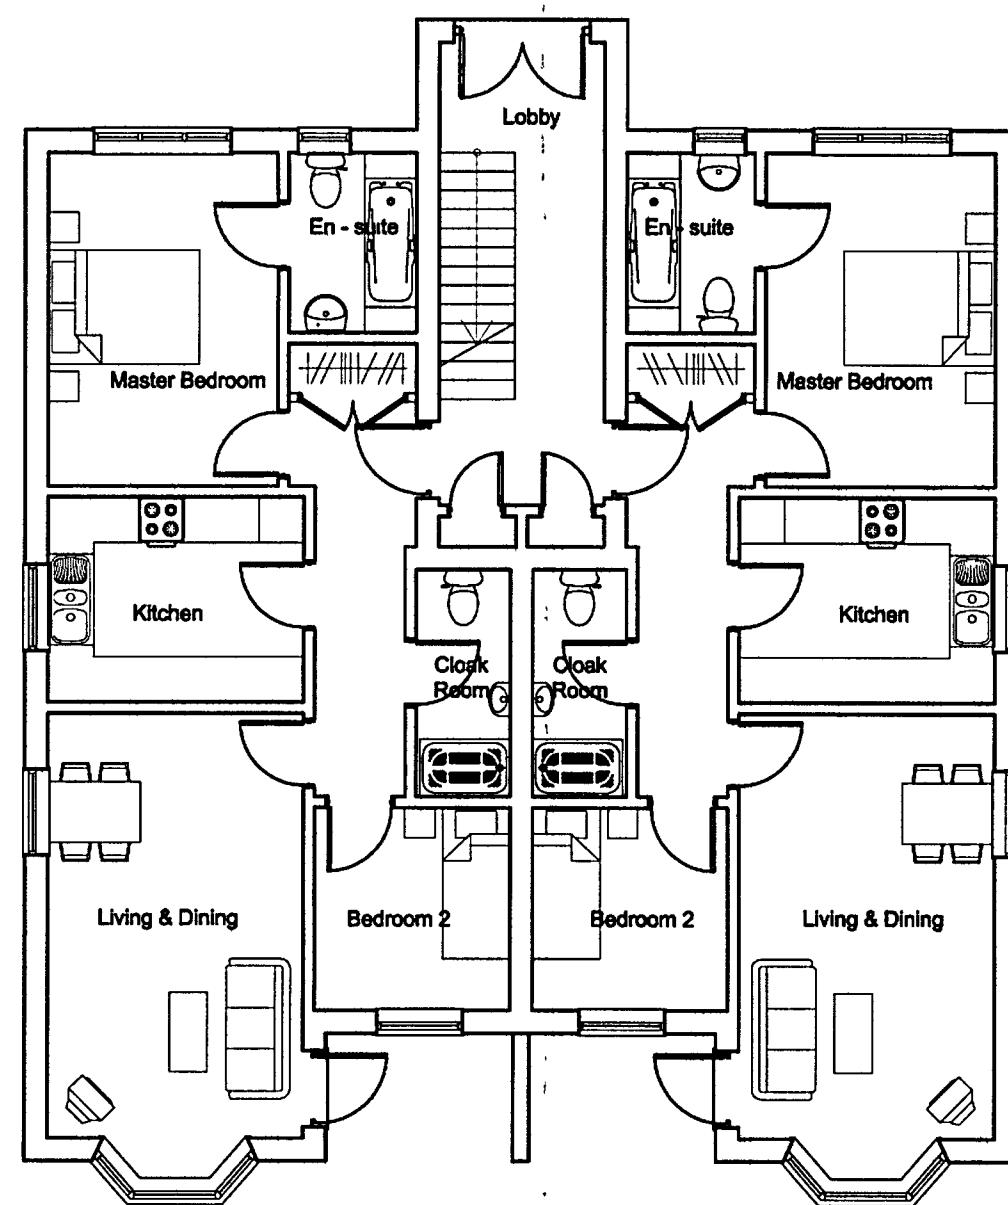

GROUND FLOOR PLAN

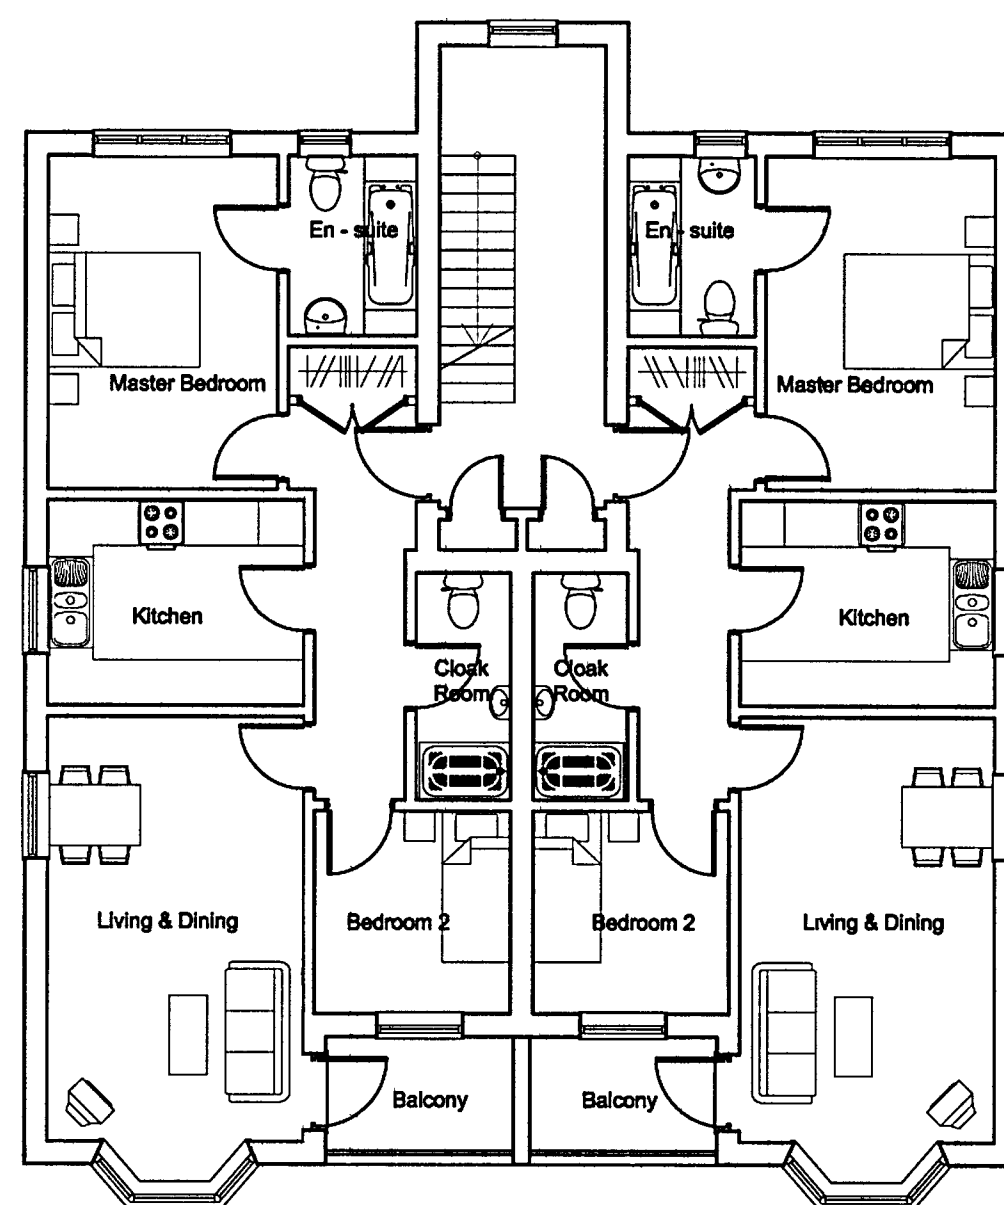

FIRST FLOOR PLAN

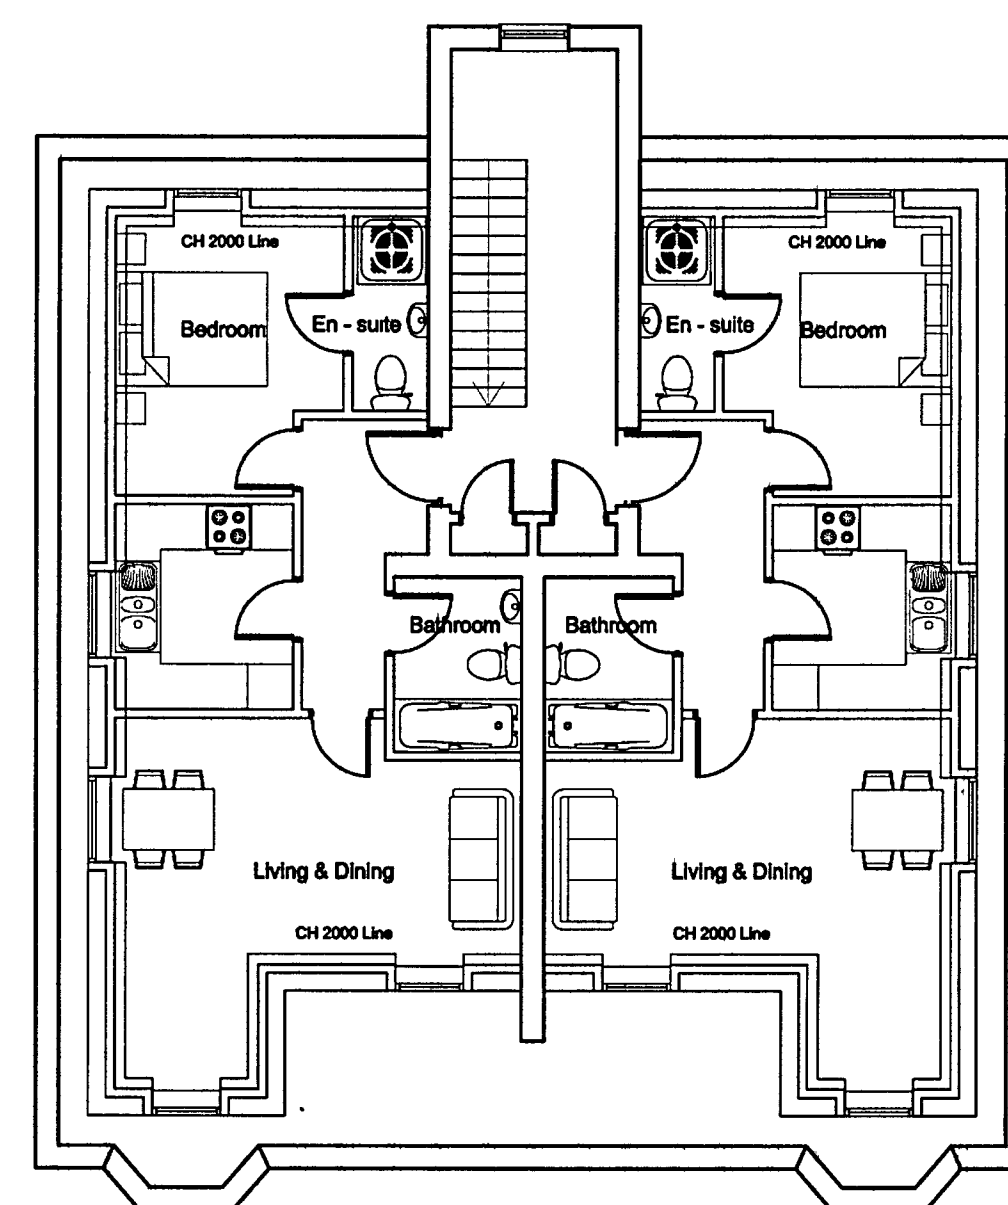

SECOND FLOOR PLAN

Rev	Date	Amendment	Checked
-----	------	-----------	---------

Town Planners & Architects
MARTIN CRITCHELL ARCHITECTS
Metro House ■ Northgate ■ Chichester ■ West Sussex ■ PO19 1BE
tel 01243 531036 fax 01243 782917 e-mail info@mcarchitects.co.uk web www.martincritchell-architects.co.uk

For **Counterpoint Properties Ltd**

Project
**Redevelopment of
55 & 57 Victoria Drive
Bognor Regis
West Sussex**

Drawing	Scale
Flat Floor Plans Elevations	1:100 1:100

Date	26.06.2007	Drawn	AF	Checked
Job number	07.032	Drawing number	05	Revision
				A