



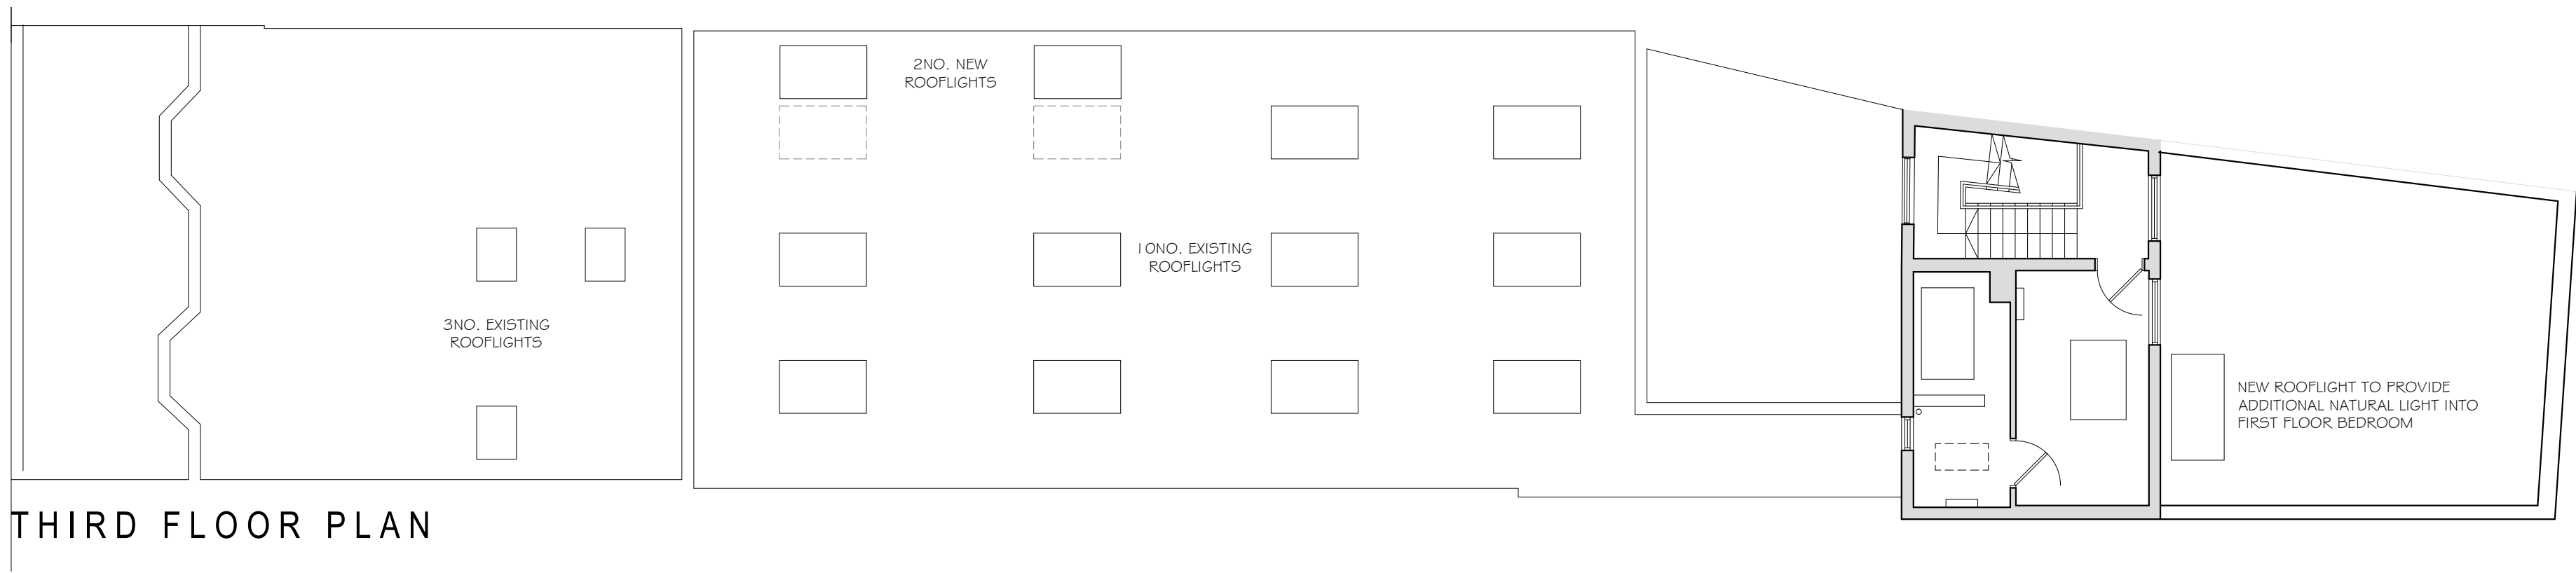


THIRD FLOOR PLAN

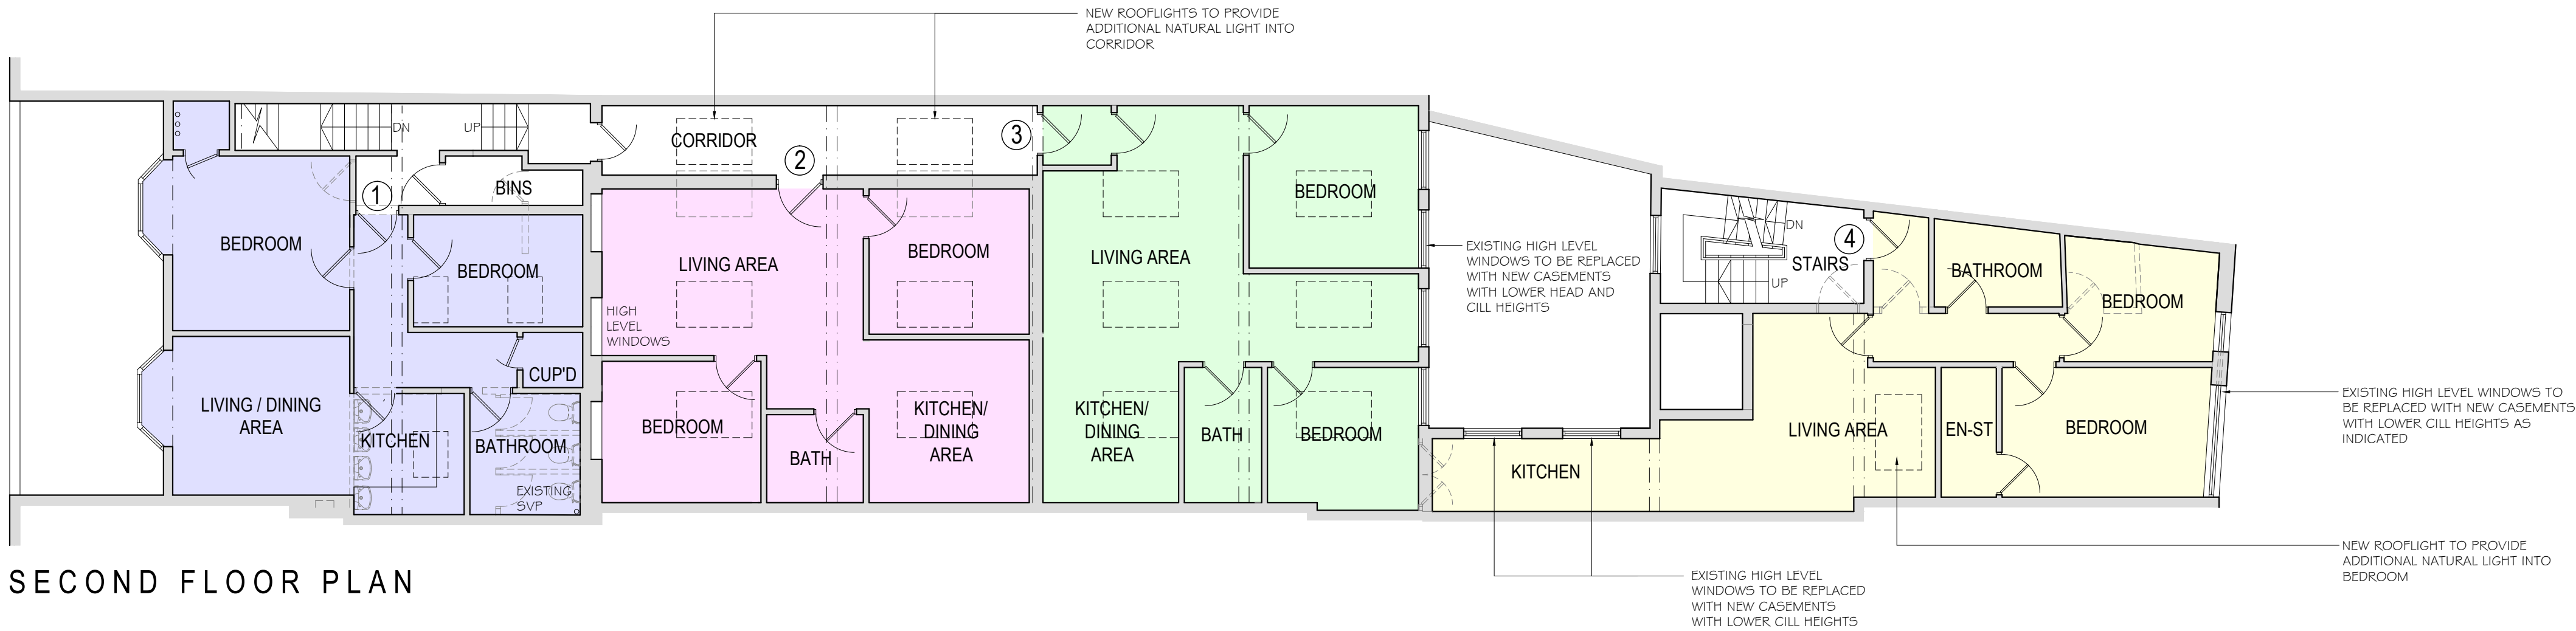

SECOND FLOOR PLAN




NORTH EAST ELEVATION

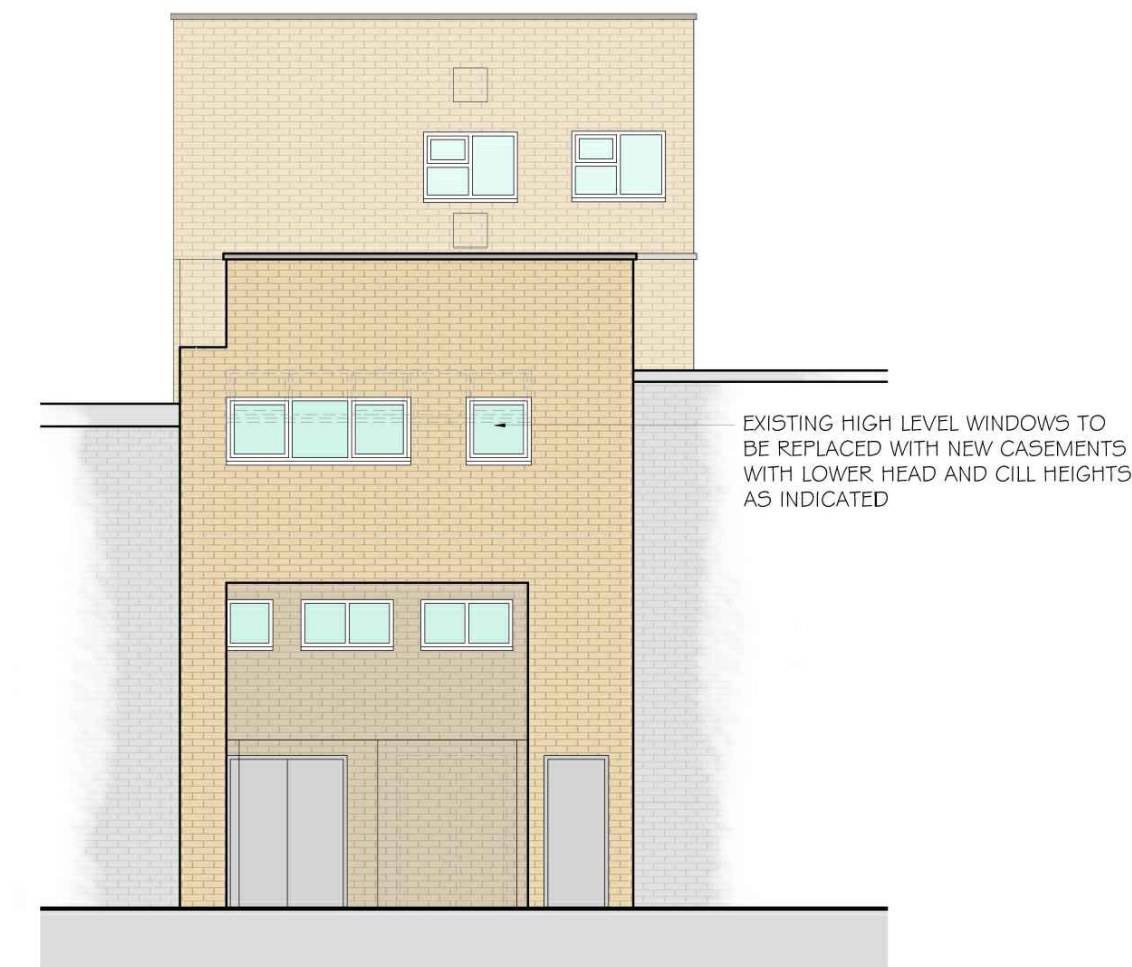


SOUTH WEST ELEVATION



- LEGEND
- ITEMS CLOUDED WITH A DASHED LINE ARE TO BE CONFIRMED, ARE SUBJECT TO DETAILED DESIGN OR CAN BE EXPECTED TO CHANGE.
 - REVISION CLOUD HIGHLIGHTING ITEMS CHANGED SINCE PREVIOUS ISSUE OF DRAWING.

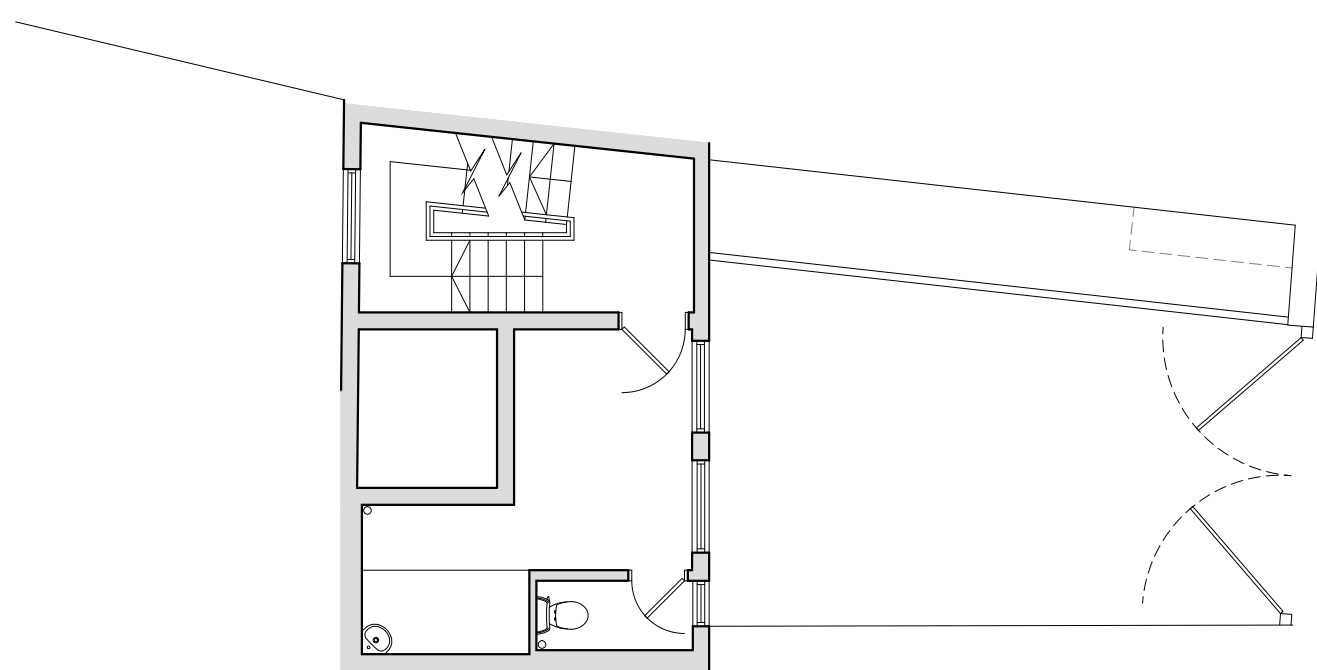

FIRST FLOOR PLAN

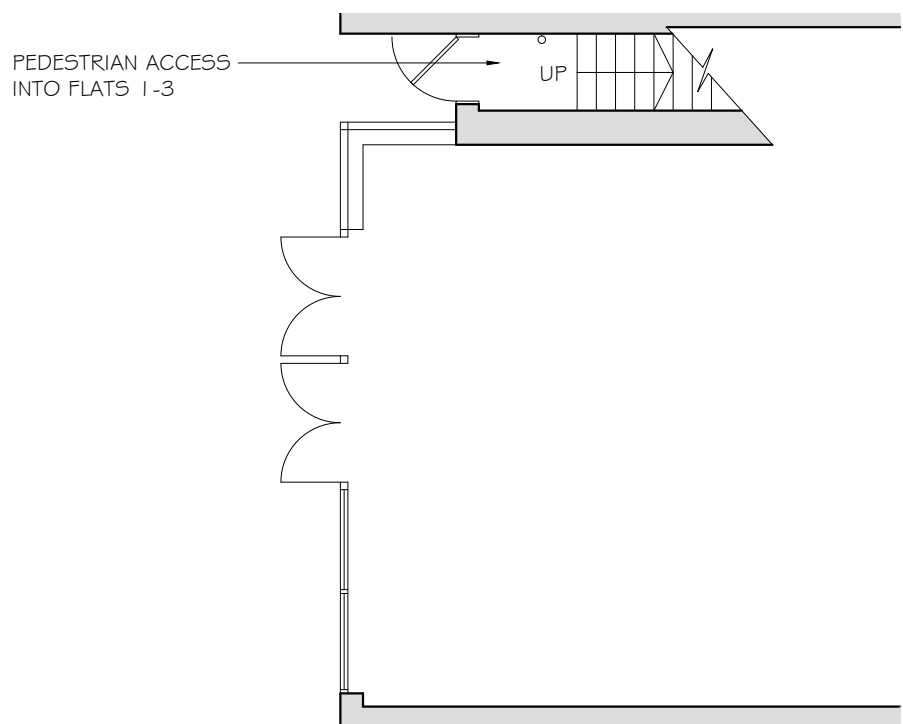

GROUND FLOOR PLAN

 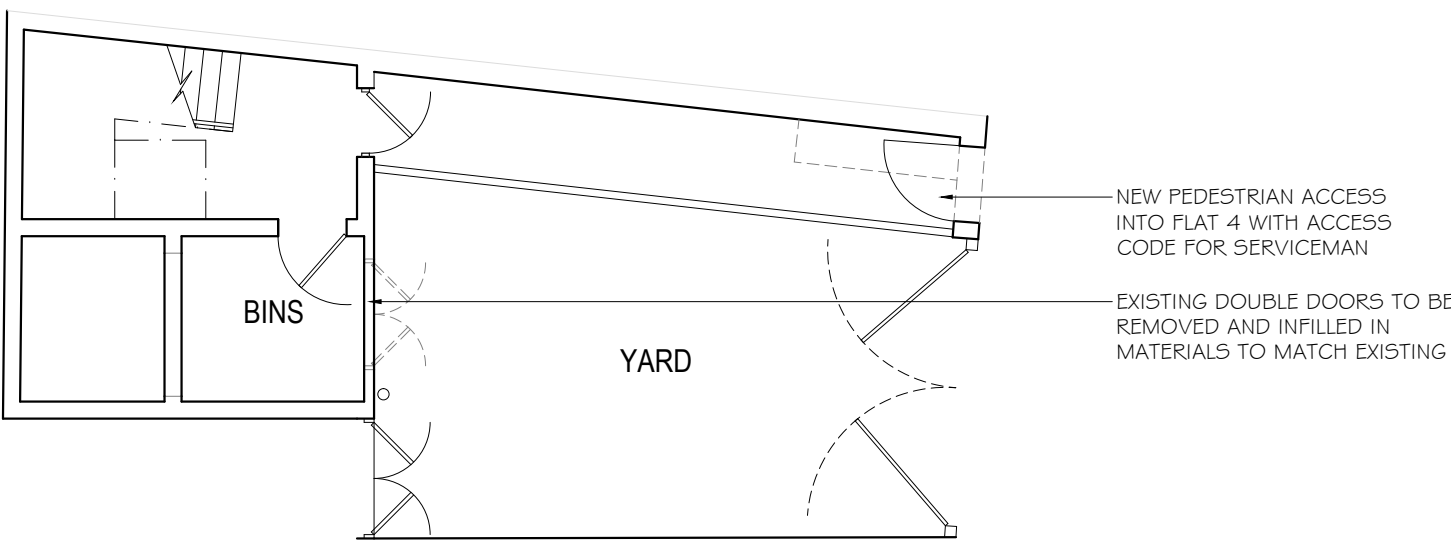

REV.	DATE:	DESCRIPTION:	DR	CHK

OTHER THAN FOR THE PURPOSES OF PLANNING, DO NOT SCALE THESE DRAWINGS. USE WRITTEN DIMENSIONS ONLY. ALL DIMENSIONS TO BE CHECKED ON SITE PRIOR TO COMMENCEMENT OF WORK.

THIS DRAWING IS THE COPYRIGHT OF SIMPSON HILDER ASSOCIATES LIMITED AND MAY NOT BE REPRODUCED, COPIED OR ALTERED IN ANY WAY WITHOUT WRITTEN AUTHORITY

SIMPSON HILDER ASSOCIATES LIMITED
67a High Street Lyndhurst Hampshire SO43 7BE
T: 023 80 283798
F: 023 80 283688
E: sha@simpsonhilder.co.uk
www.simpsonhilder.co.uk

PROPOSED FLOOR PLANS AND ELEVATIONS

DRAWING STATUS: **PLANNING**

**12 LONDON ROAD
BOGNOR REGIS
PO21 1PY**

DATE:	DRAWN BY:
DECEMBER 2016	DAH

SCALE @ A1:	CHECKED:	DATE CHECKED:
1:100		

JOB NO:	DRAWING NO:	REVISION
8235	112	