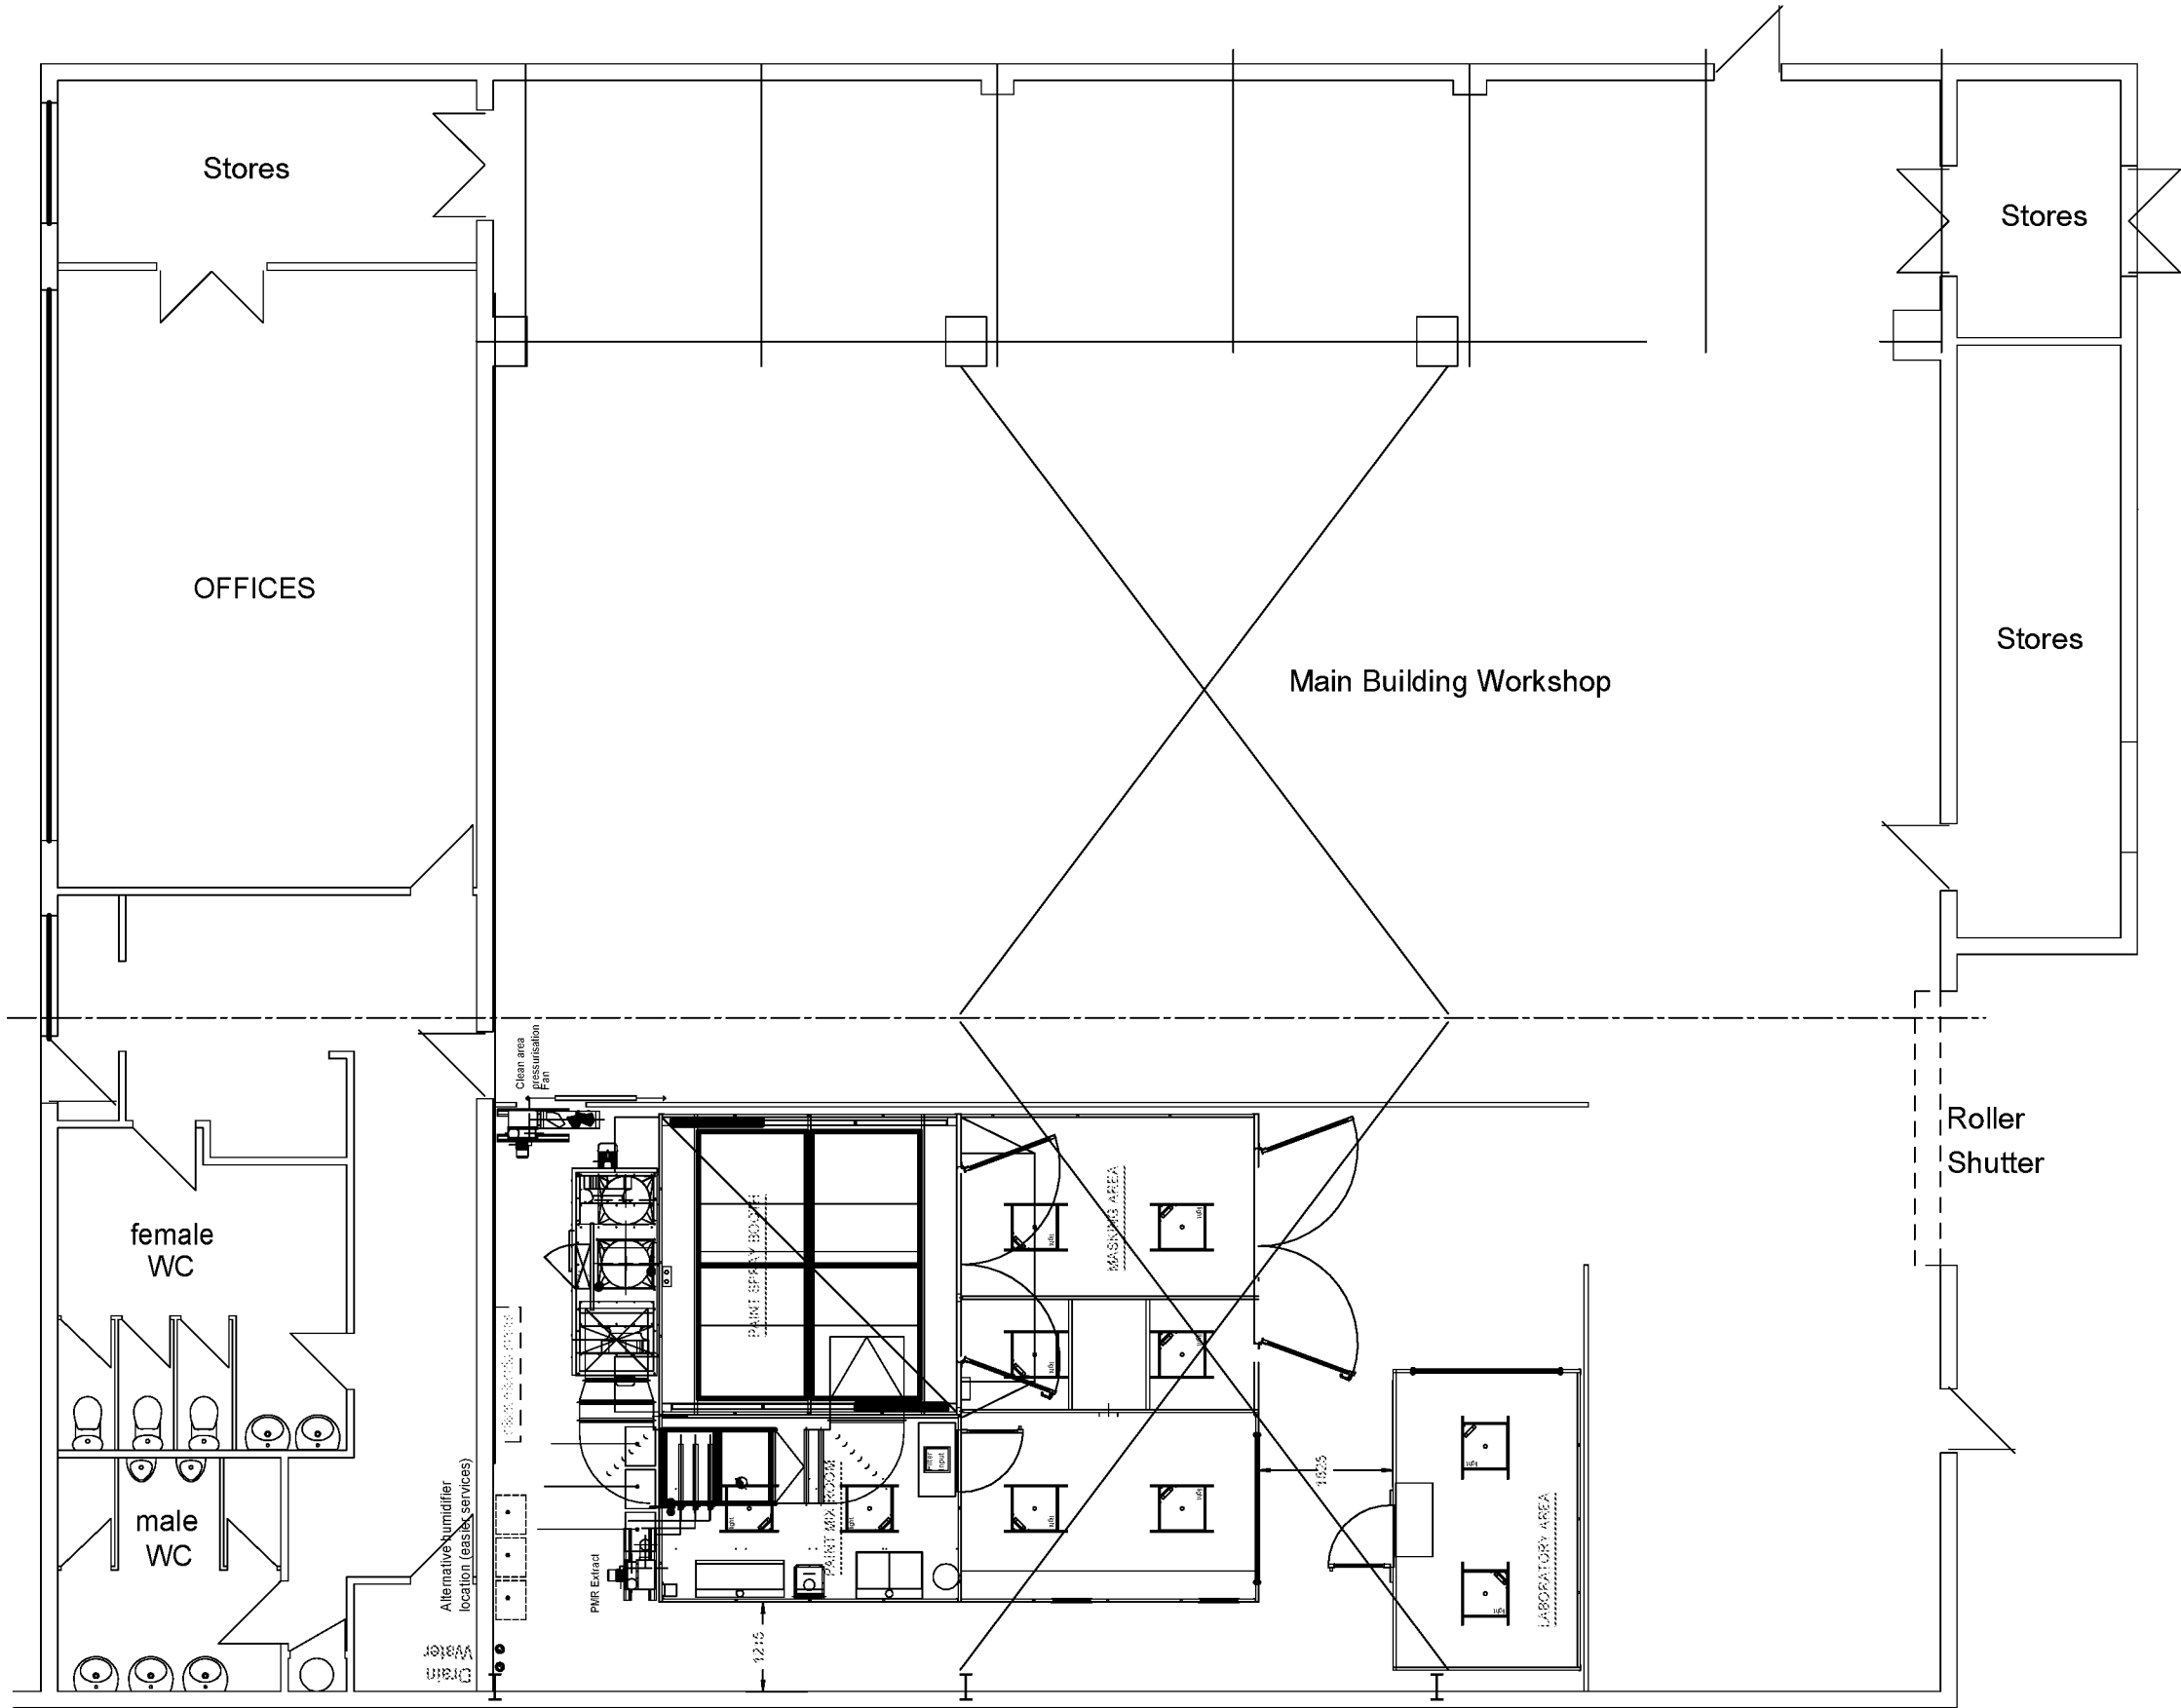


All dimensions must be checked on site
and not taken or scaled from this drawing

Title
PROPOSED GROUND FLOOR PLAN

Project
PROPOSED PAINT SHOP UNIT INCLUDING ROOF
EXTRACT VENT CHIMNEYS
at Unit 1
Dickenson Place
South Bersted Business Park
Bognor Regis
PO22 9QU

Client
CPR Ltd

Drawn by Richard Hollands
Grove Design UK
Date September 2021
Scale 1 : 100 @ A3
Drawing No 21-09-GD-271-02
Amendments