





Proposed Ground Floor Plan

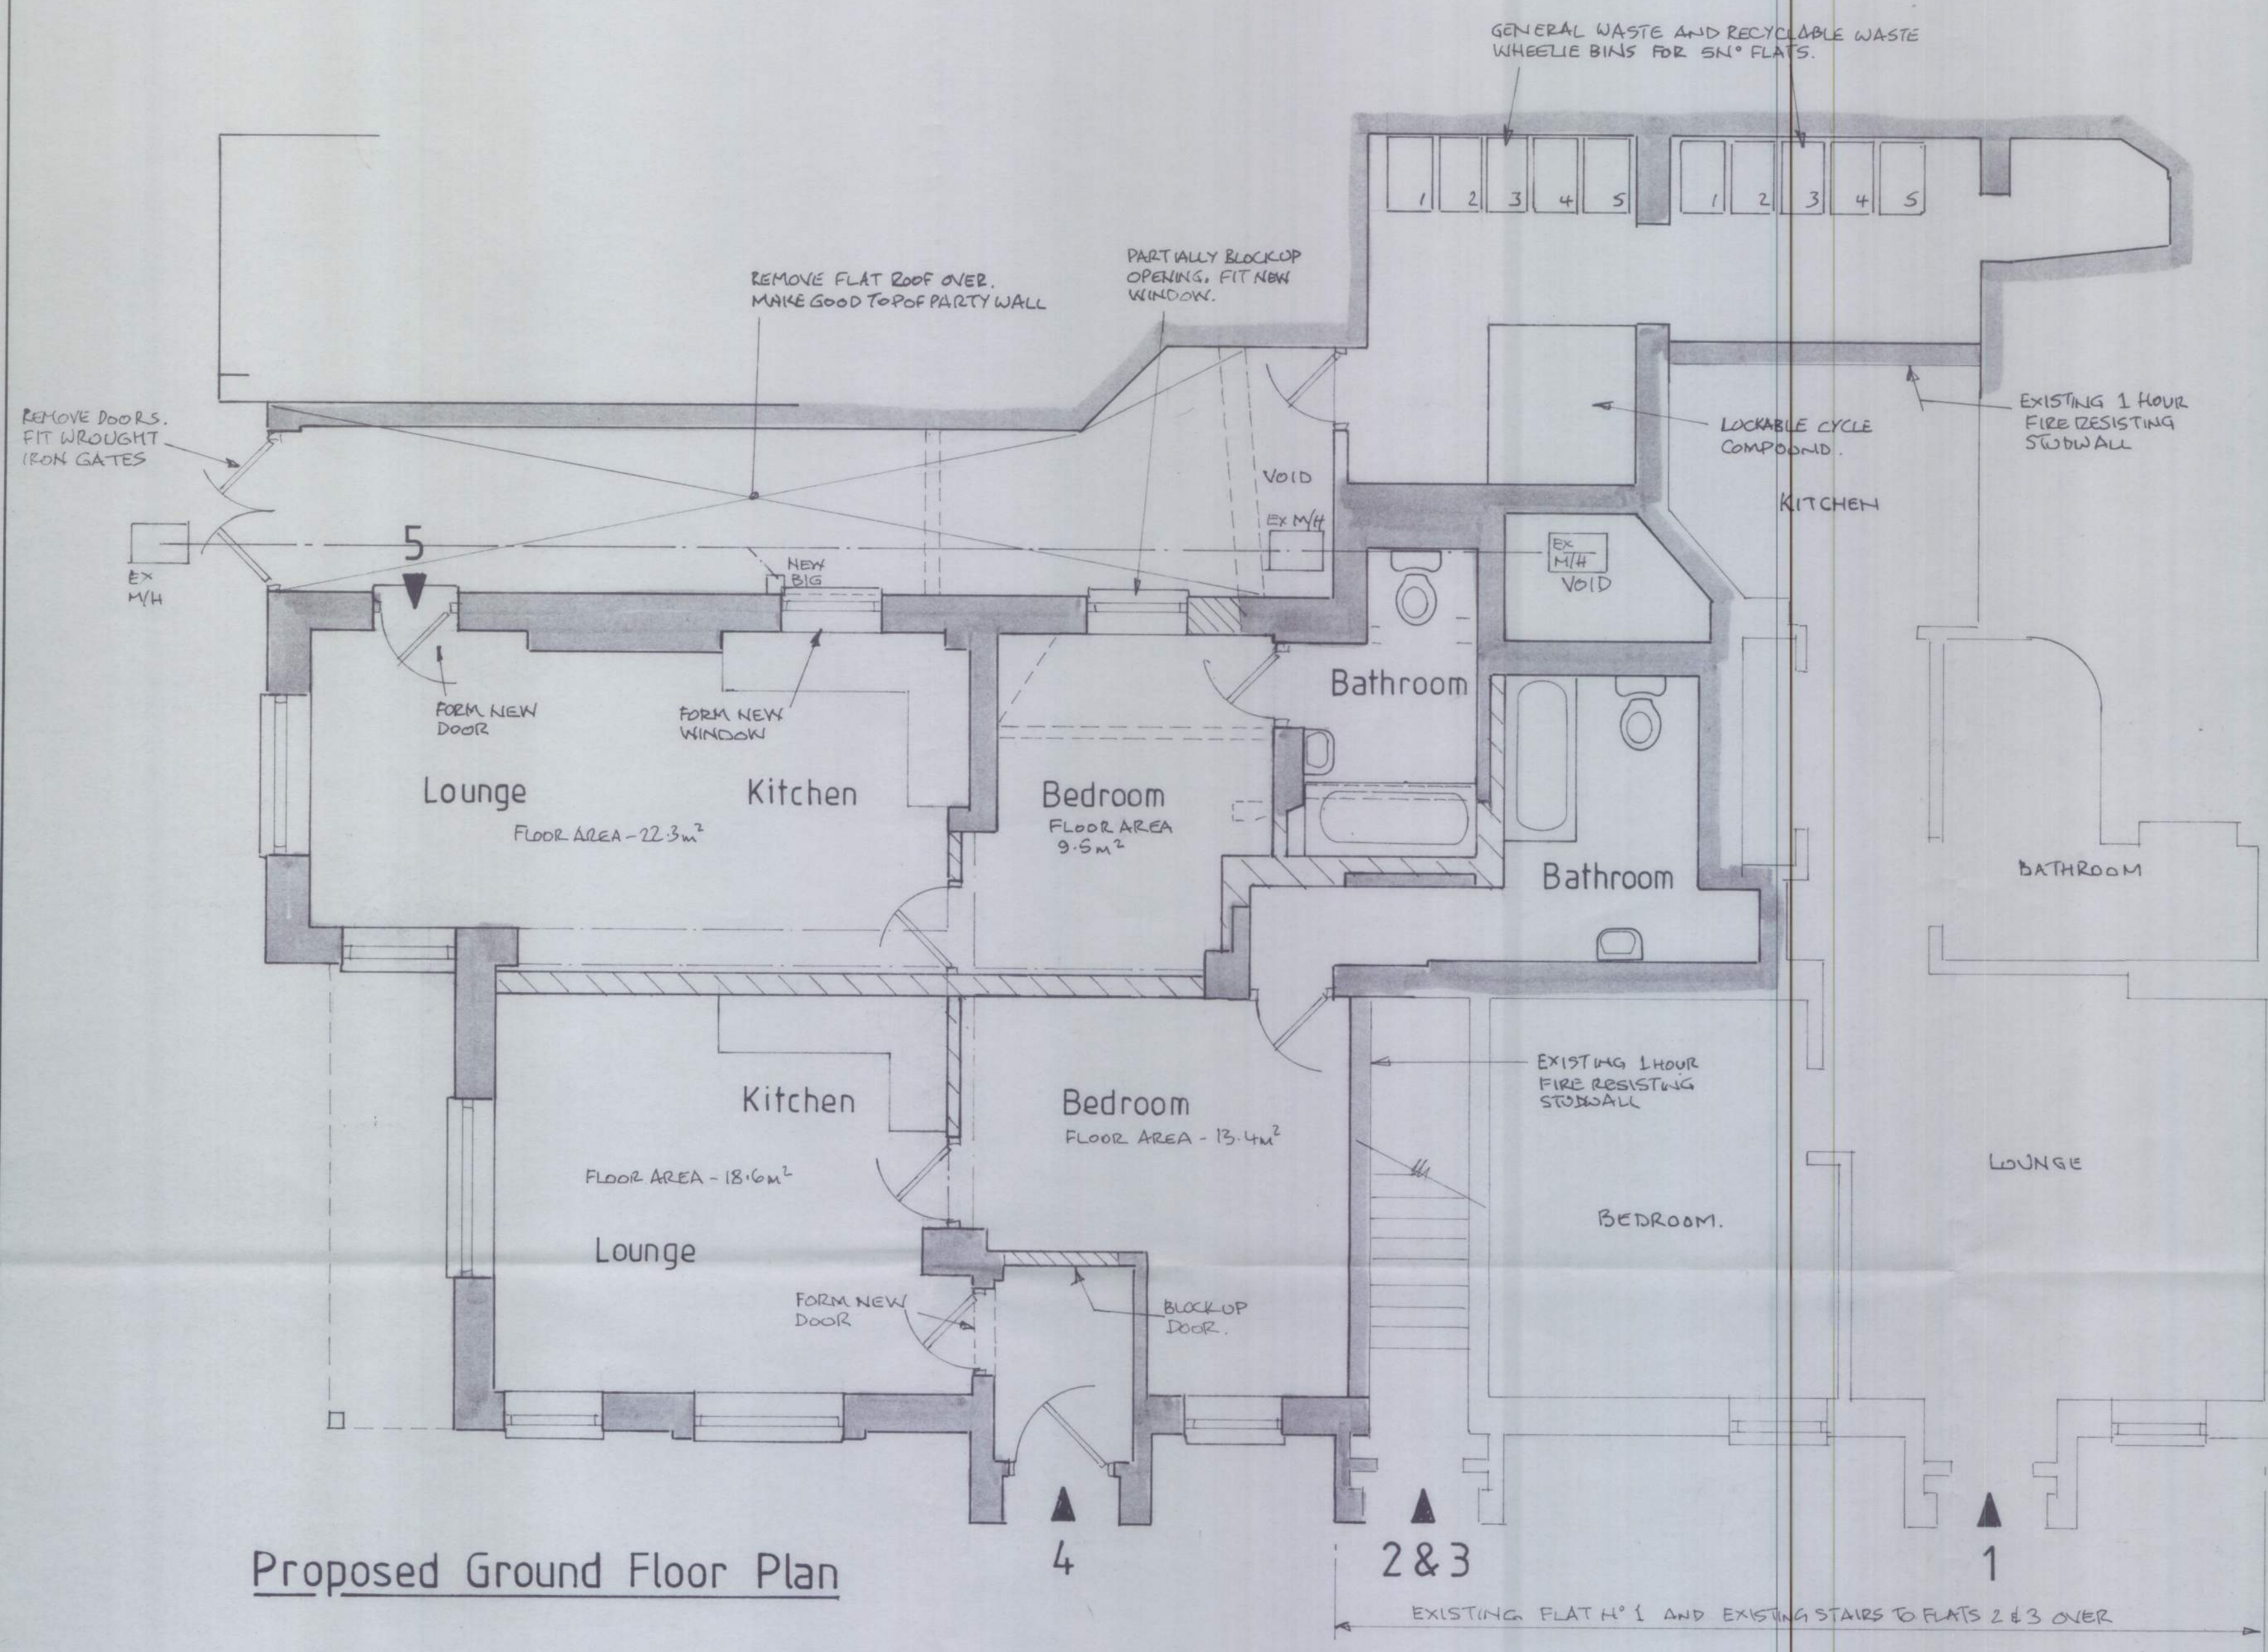

Existing Ground Floor Plan

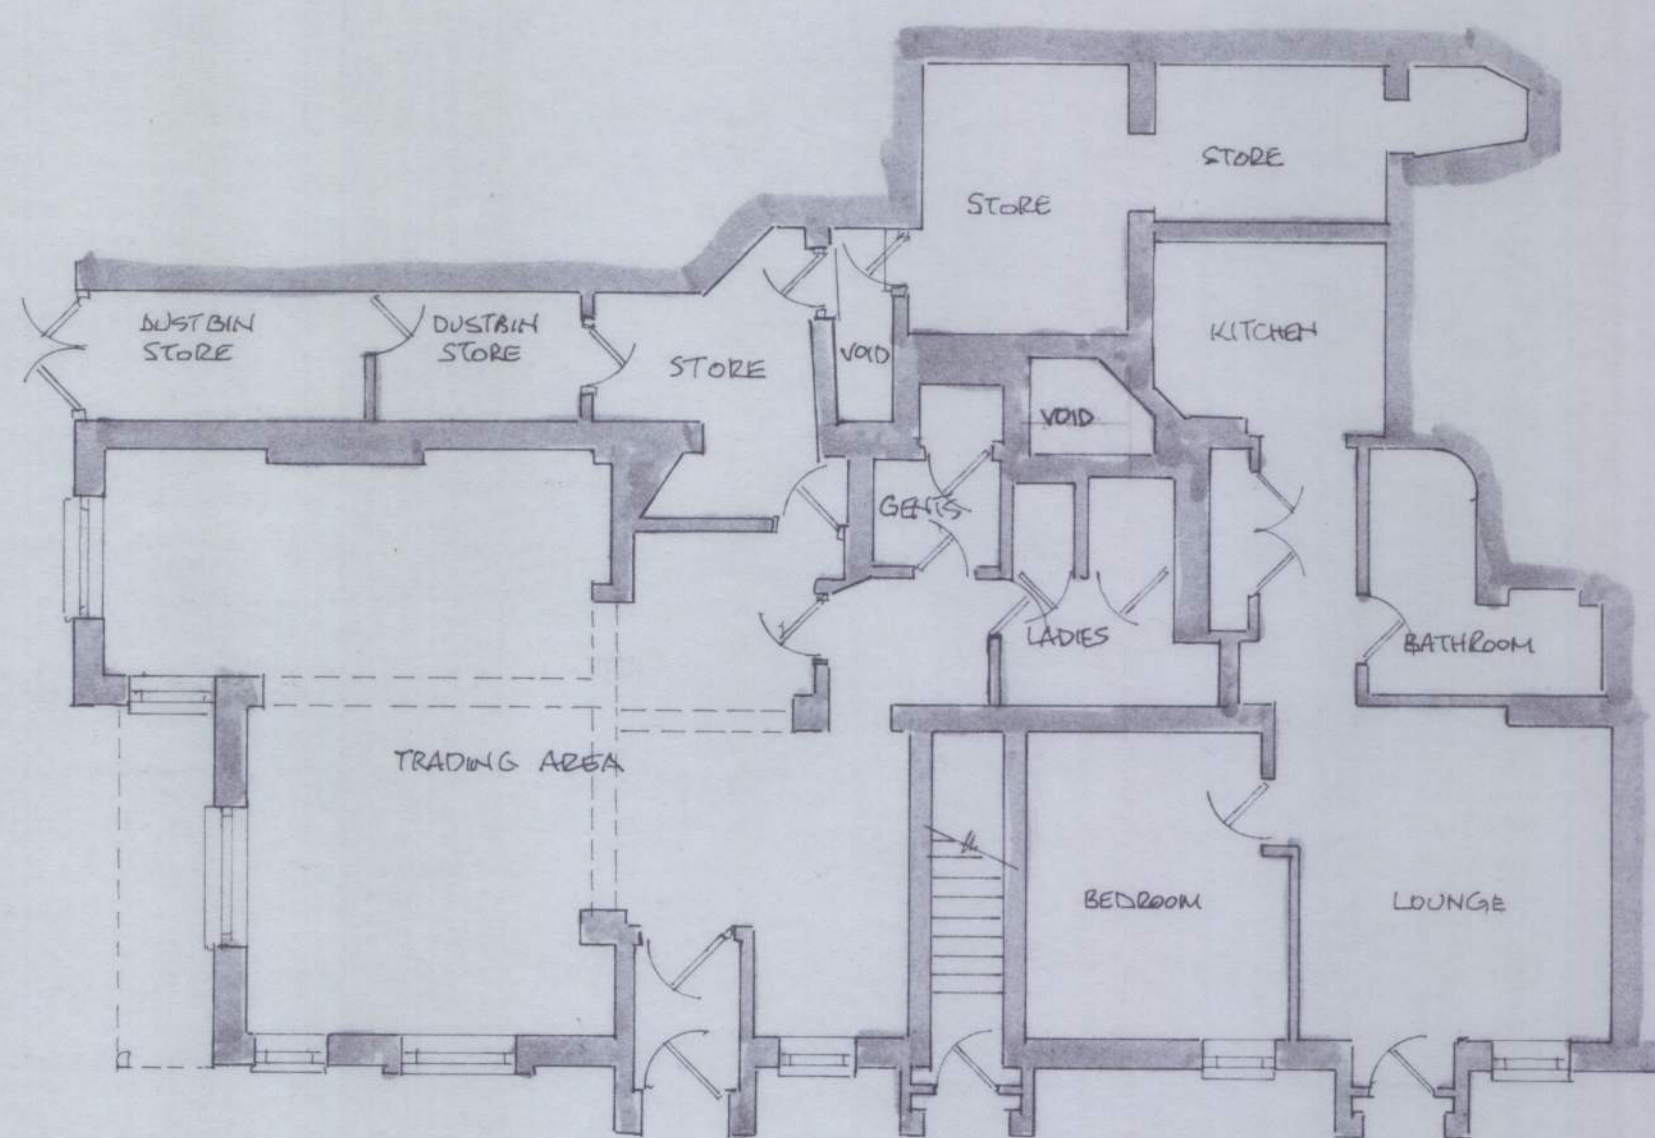


Existing South Elevation


NOTE: PROPOSED FLOOR LEVELS SAME AS EXISTING. NO CHANGES TO EXTERNAL GROUND LEVELS. NOT WITHIN FLOOD PLAIN.




Proposed South Elevation

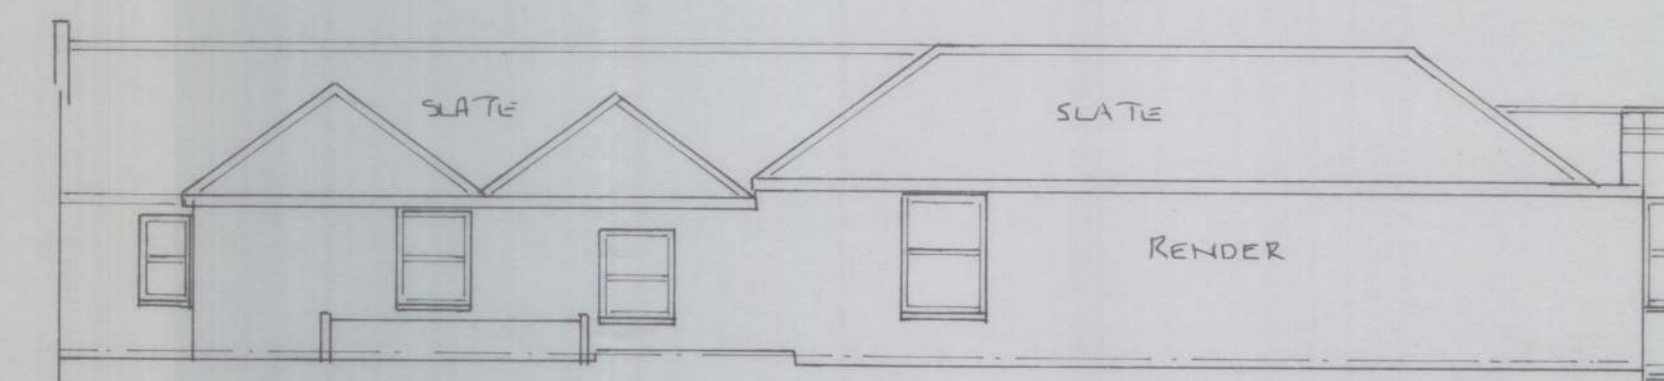


Existing West Elevation (FROM GONNAUGHT HOUSE)
(NO CHANGE)

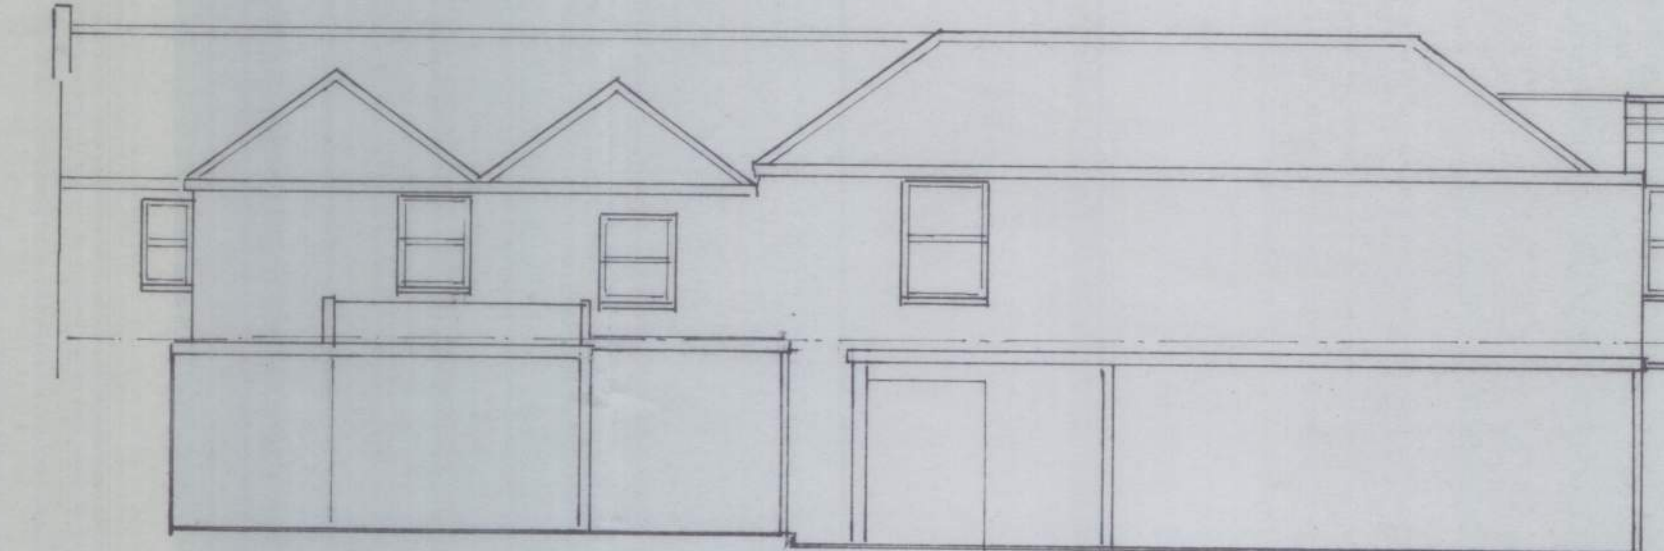

Existing West Elevation
(THROUGH PASSAGEWAY)

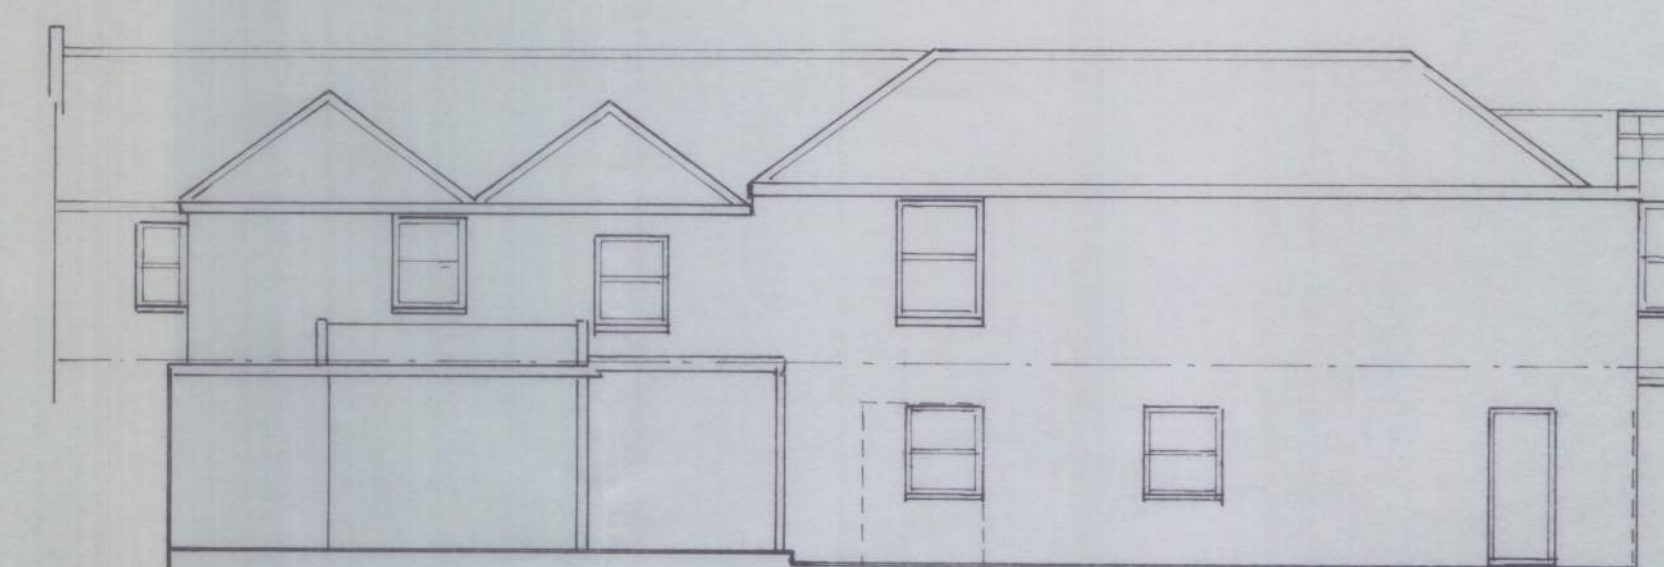


Proposed West Elevation
(THROUGH PASSAGEWAY)

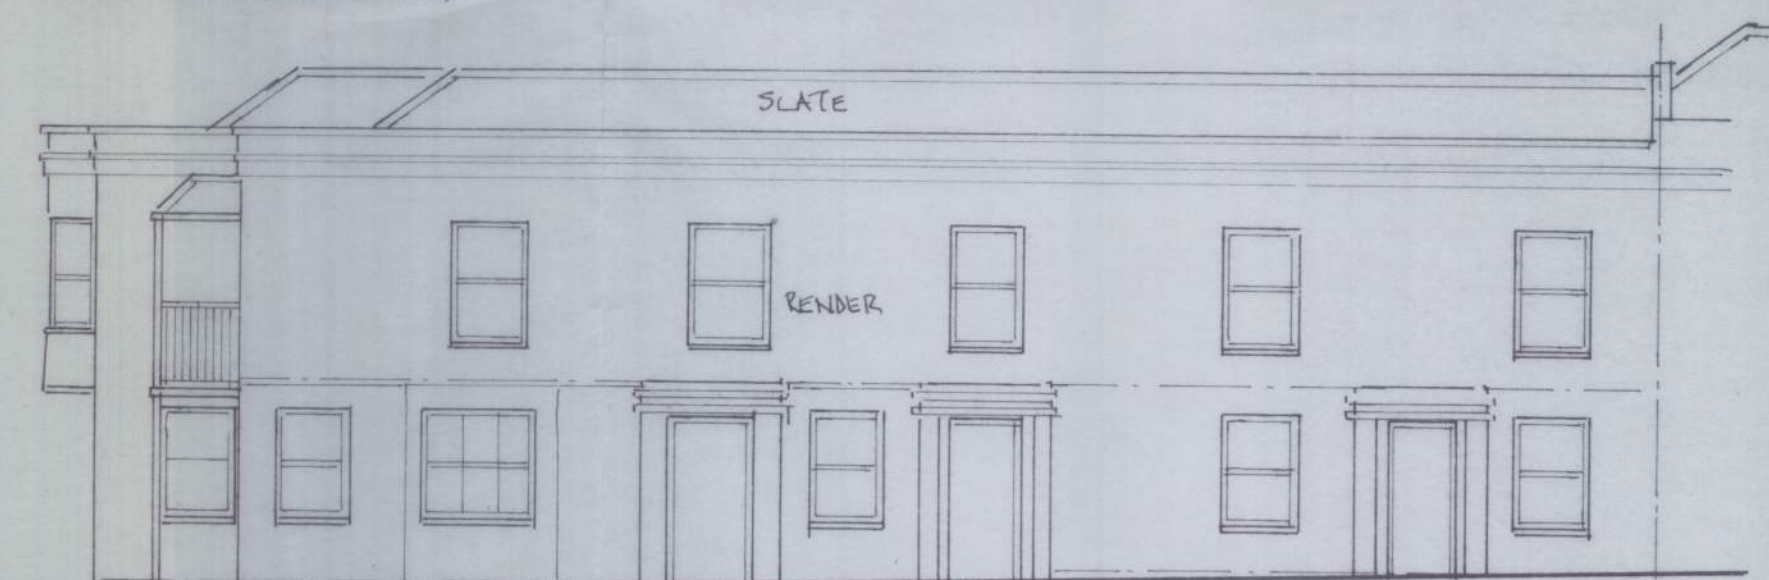

Existing East Elevation
(NO CHANGE)

Convert Trading Area to
2N° Studio Flats.

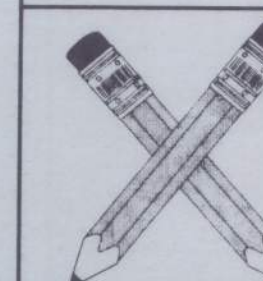

Mike Gillings - Building Plans

'Oakdene', 248 Milton Road, Cowplain,
Waterlooville, Hampshire. PO8 8TX
Tel: 023-9264 8053 Fax: 023-9278 2670

1 THE STEYNE,
BOGNOR REGIS,
WEST SUSSEX. PO21 1TY.

No	Amendment	Scales	1-50, 1-100
		Date	April 2011
		Project No	11/2030 D
		Drawing No	2030.01