



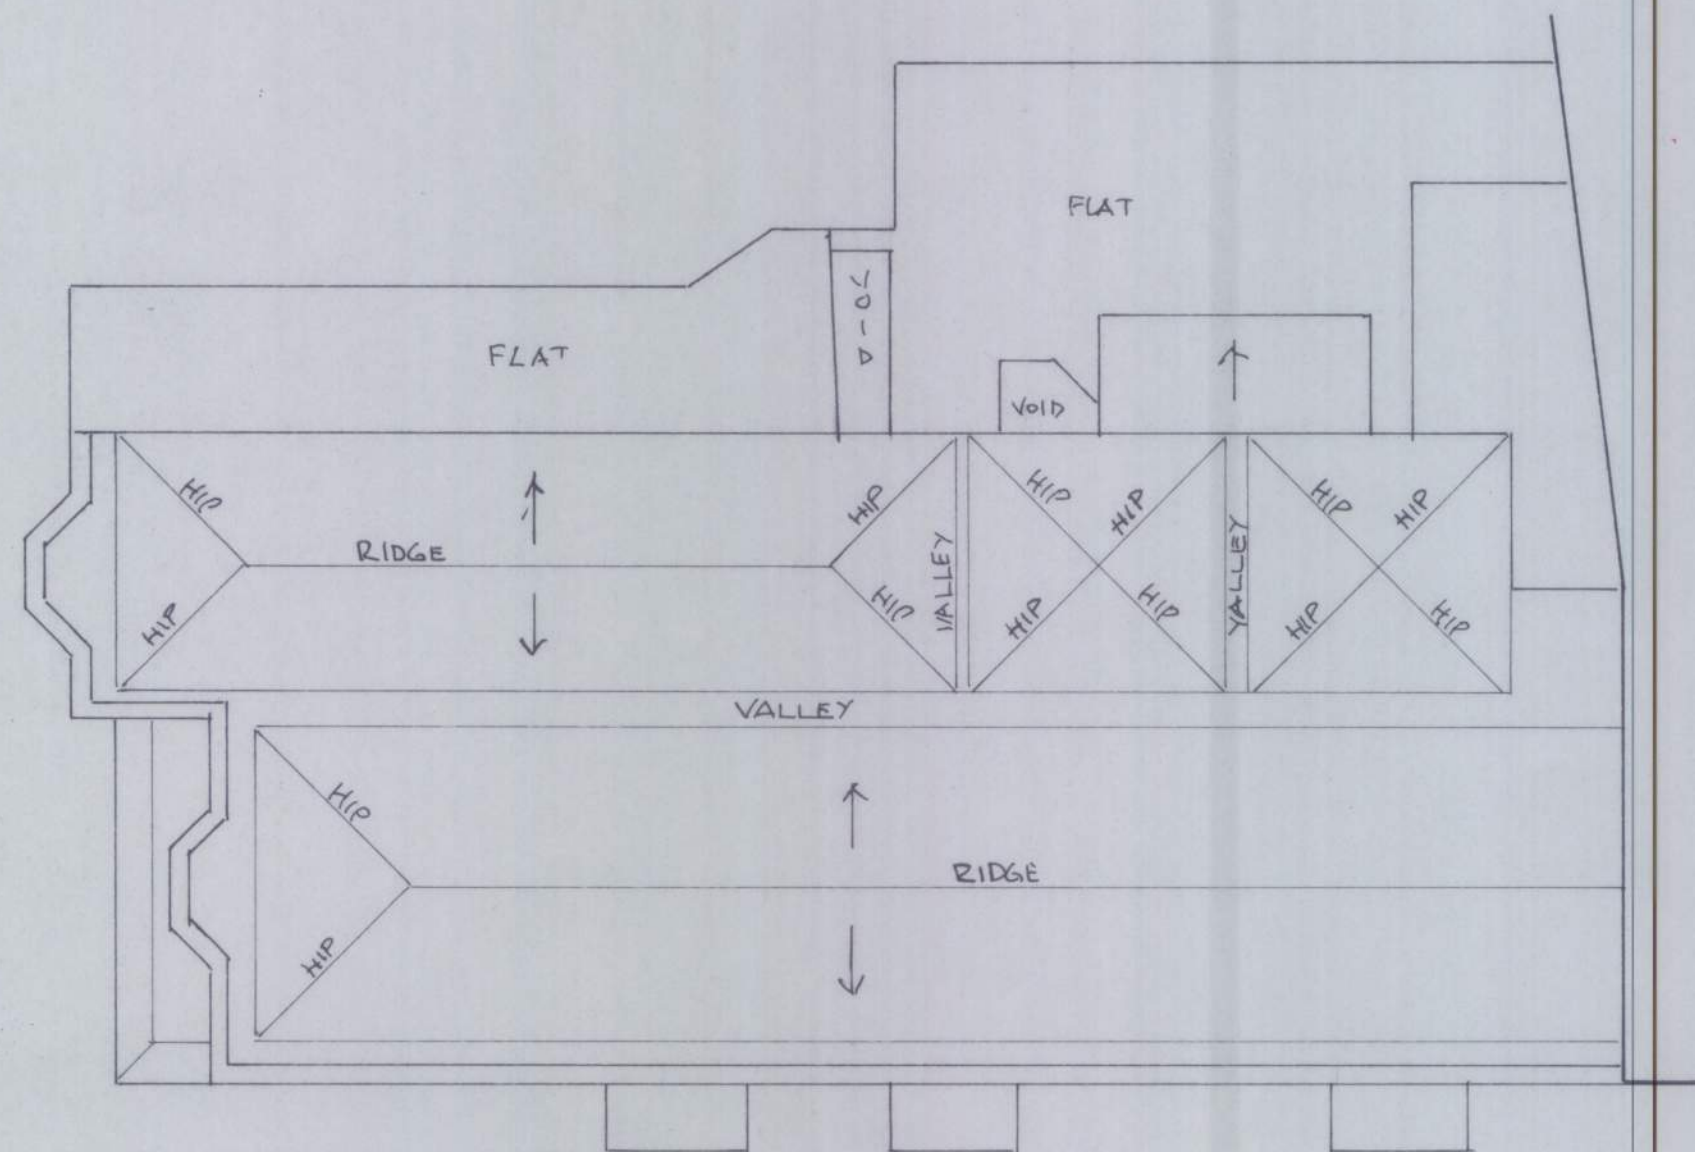



Existing Roof Plan

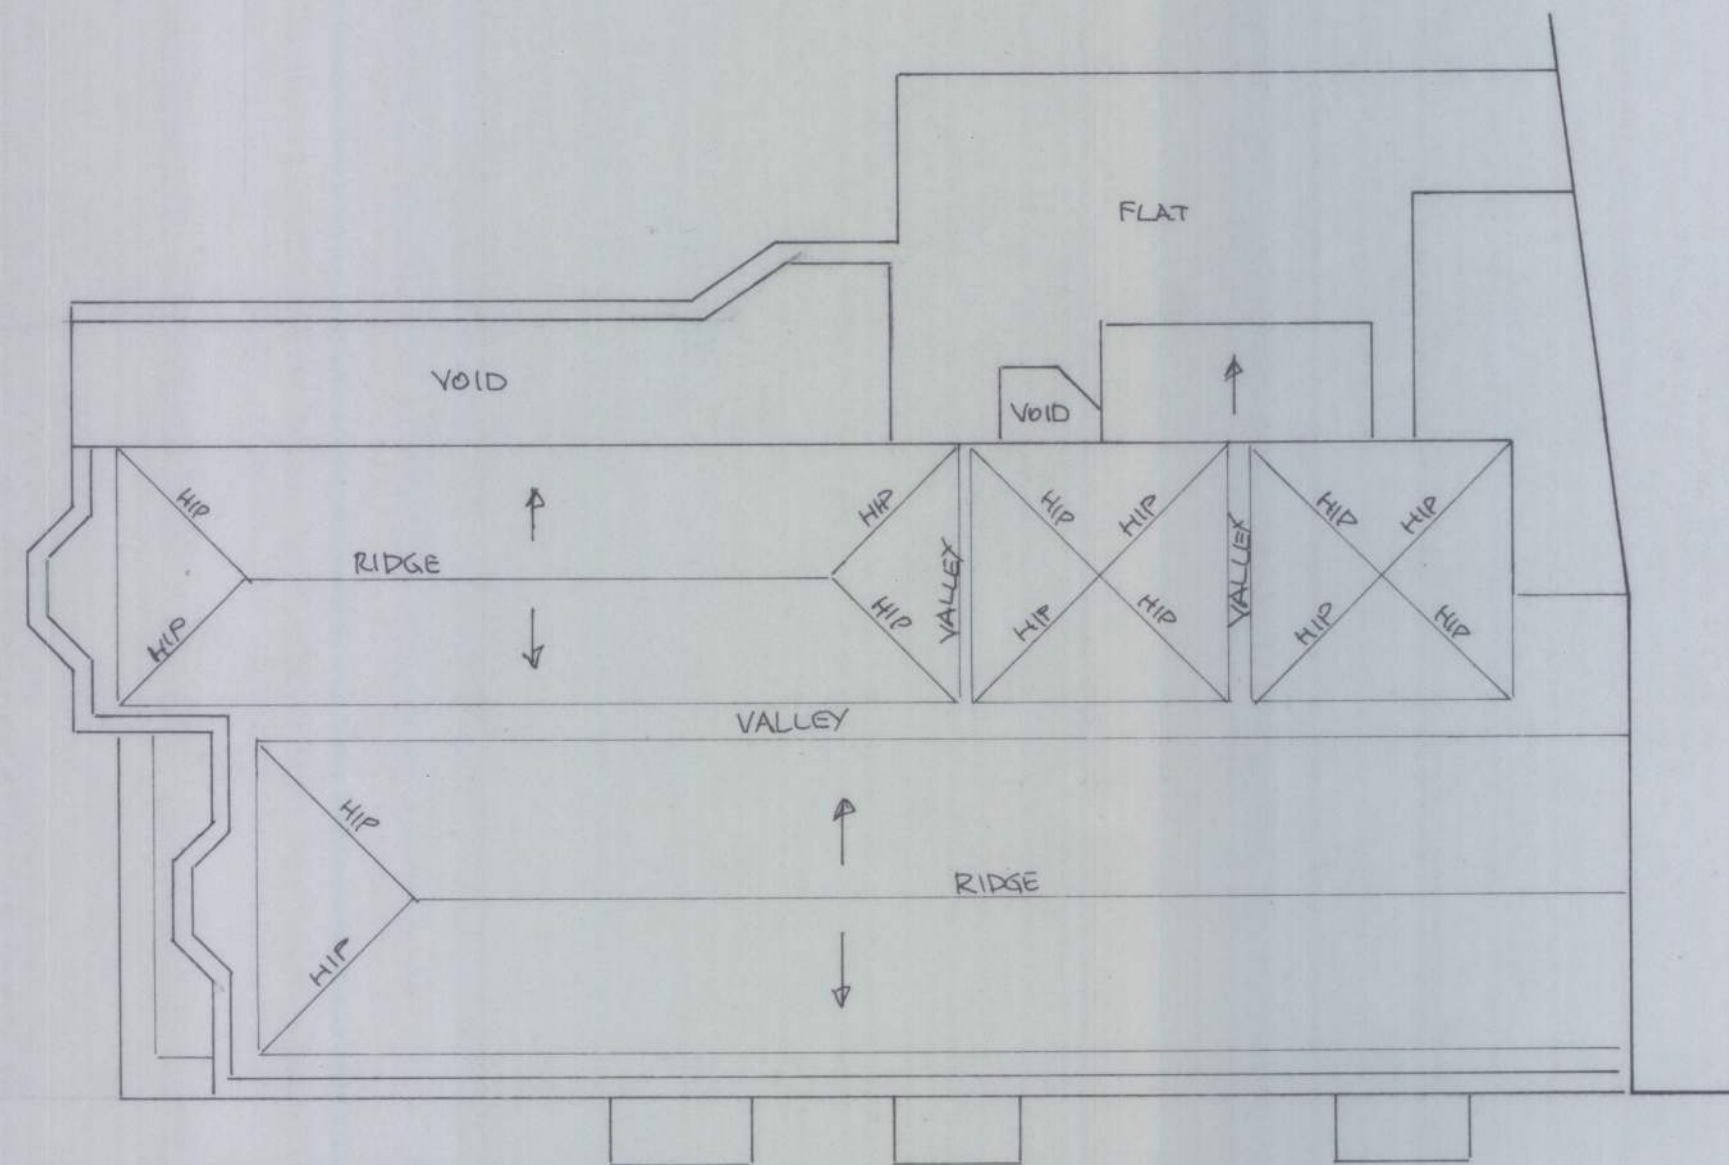

Proposed Roof Plan




Location Plan
Scale 1:1250

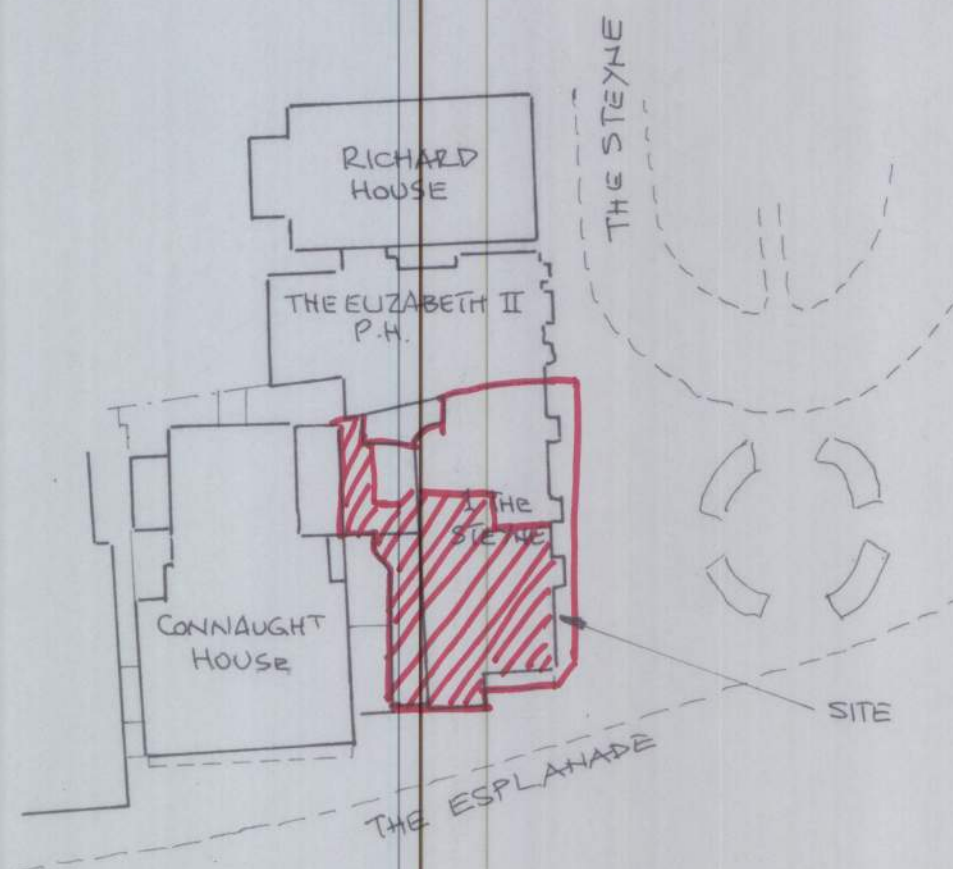 

Site Plan
Scale 1:500

ORDNANCE SURVEY LICENCE NUMBER 100045436

Roof and Site Plans.

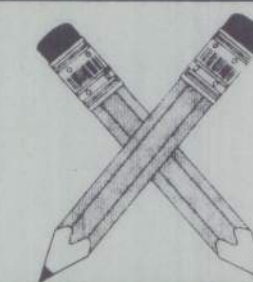

Mike Gillings - Building Plans

'Oakdene', 248 Milton Road, Cowplain,
Waterlooville, Hampshire. PO8 8TX
Tel: 023-9264 8053 Fax: 023-9278 2670

**1 THE STEYNE,
BOGNOR REGIS,
WEST SUSSEX. PO21 1TY.**

Scales 1 - 100

Date April 2011

Project NO 11 / 2030 D

Drawing NO

2030 .02

NO Amendment