

NOTES:

Dimensions to be checked on site before commencing work.
Any discrepancies shall be reported to the architect immediately.


Do not scale from these drawings except for planning purposes.
Use figured dimensions only.

Where applicable this drawing is to be read in conjunction with other consultants drawings.


This drawing is the copyright of hda projects ltd.



Perspective View

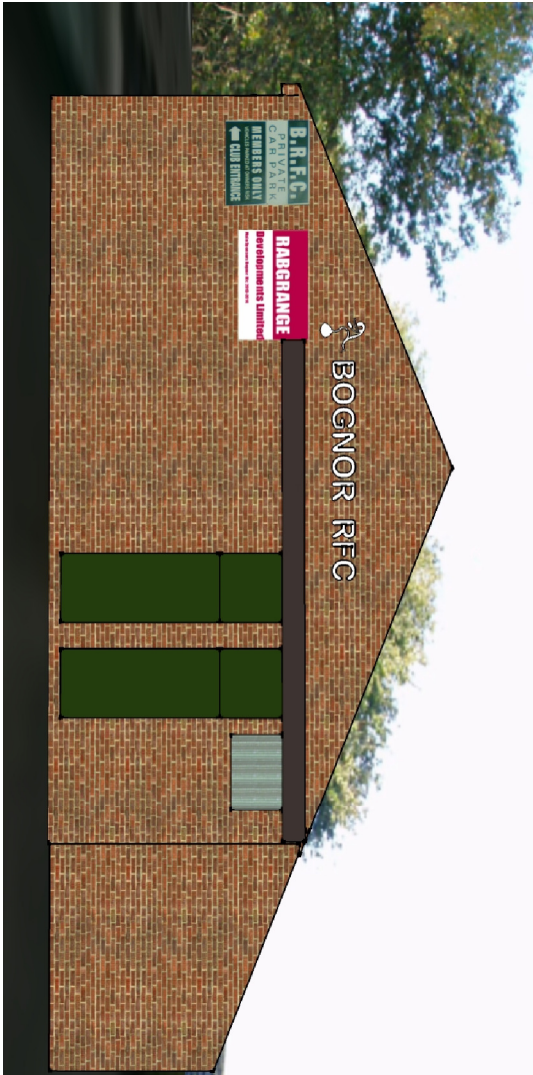

North Elevation - General Arrangement

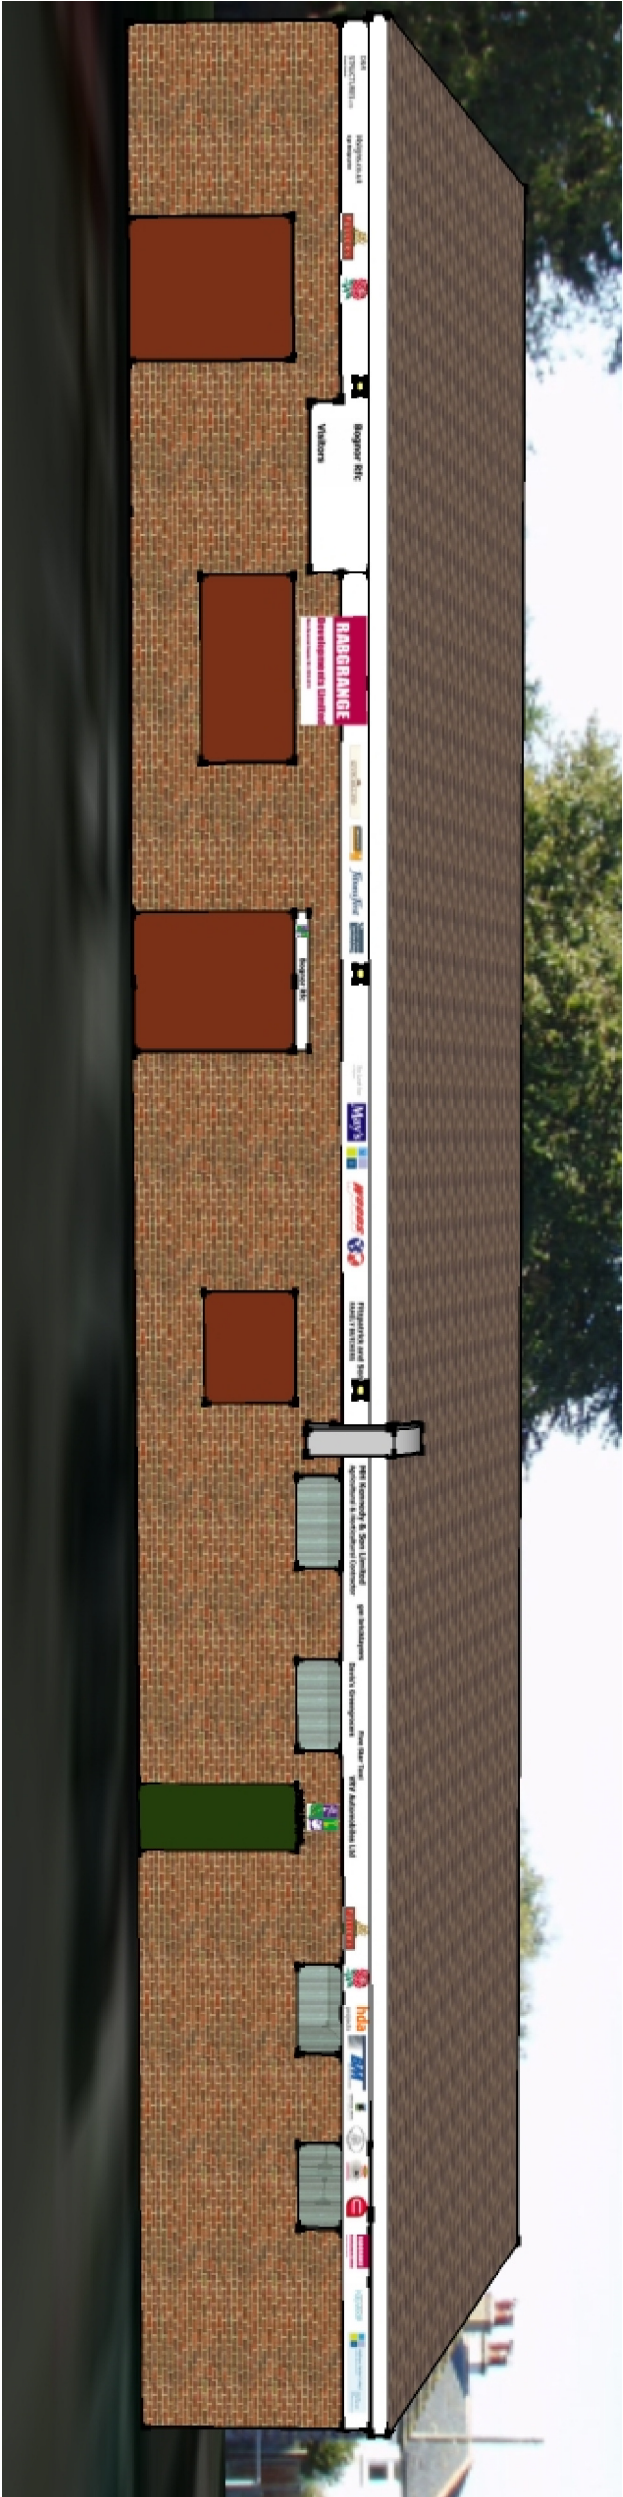

East Elevation - General Arrangement

Rev	Date	Amendment
-----	------	-----------

hda projects

6 The Old Flour Mill - Queen Street -
Emsworth - Hampshire - PO10 7BT -
Tel: +44 (0) 1243 373855 Mob: 07881 267017
e-mail: hda@hda.co.uk

For
Bognor Rfc

Project
Hampshire Avenue
Bognor Regis
PO21 5JH

Title			
Sponsors Signage Elevations			
Date	Drawn	Scale	Checked
Aug 2013	wfm	1 : 100 @ A3	
Job Number	Prefix	Drawing Number	Revision
1240	P	02	