

NOTES:

Dimensions to be checked on site before commencing work.
Any discrepancies shall be reported to the architect immediately.

Do not scale from these drawings except for planning purposes.
Use figured dimensions only.

Where applicable this drawing is to be read in conjunction with other consultants drawings.

This drawing is the copyright of hda projects ltd.




Existing Logo and Bognor Rfc Sign

Existing BRFC sign retained

New Main Sponsors sign - to be renewed / replaced beginning of Rugby Season - August September annually

1575 x 1050 colour letter plastics board face

Part North Elevation

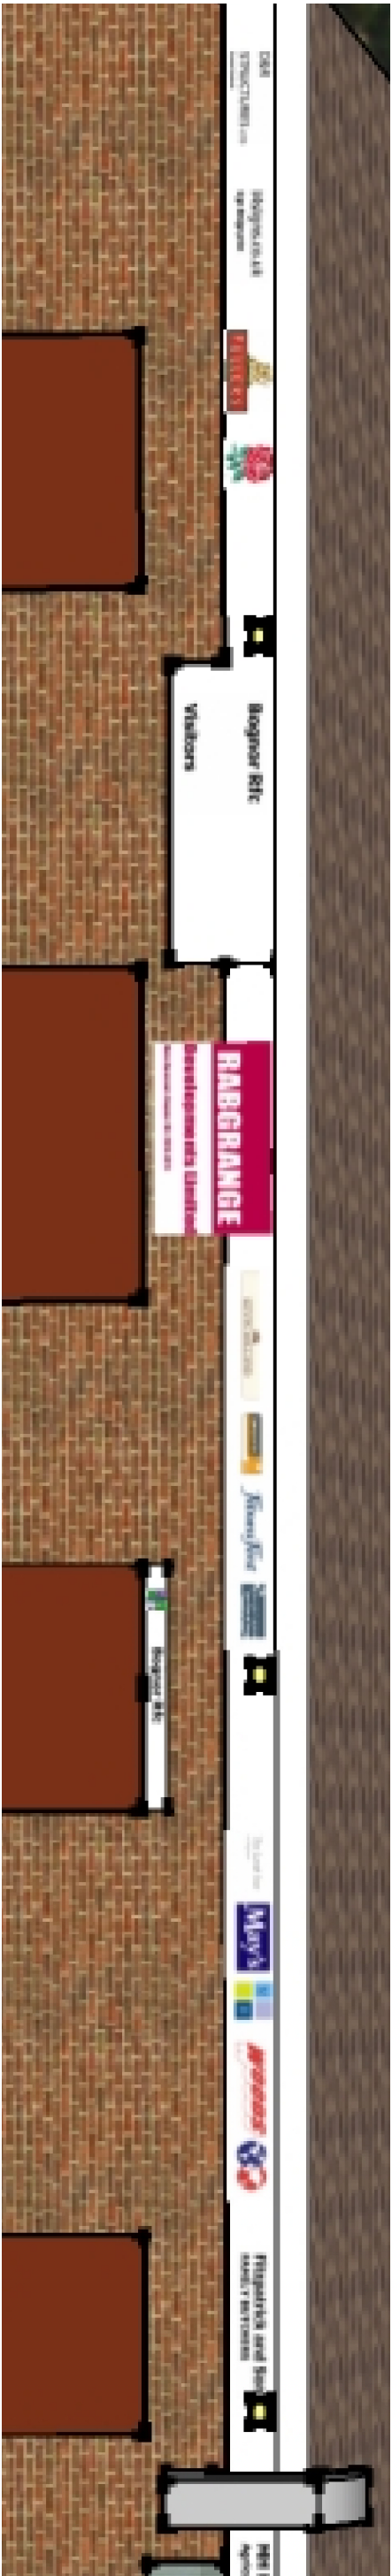


East Elevation - South Section

Existing security light

Team Score Board

Existing security light

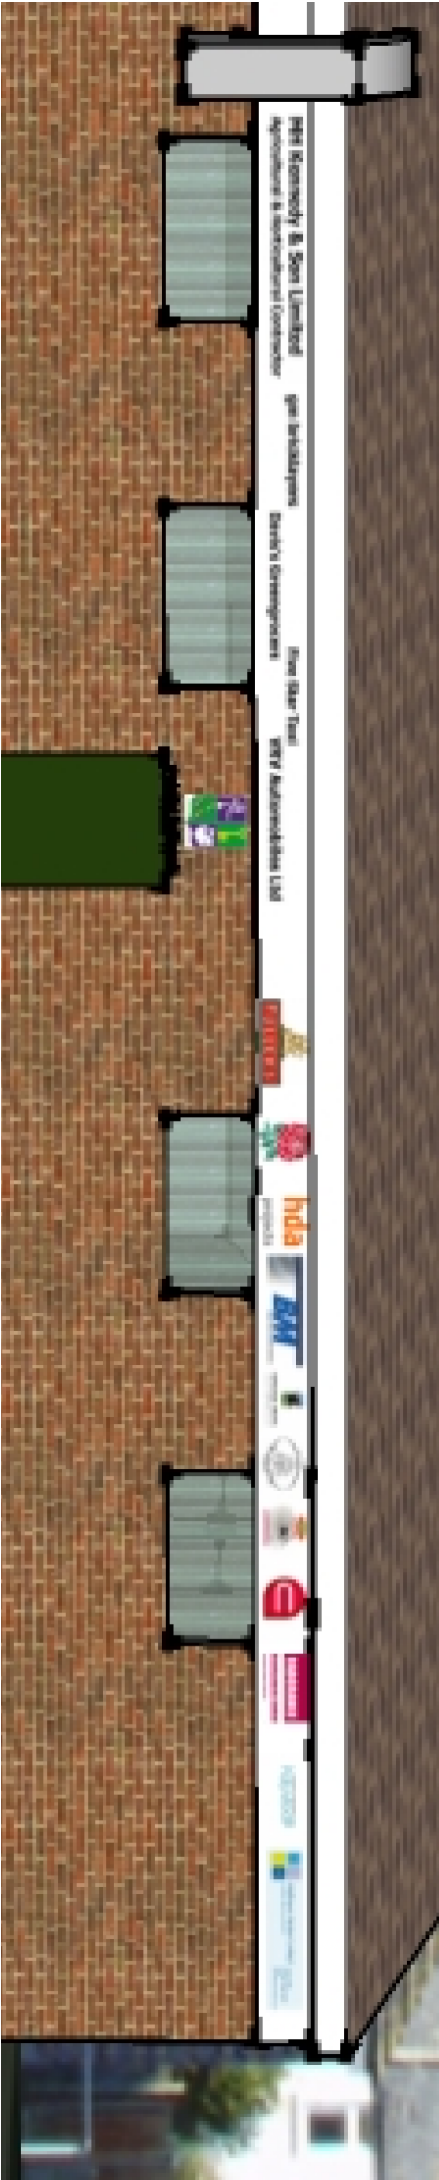

East Elevation - North Section

Existing security light

hda projects

6 The Old Flour Mill - Queen Street -
Emsworth - Hampshire - PO10 7BT -
Tel: +44 (0) 1243 373855 Mob: 07881267017
email: hda@hda.co.uk

For
Bognor Rfc

Project
Hampshire Avenue
Bognor Regis
PO21 5JH

linear under eaves sign strip
375mm high over changing
room windows

Title

Sponsors Signage
Linear eaves signs

Date	Drawn	Scale	Checked
Aug 2013	wjm	1 : 50 @ A3	
Job Number	Prefix	Drawing Number	Revision
1240	P	03	