


Proposed Street Scene

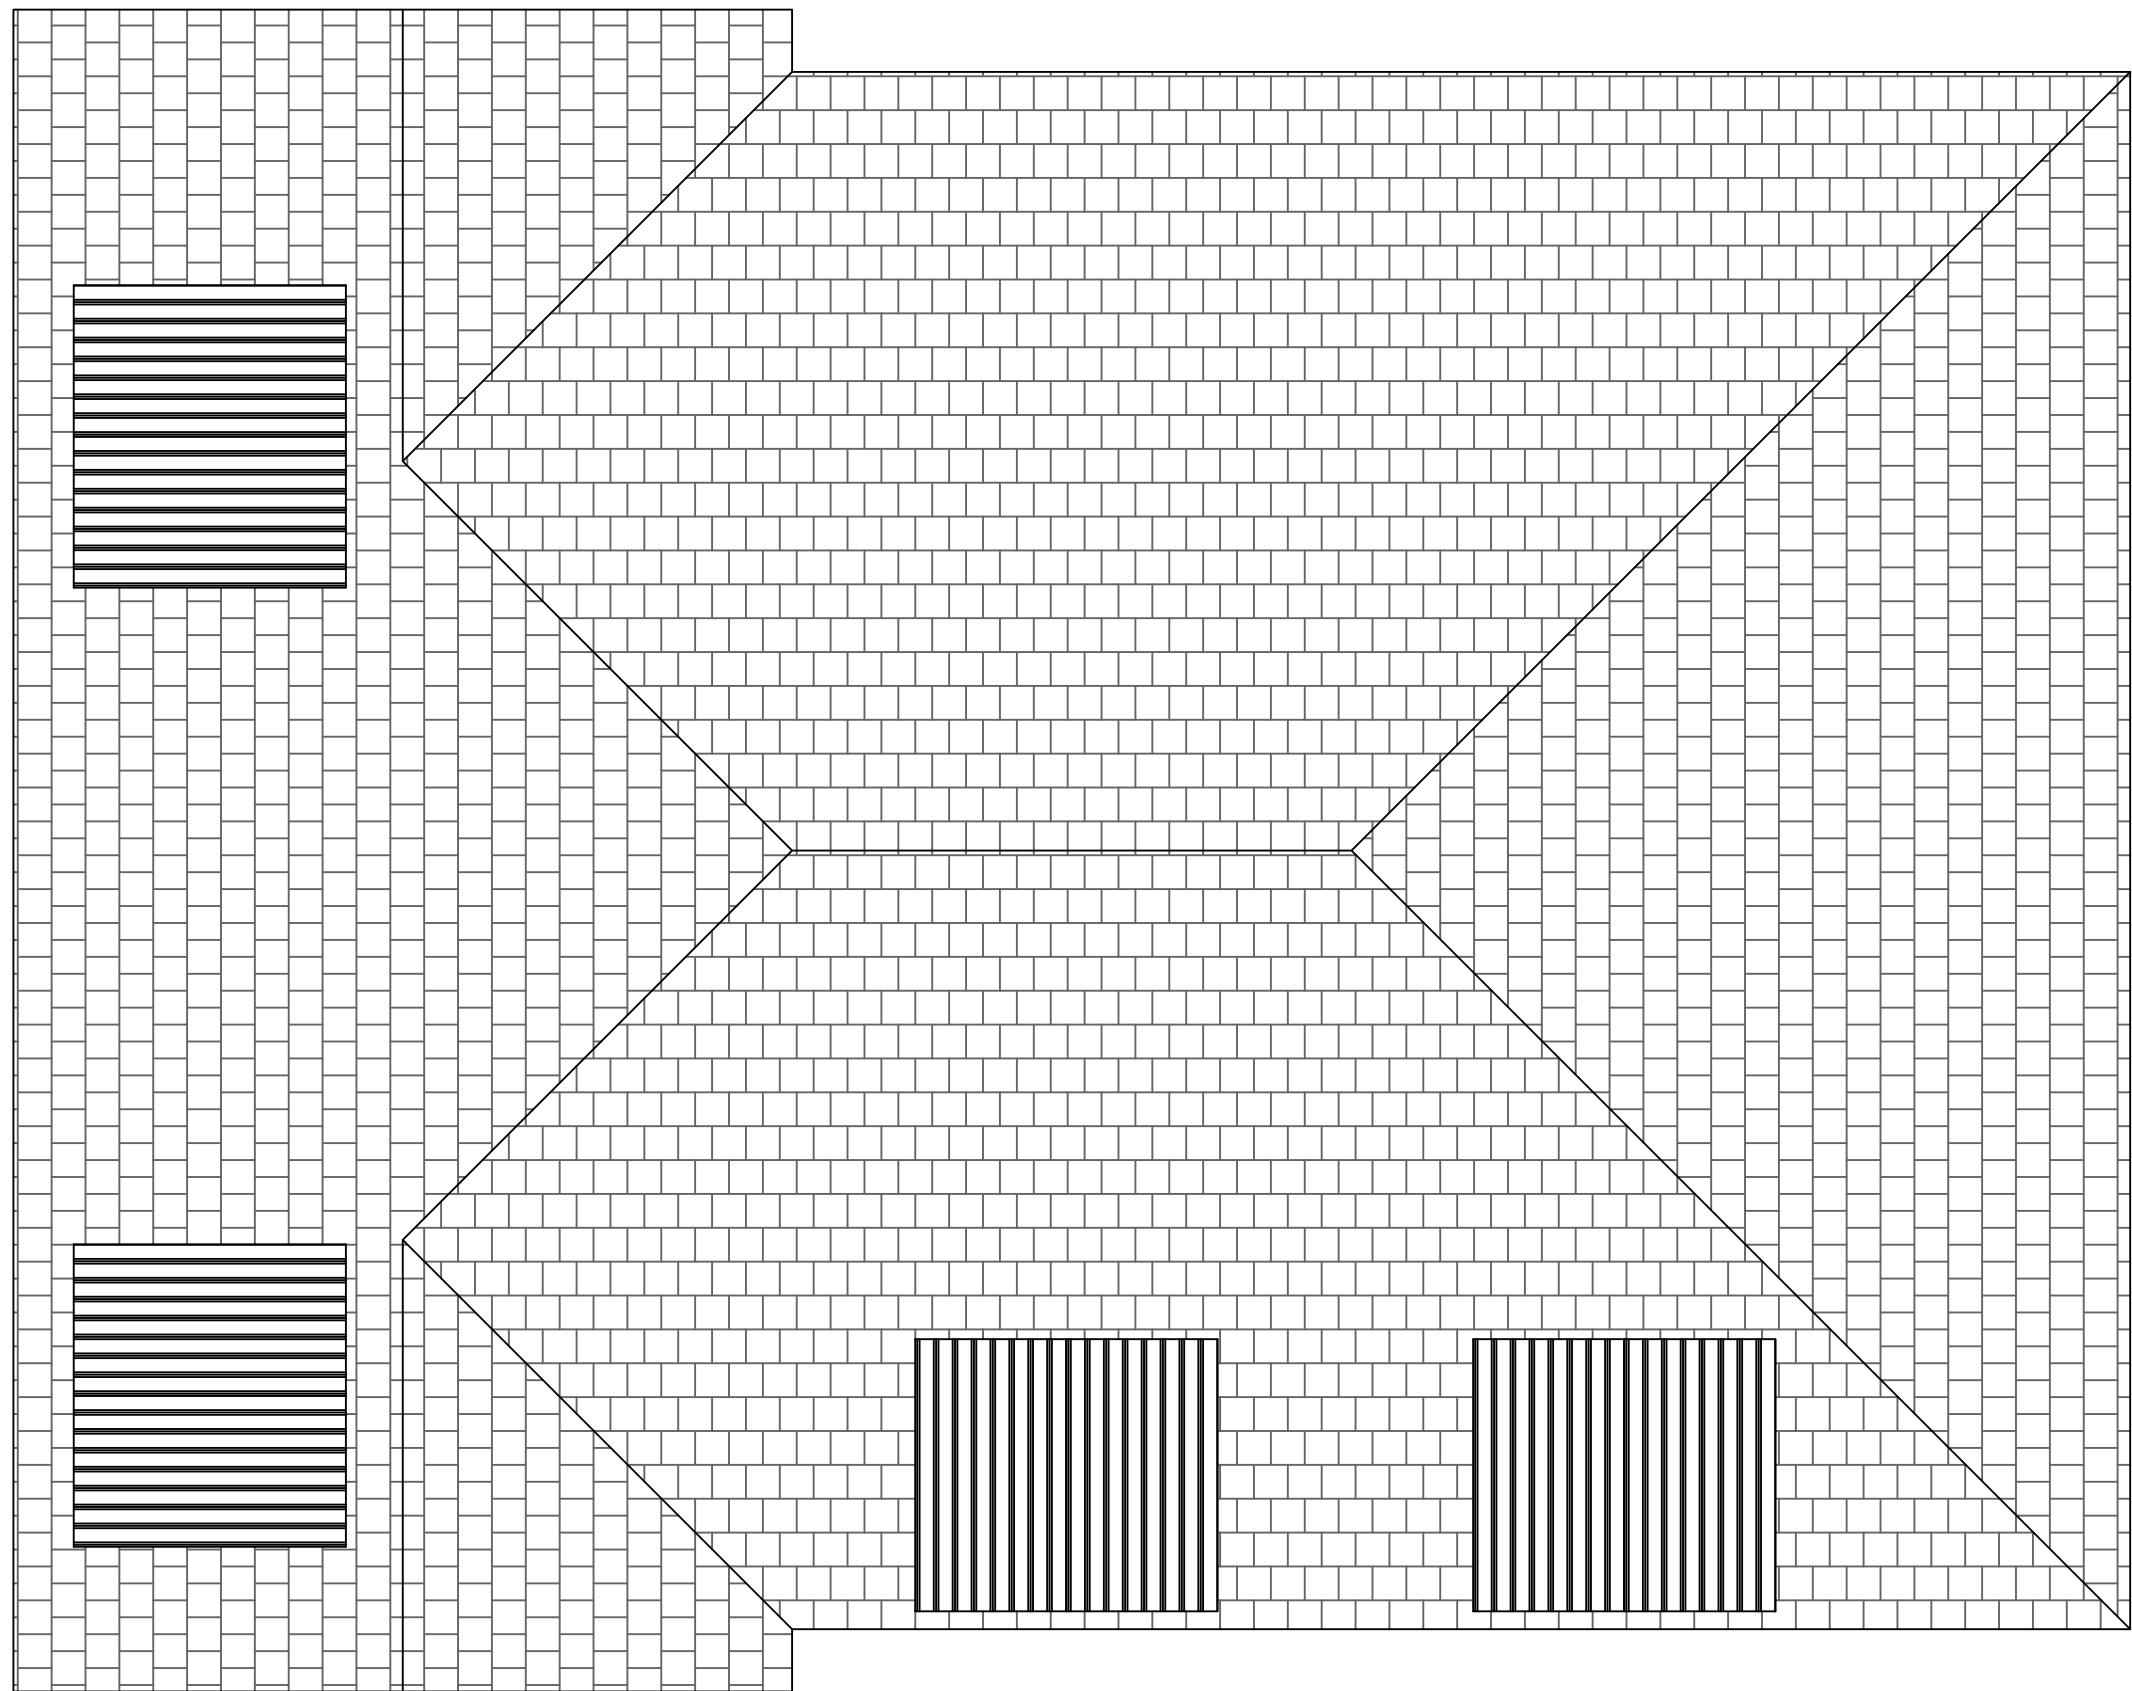

Roof Plan

General Notes

No.	Revision/Issue	Date

Firm Name and Address
Orchard Enterprises Southern Ltd
32 Dorset Road
Bognor Regis
West Sussex
PO21 2DU
Tel: 01243 868681
Mob: 07740 516328

Project Name and Address
Proposed Street Scene and Roof Plan at :
9 Westloots Lane
Bognor Regis
West Sussex
PO21 5JZ

Project Proposed plans and elevations	Sheet 3
Date 2nd May 2018	
Scale 1 : 100 & 1 : 50	