


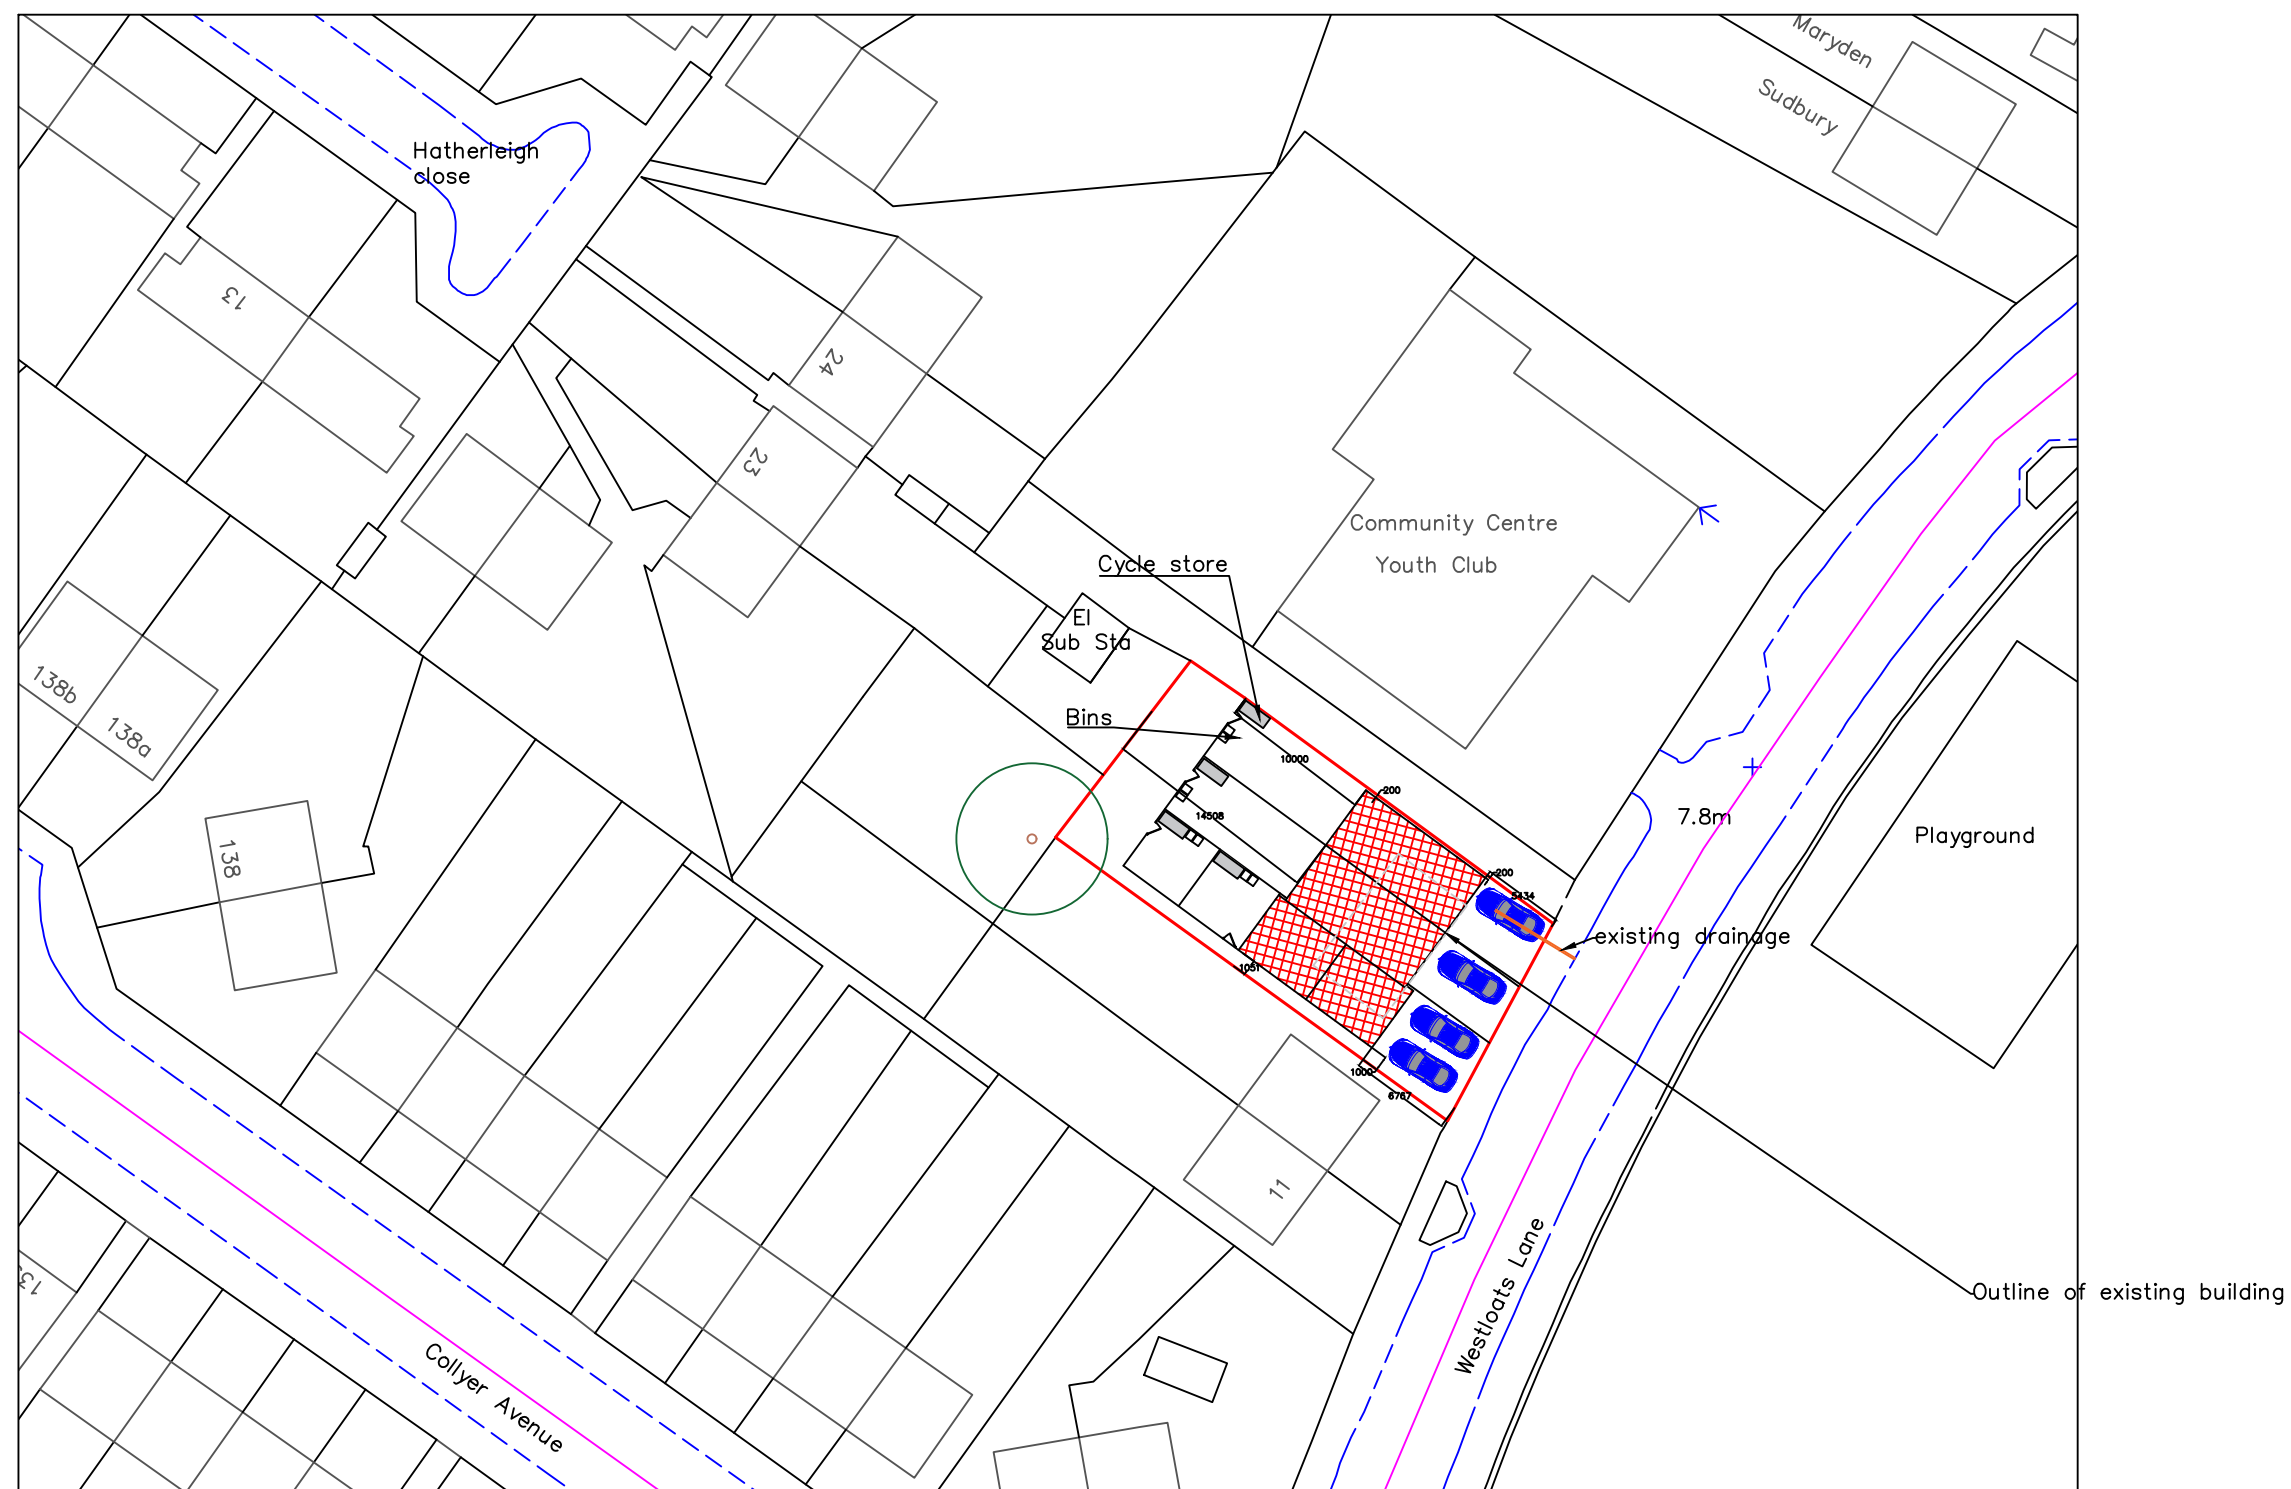

Block Plan 1 : 500

General Notes

No.	Revision/Issue	Date

Firm Name and Address
Orchard Enterprises Southern Ltd
32 Dorset Road
Bognor Regis
West Sussex
PO21 2DU

Tel 01243 868681
Mob 07740 516328

Project Name and Address

site plan at

9 Westloats Lane
Bognor Regis
West Sussex
PO21 5JZ

Project Proposed Site Plan	Sheet 1
Date 2nd May 2018	
Scale 1 : 500	