


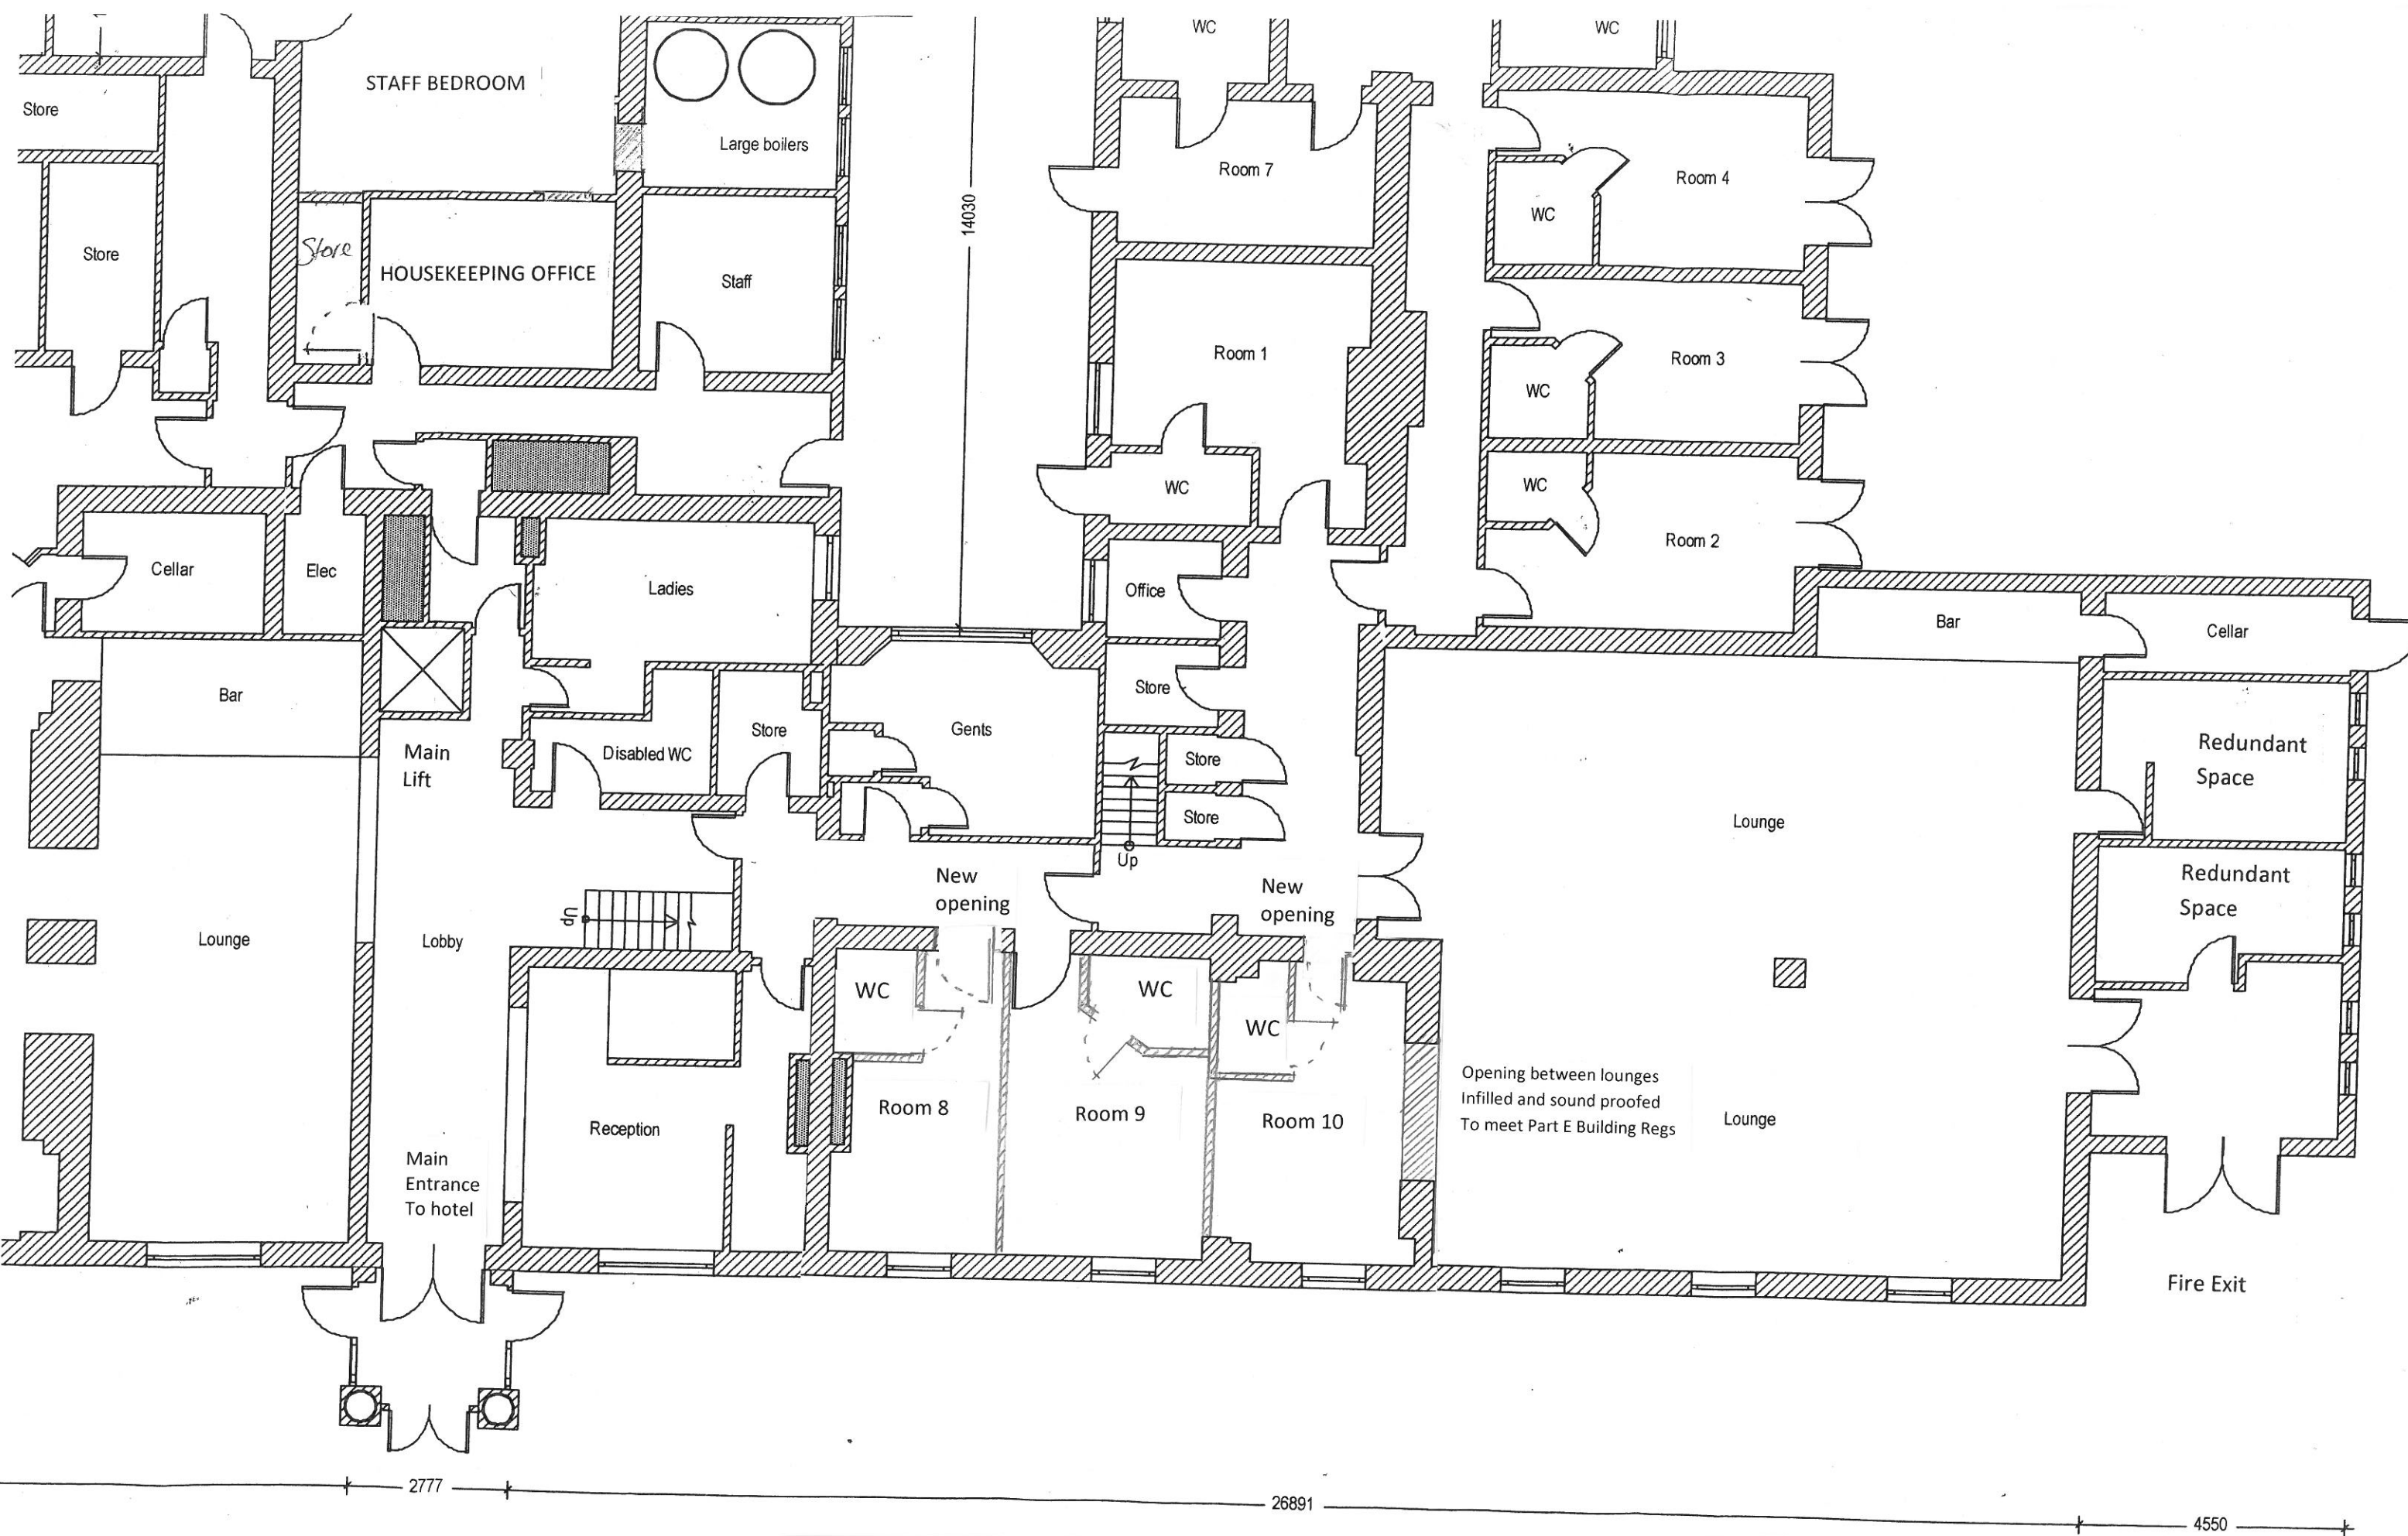

ROYAL NORFOLK HOTEL – PROPOSED PART GROUND FLOOR PLAN SCALE 1:100 AT A3