


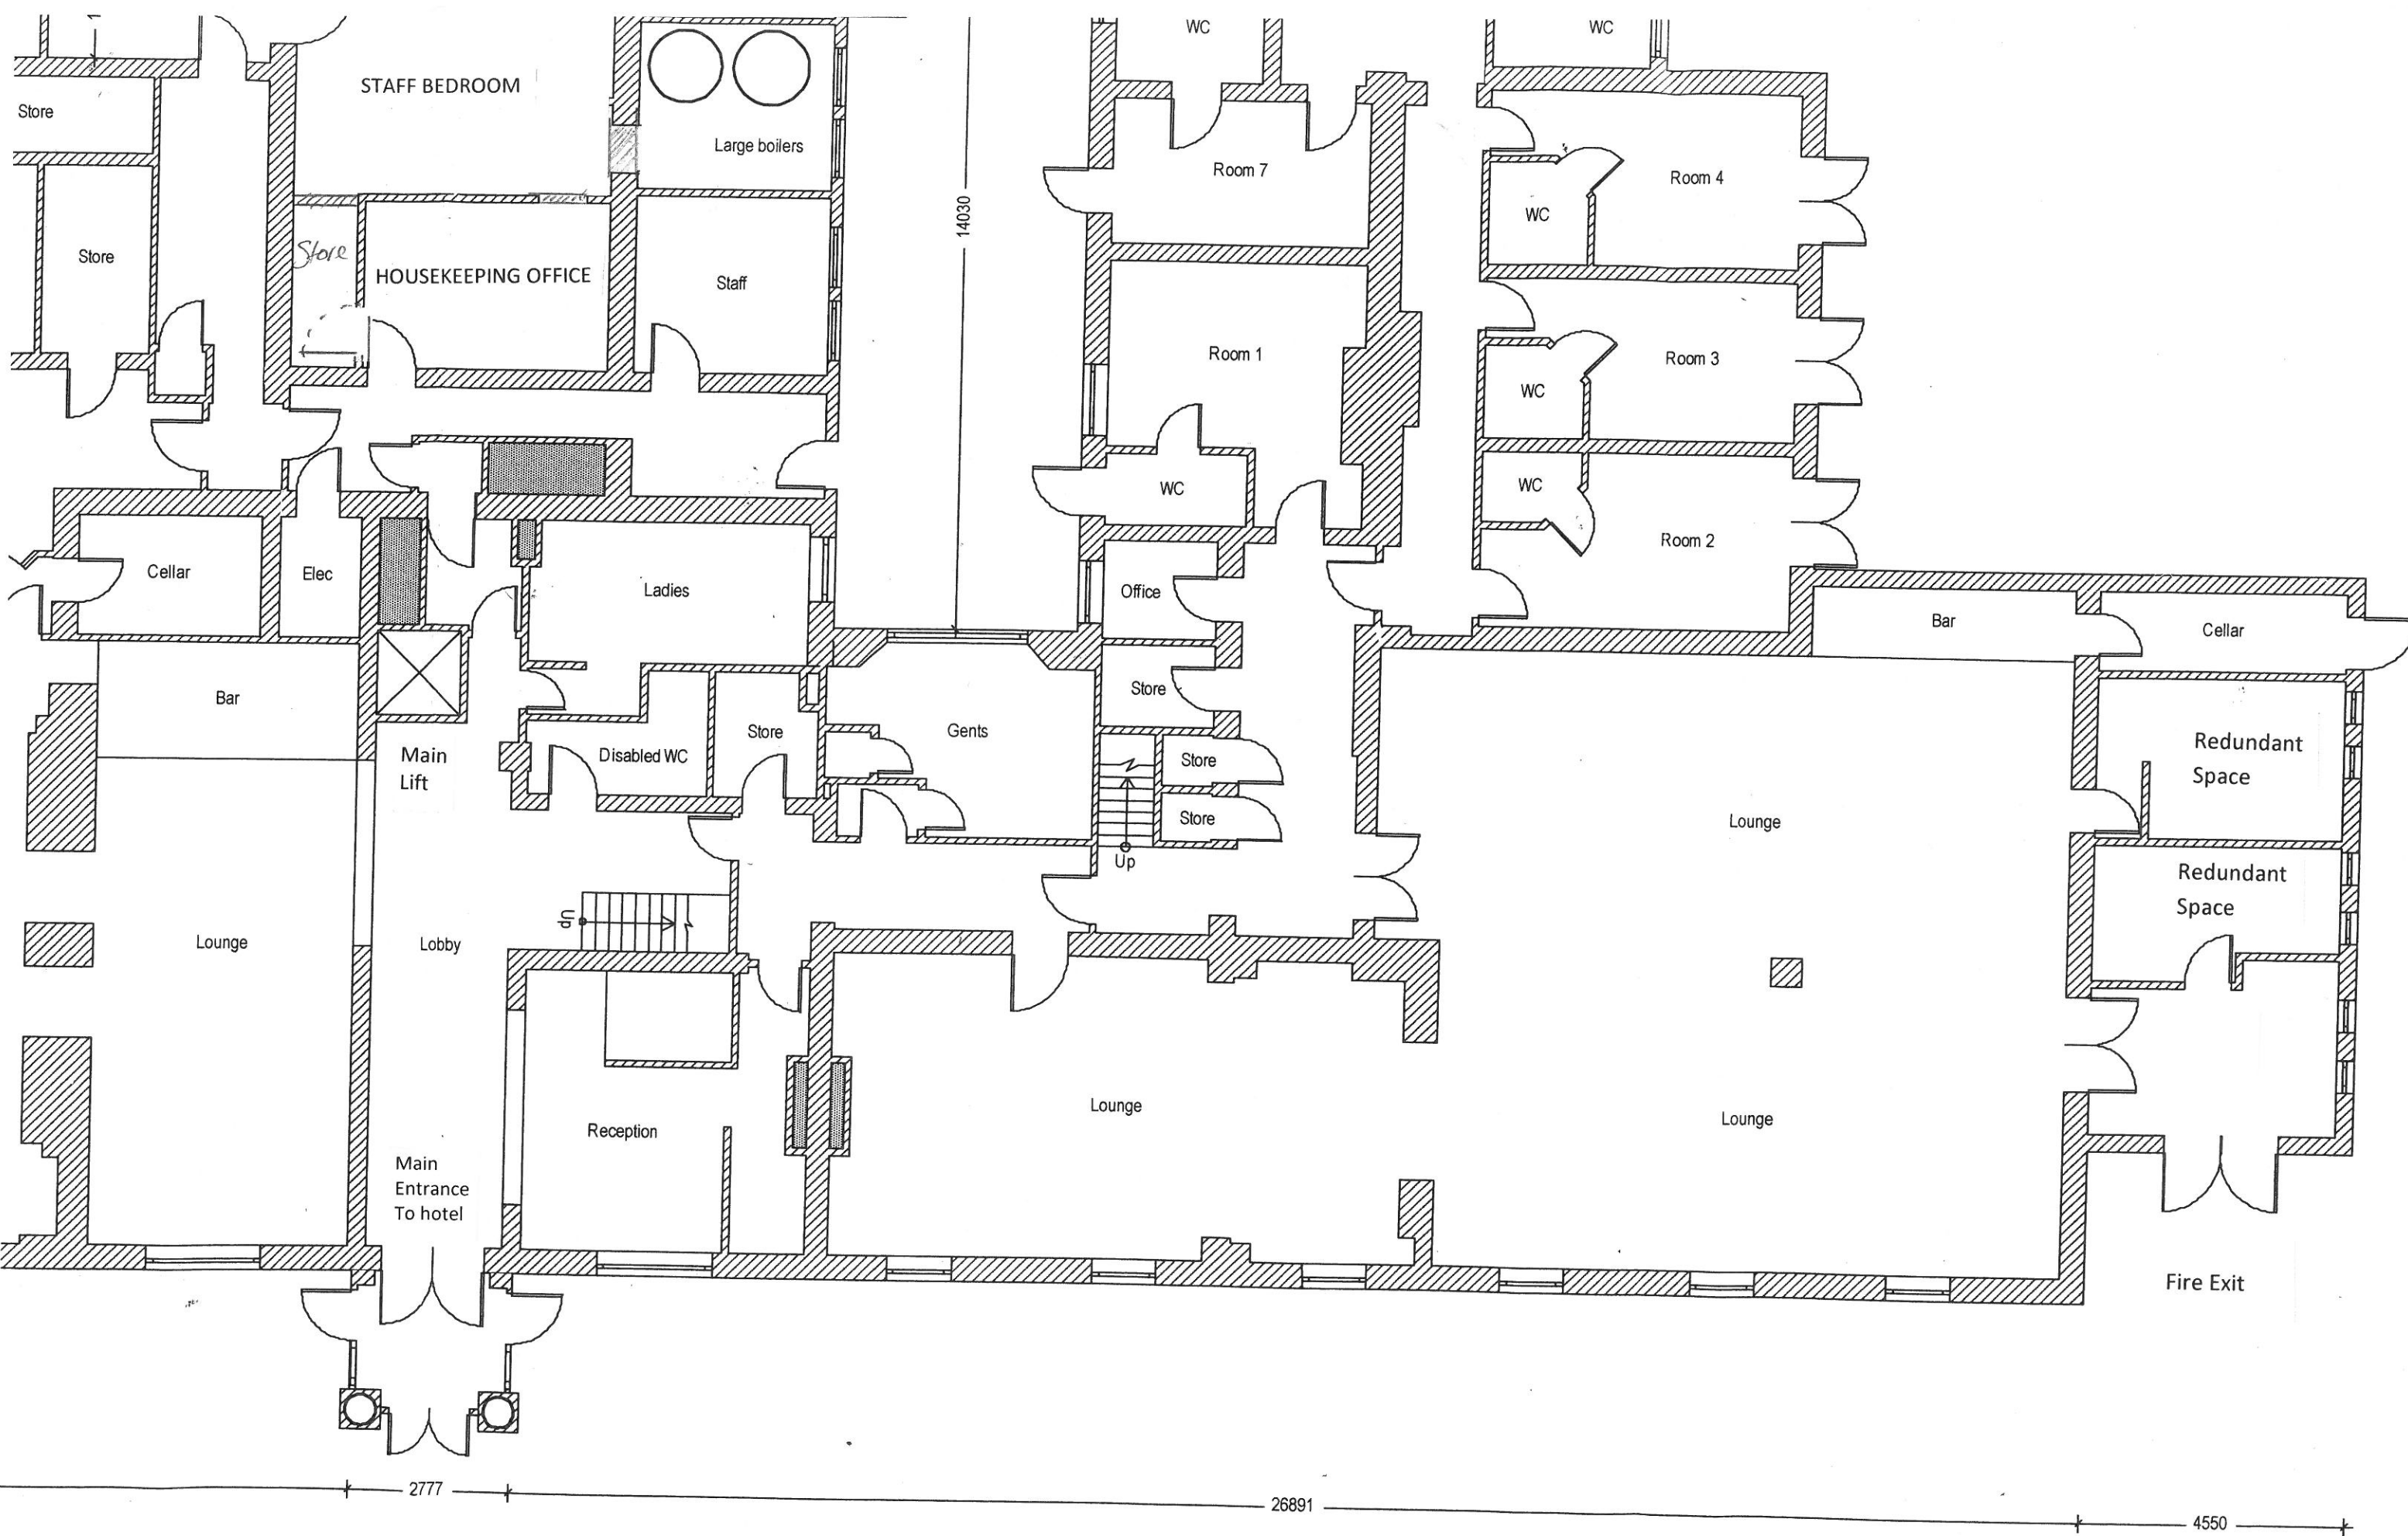

ROYAL NORFOLK HOTEL – EXISTING PART GROUND FLOOR PLAN SCALE 1:100 AT A3