




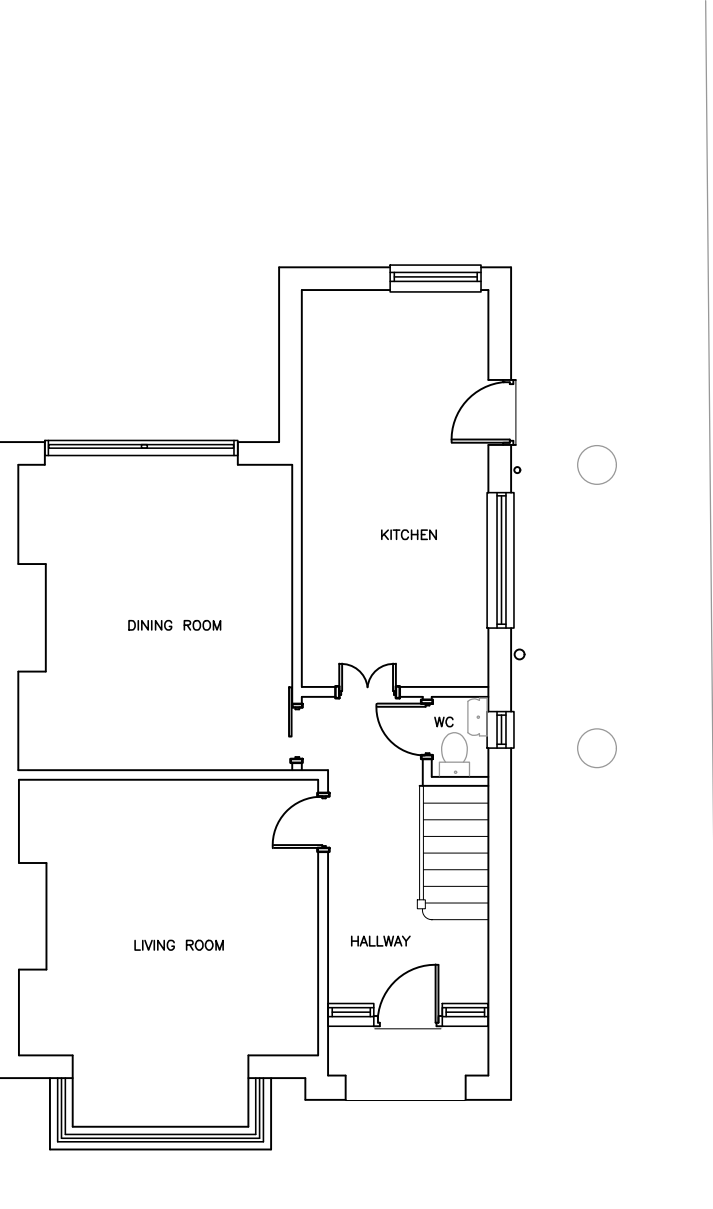

EXISTING GROUND FLOOR PLAN 1:100

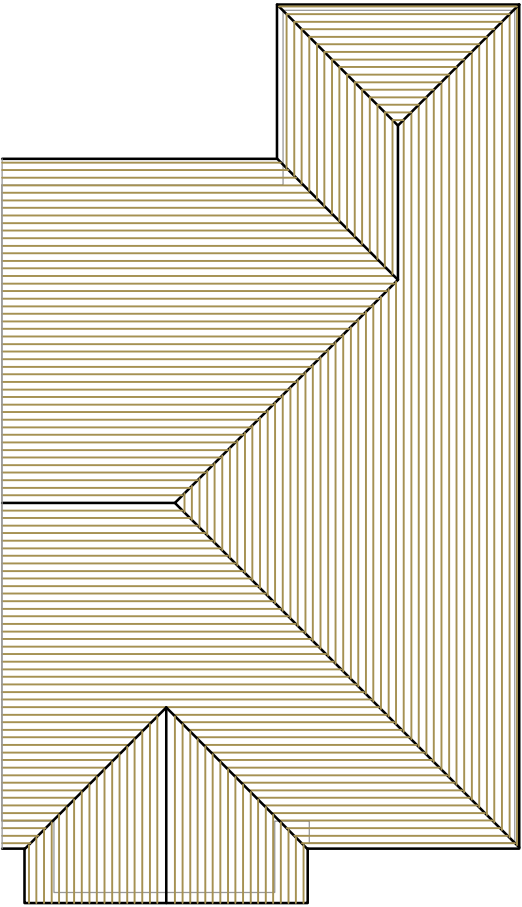

EXISTING ROOF PLAN 1:100

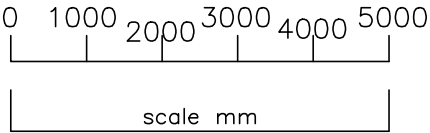

AMdesign

ARCHITECTURE DESIGN DEVELOPMENT
Leeza Aldis-Hobbs ARB RIBA SPAB

Mob: 07756 329400
e-mail: leeza@amdesignltd.co.uk

PROJECT
**25 HILLSBORO ROAD
BOGNOR REGIS
WEST SUSSEX
PO21 2DX**
PROJECT STAGE
PLANNING

DRAWING
EXISTING PLANS

DRAWING No
366/02

SCALE 1:100 DRAWN LA
DATE AUG 2021 CHECKED

	paper size A3	
LETTER	REVISION	DATE
This scheme is subject to town planning and all other necessary consents. All dimesions and levels to be checked on site. This drawing is to be read in conjunction with other relevant drawings and documents. Report all discrepancies to the Architect before work commences. AM Design is the trading name of AM Design Ltd © AM Design Ltd. All rights reserved.		

