


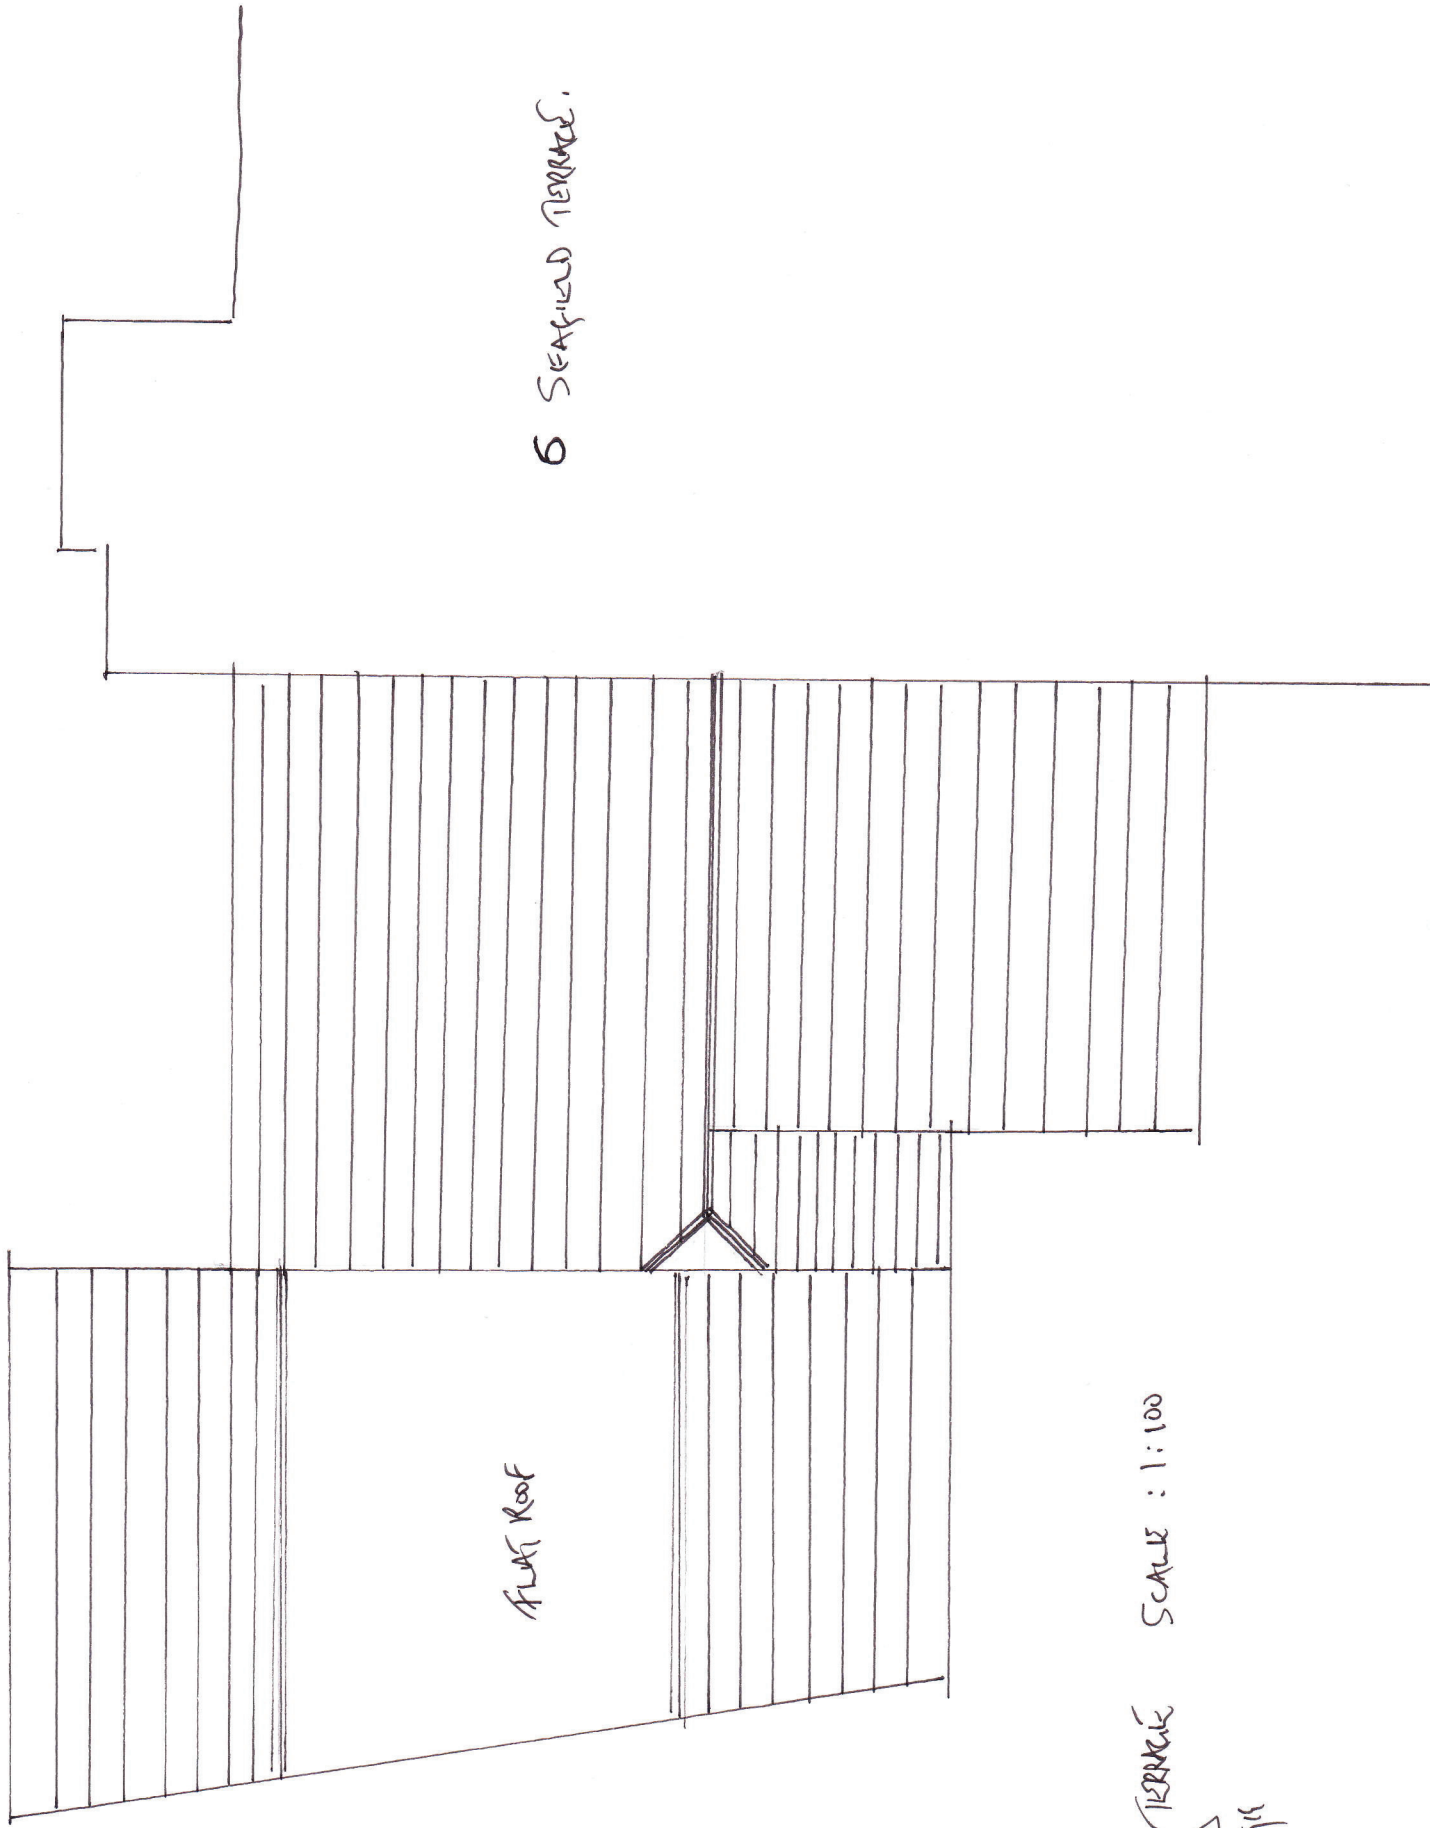

Roof Plan

6 SEAFORD TERRACE

STAIRS

ROOF

WATER

SCALE : 1:100

FLAT ROOF

6 SEAFORD TERRACE.