



No.18

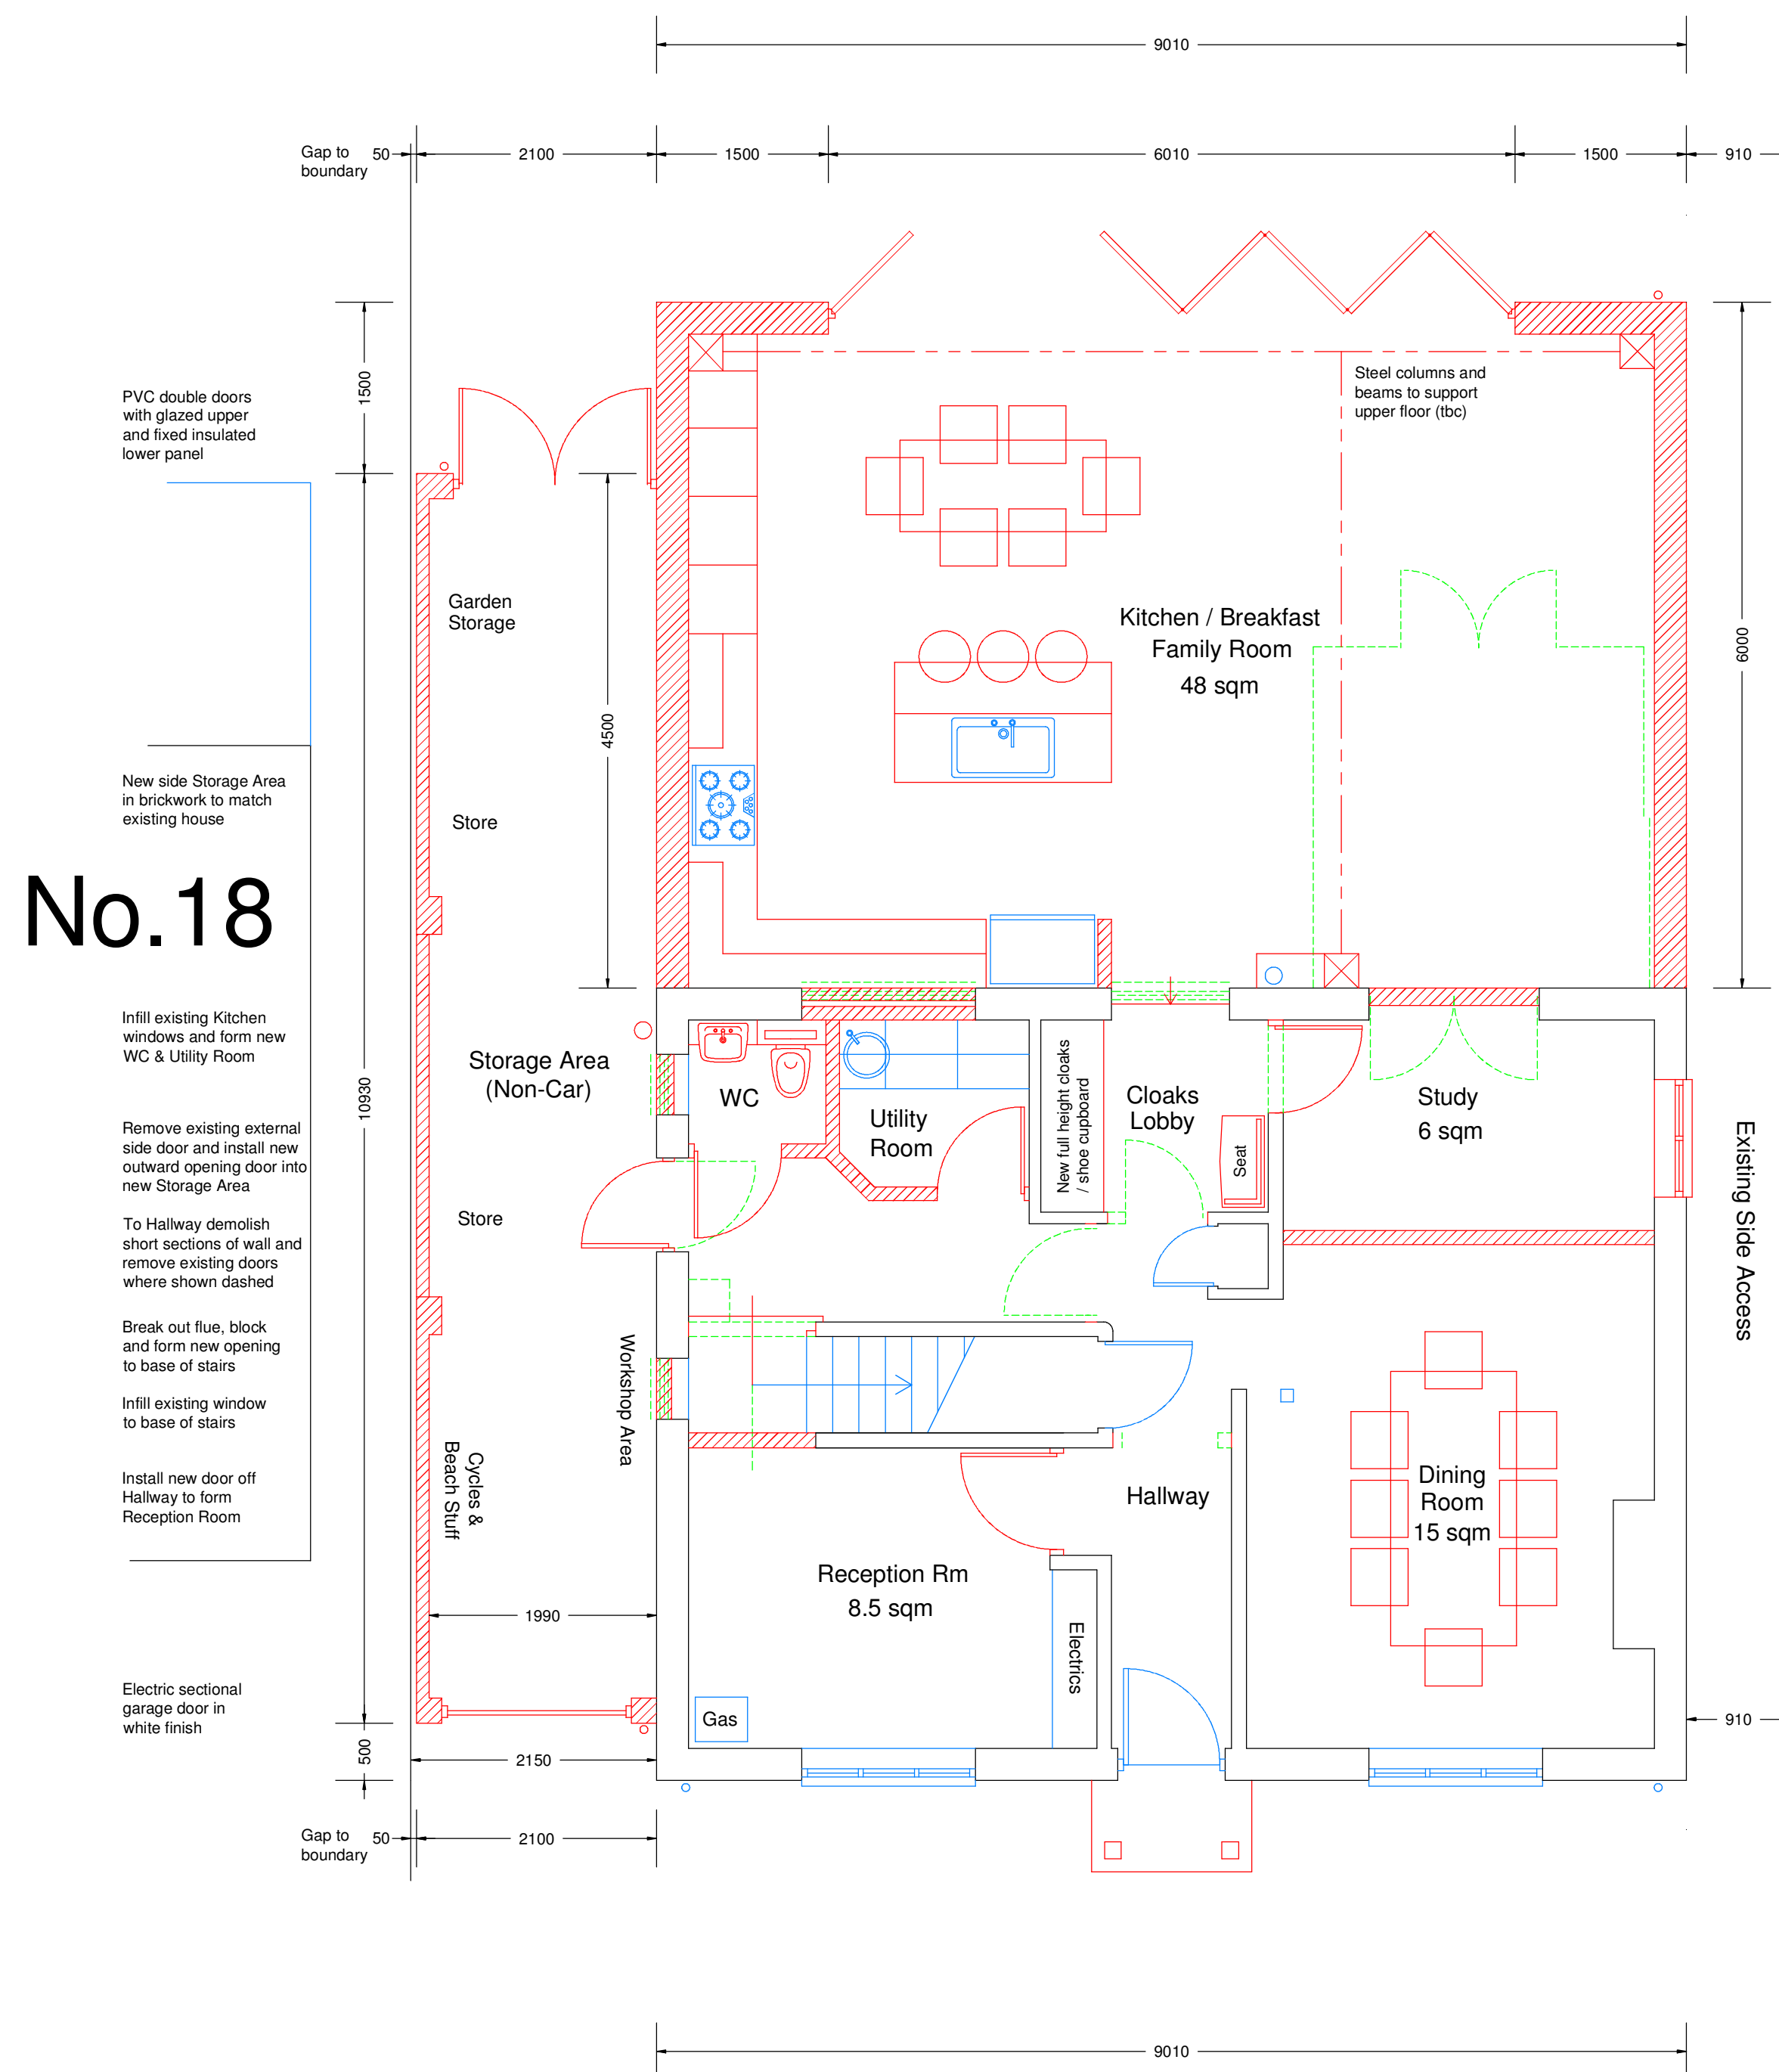


Ground Floor

No.14

No.18

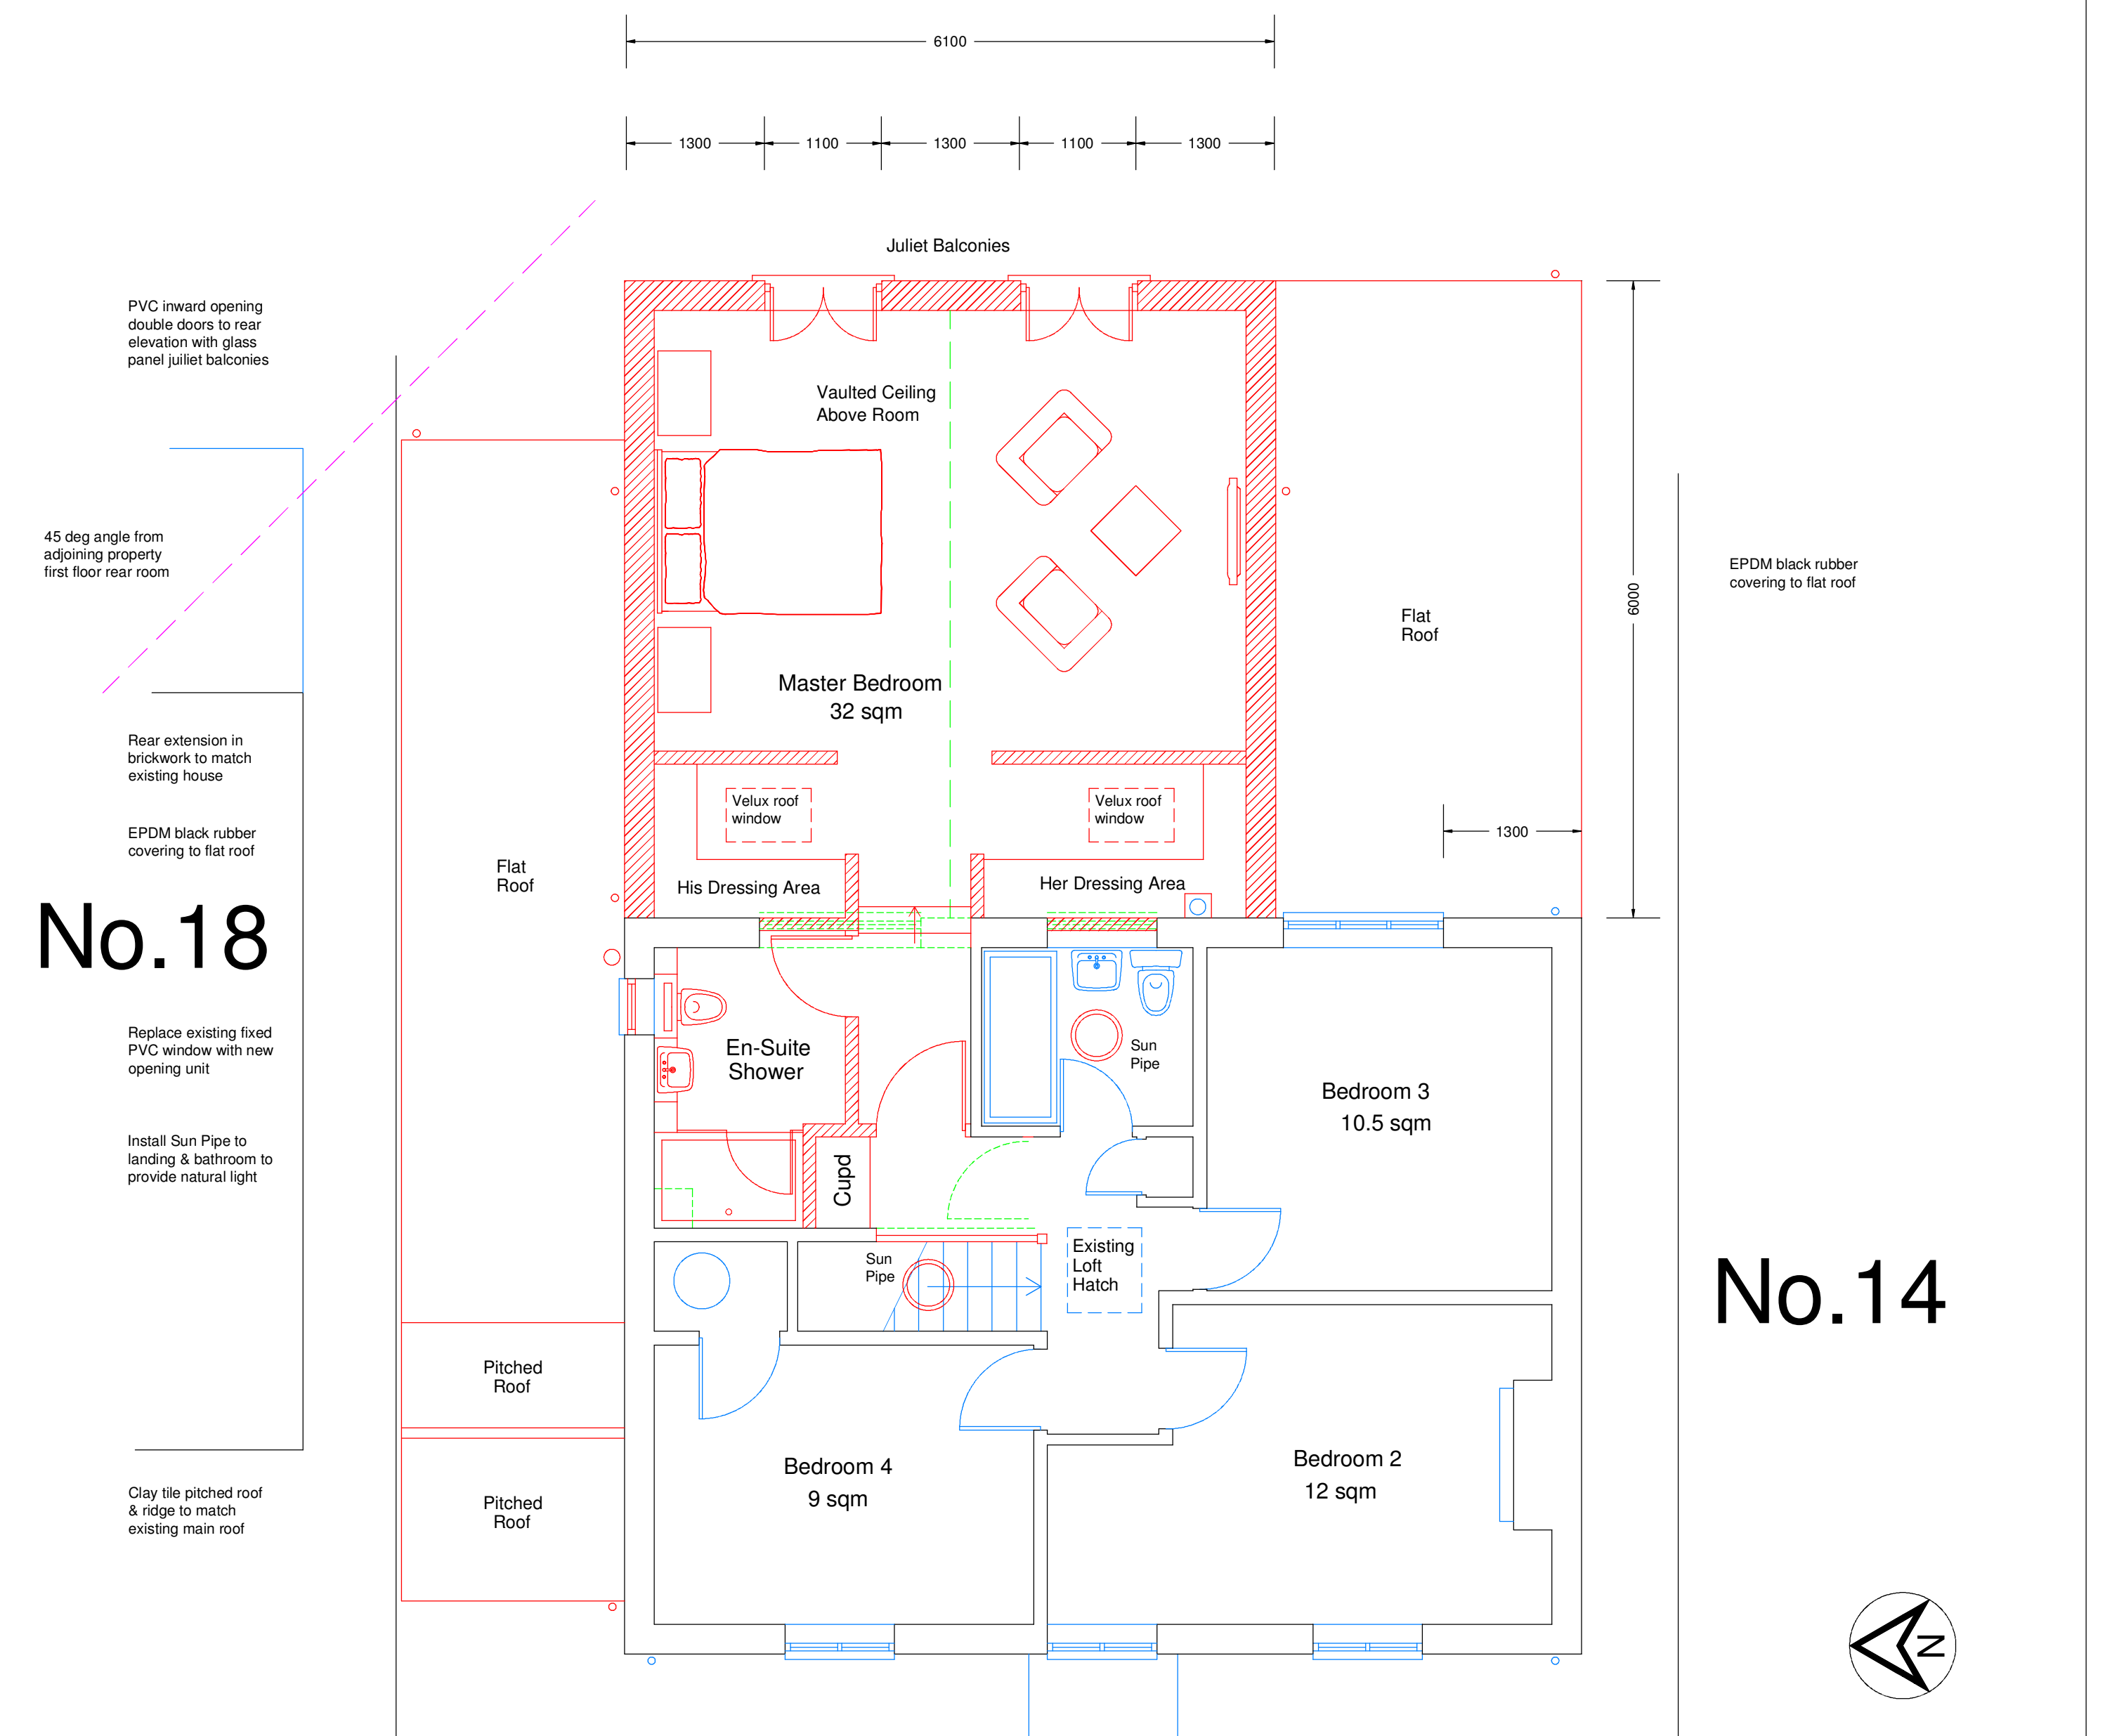

First Floor

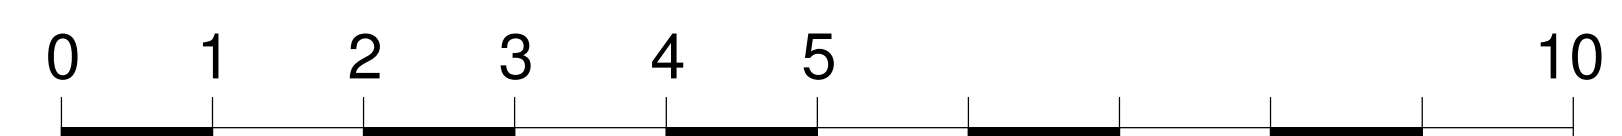

Revisions:	
Client: Mr & Mrs Denman	
Project: 16 Madeira Avenue Bognor Regis West Sussex PO22 8BY	
Title: Proposed Floor Plans	
Scale: 1:50 @ A1	Date: July 2019
Drawing: 02	Rev: