


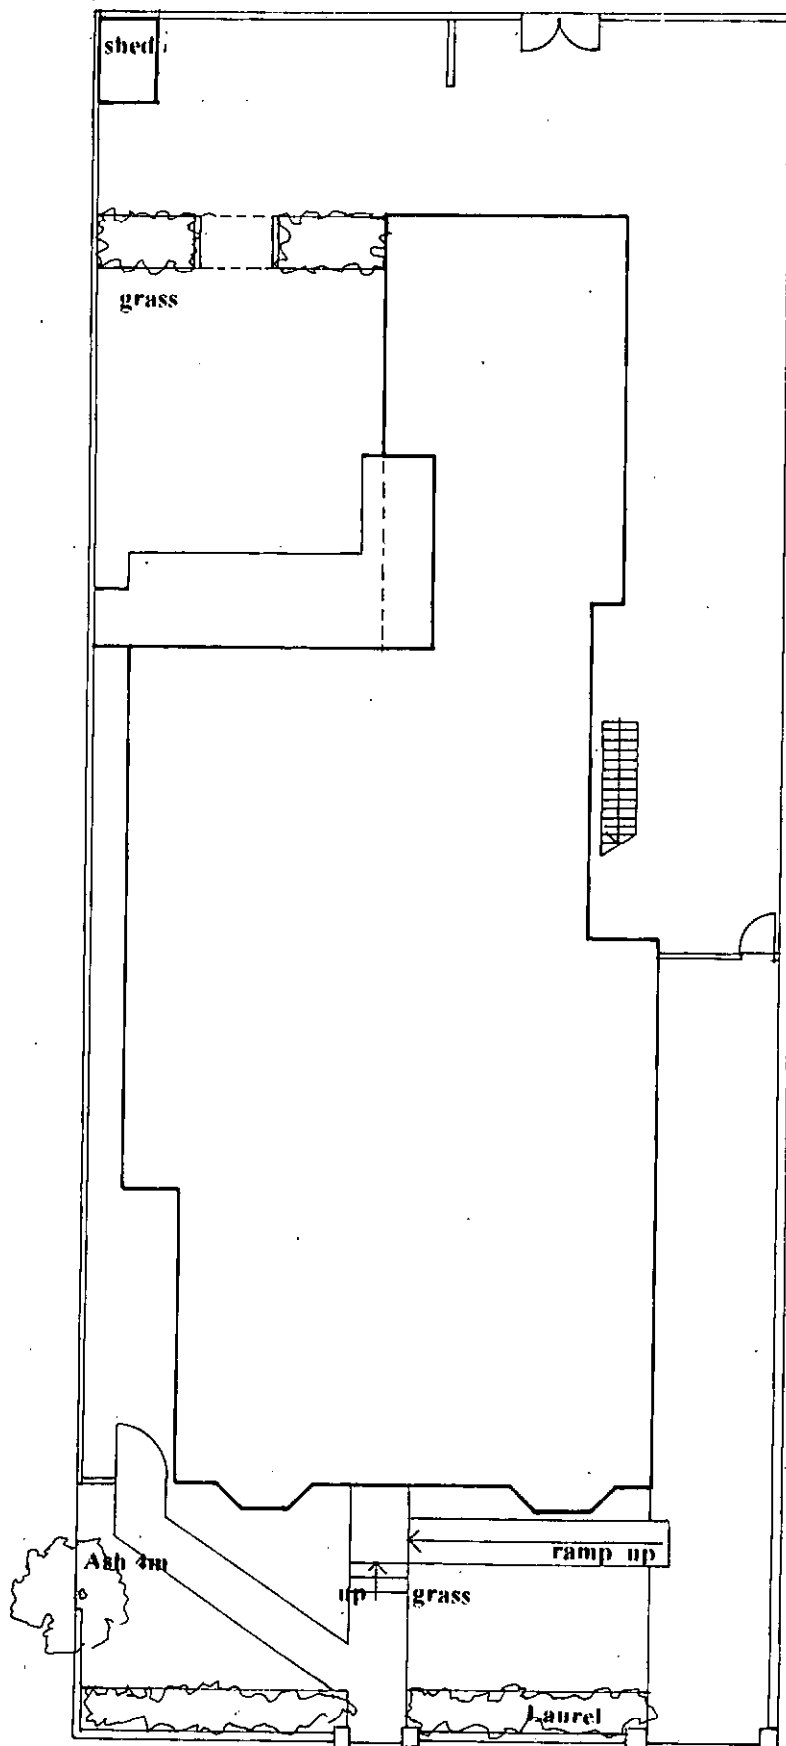

Ian Hays Partnership
 15 HIGH STREET, NORTHWOLD
 NORFOLK IP26 5LA
 Tel - Fax: 01366-727 766

drawing SITE PLAN
 EXISTING

project ASHTON MANOR
 104 ALDWICK ROAD
 BURNIP REGIS

scale 1:200 date 07.09
 dwg no 4215. S1 rev