


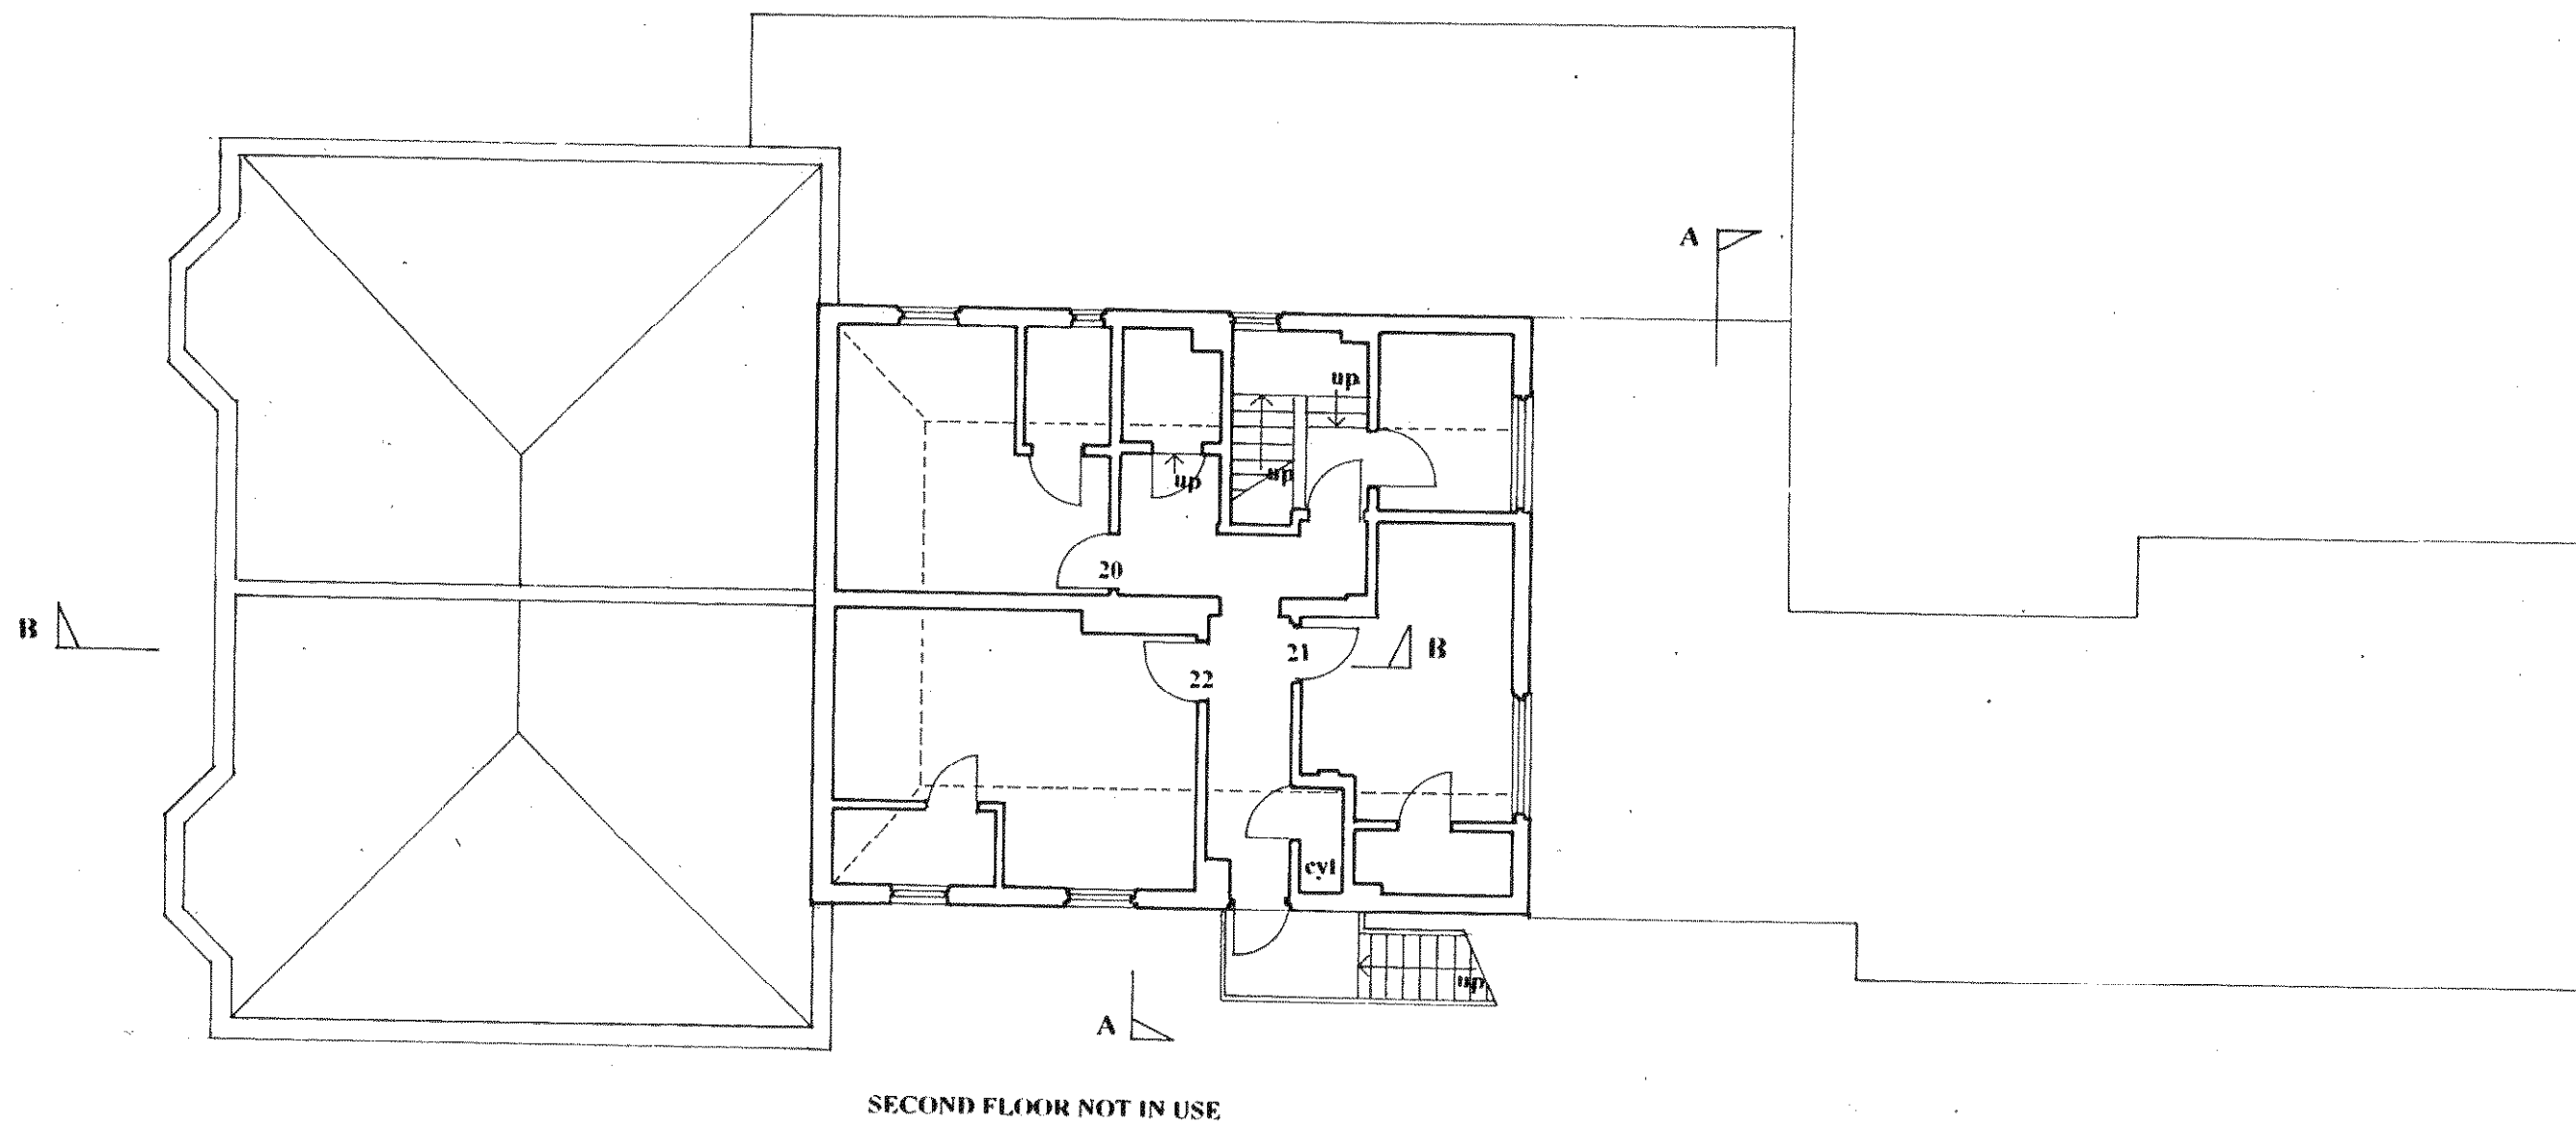

Ian Hays Partnership
 15 HIGH STREET, NORTHWOLD
 NORFOLK IP26 5LA
 Tel - Fax : 01366-727 766

project ASHTON MANOR
 104 ALDWICK ROAD
 BOGNOR REGIS

drawing SECOND FLOOR PLAN
 EXISTING

scale 1:100 date 07.09

draw no 4218. S7 rev