




FRONT ELEVATION

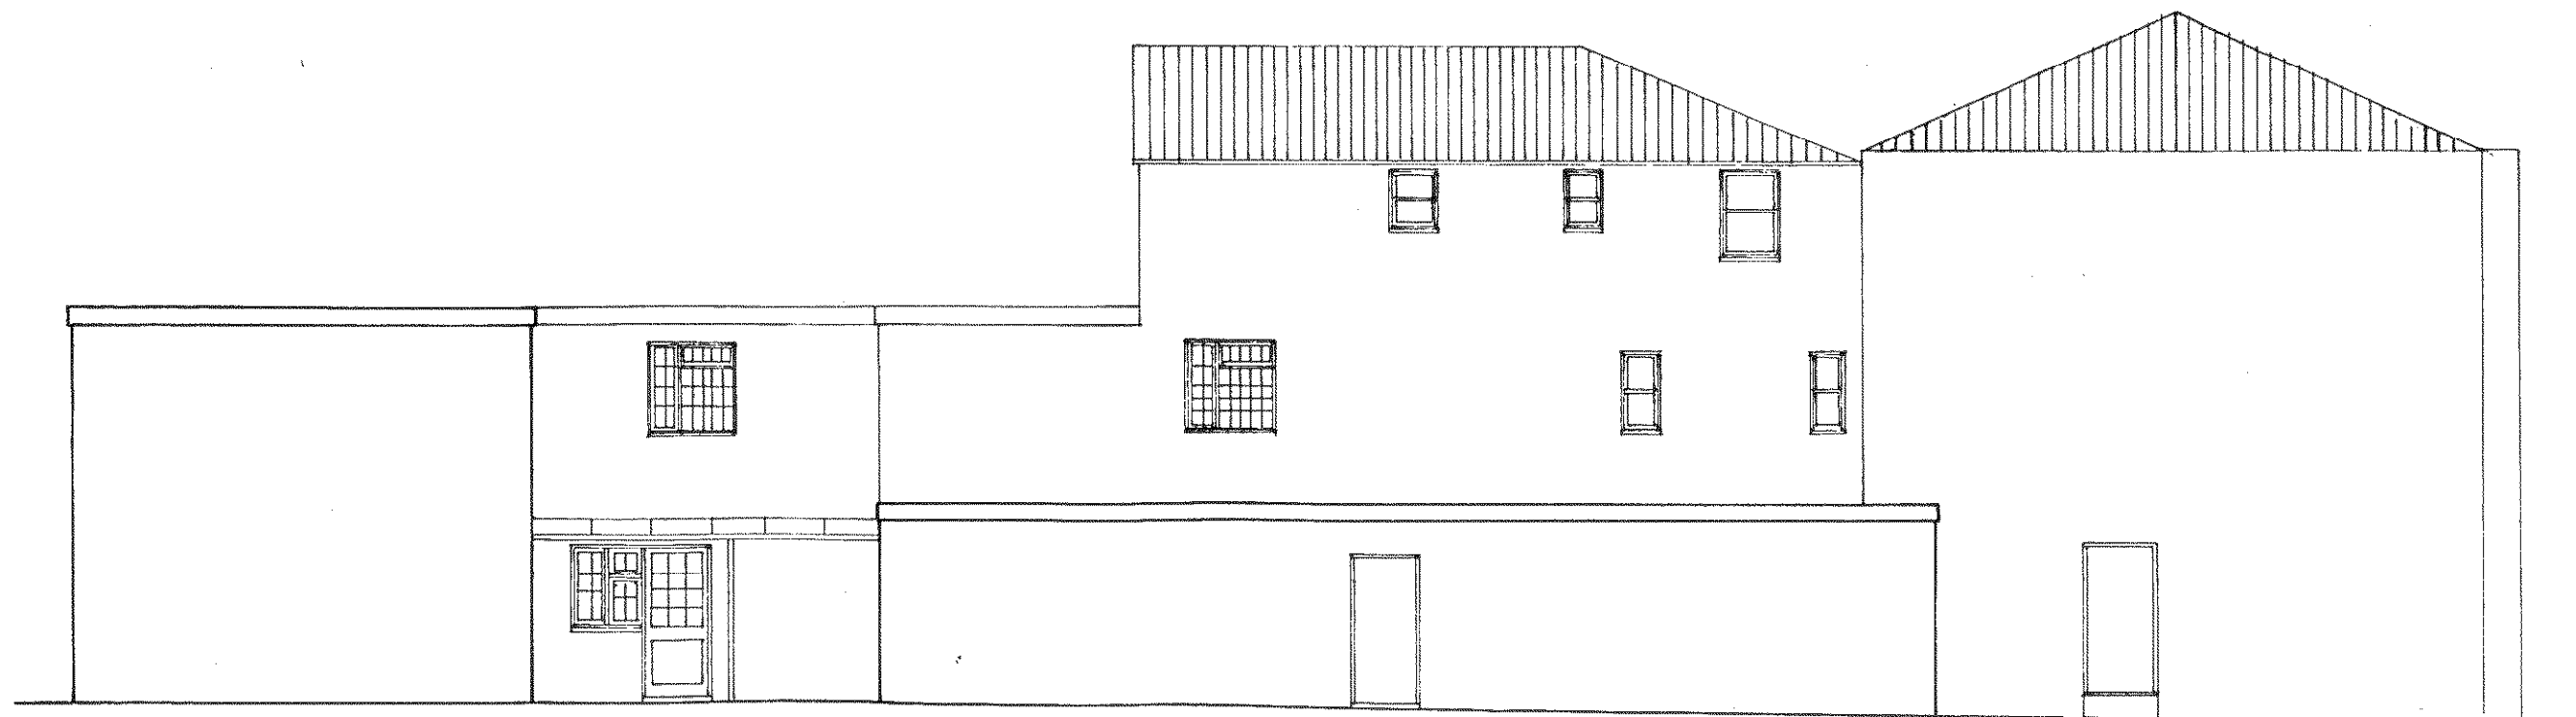

REAR ELEVATION



LEFT FLANK ELEVATION

Ian Hays Partnership
15 HIGH STREET, NORTHWOLD
NORFOLK IP26 5LA
Tel - Fax: 01366-727 766

project ASHTON MANOR
104 ALDWICK ROAD
BOGNOR REGIS

drawing ELEVATIONS 1
EXISTING

scale 1:100 date 07.09
dw no 4218. S8 rev