


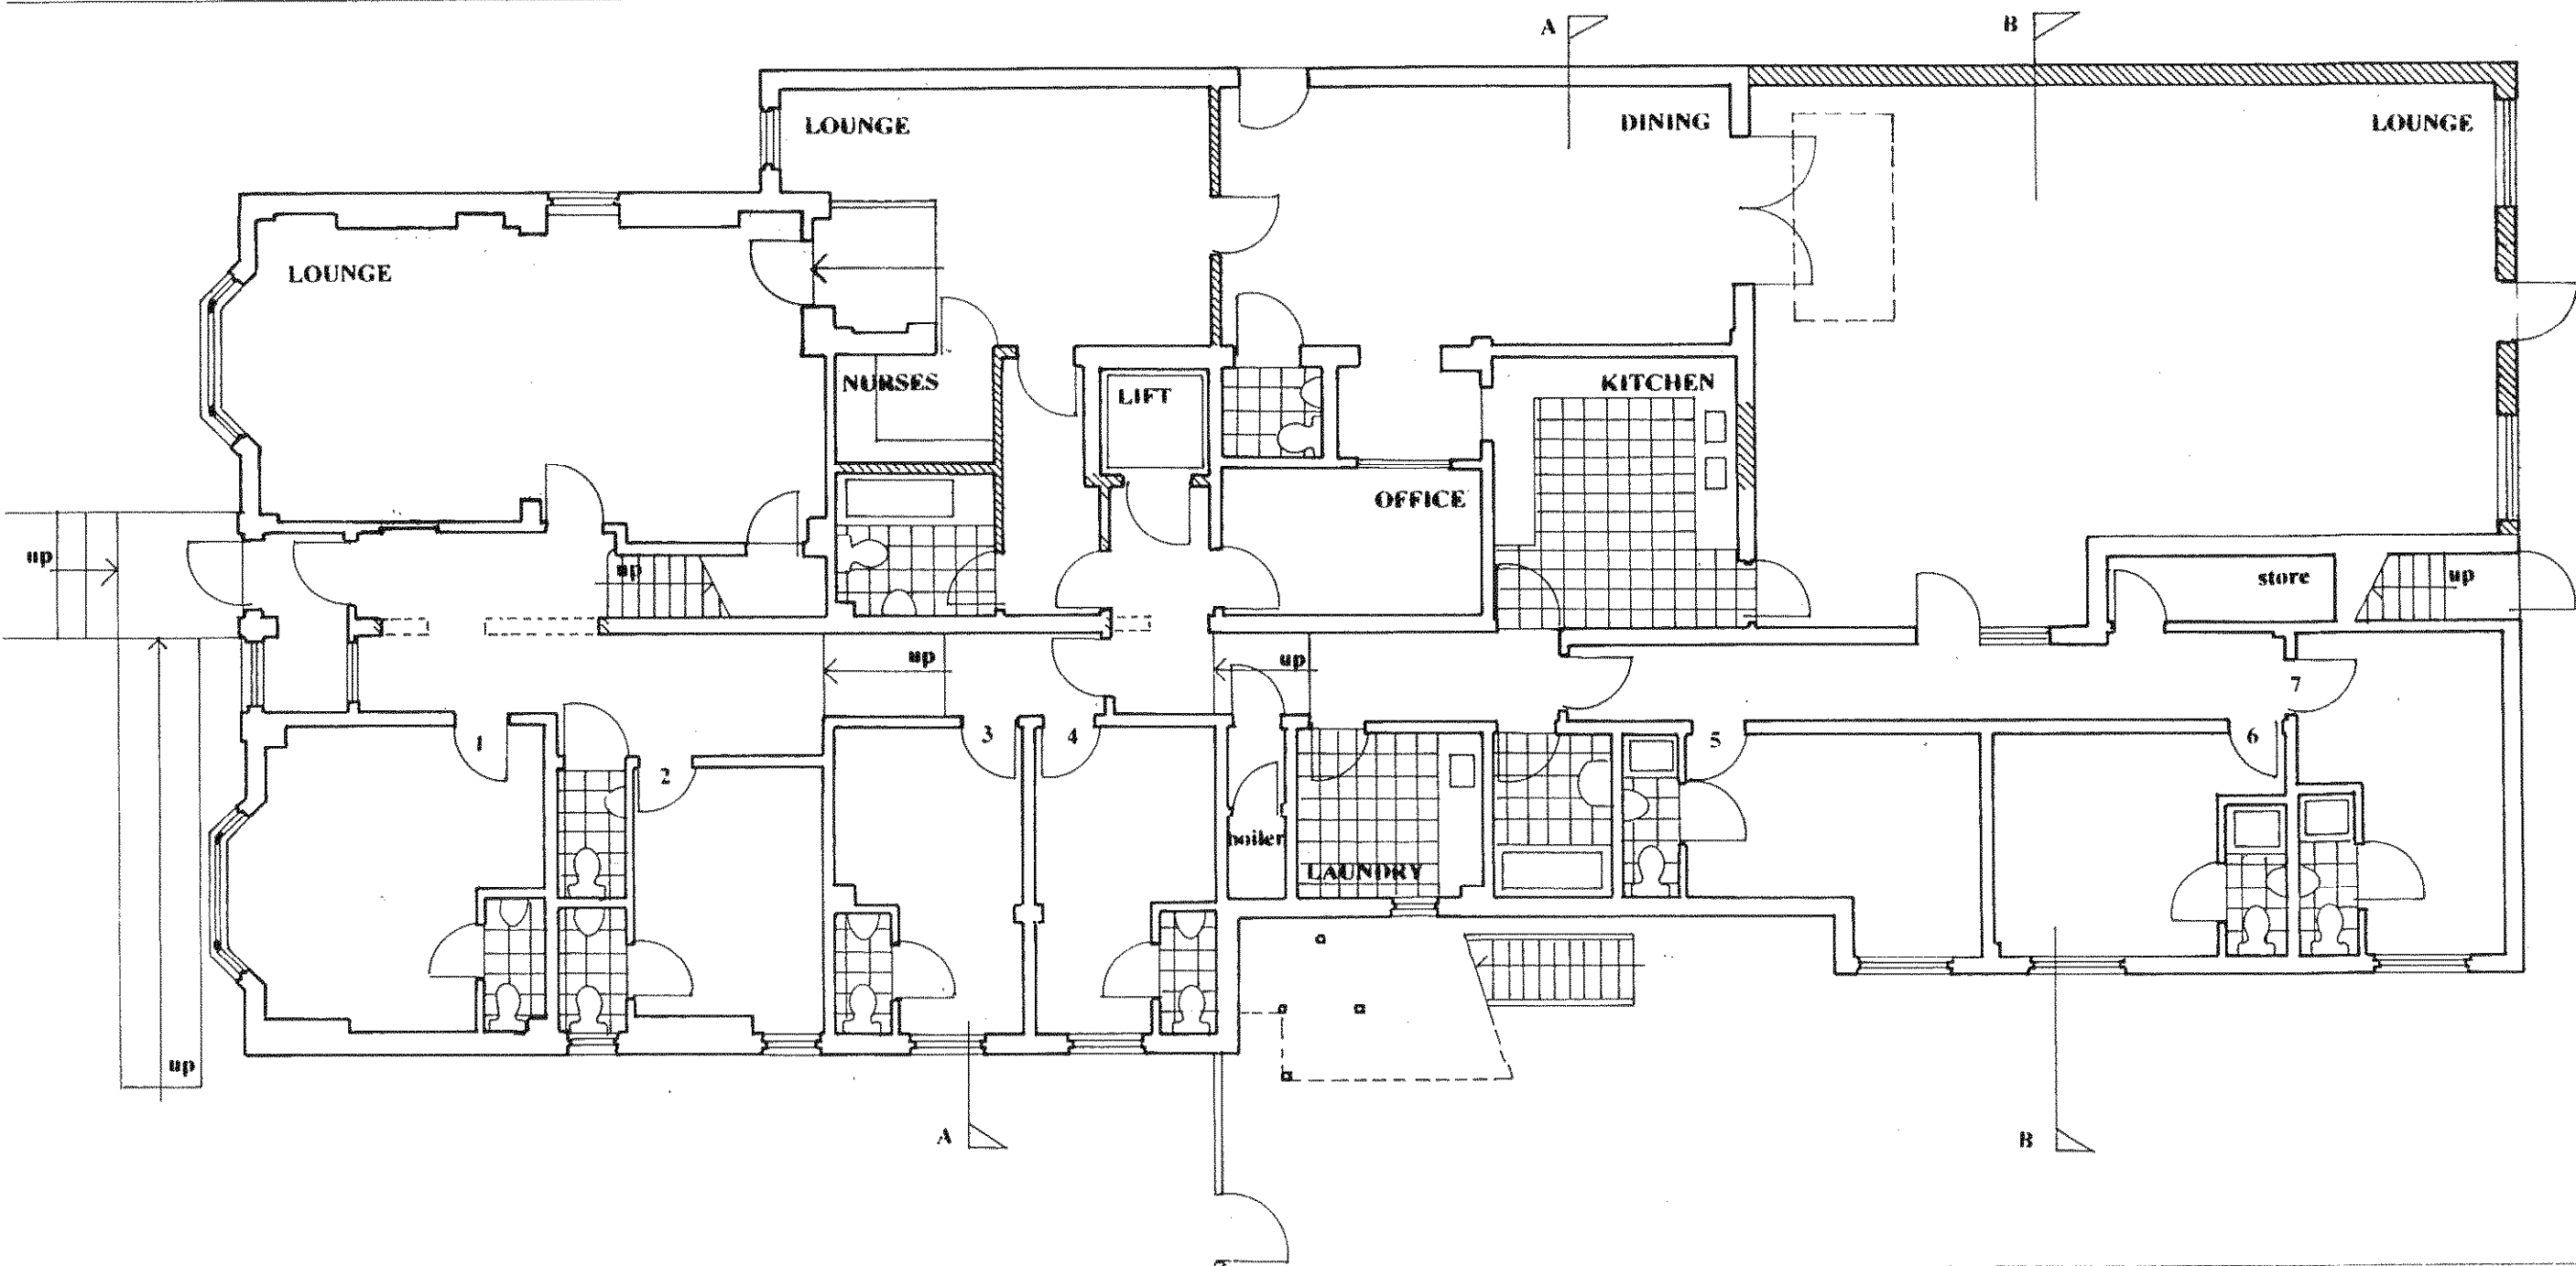

Ian Hays Partnership
 15 HIGH STREET, NORTHWOLD
 NORFOLK IP26 5LA
 Tel - Fax: 01366-727 766

project ASHTON MANOR
 104 ALDWICK ROAD
 BUGNOR REGIS

drawing GROUND FLOOR PLAN
 PROPOSED

scale 1:100 date 08.09
 nrw no 4218. P2 rev