




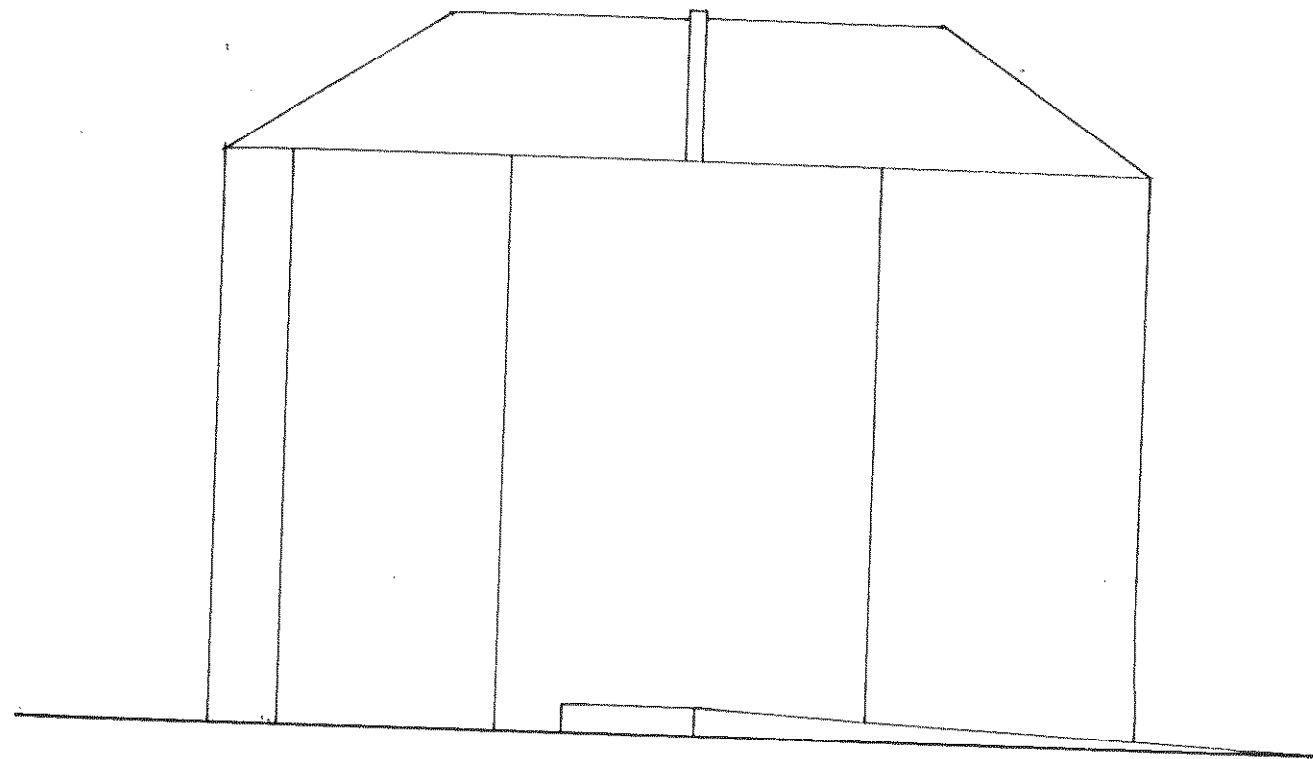

FRONT ELEVATION

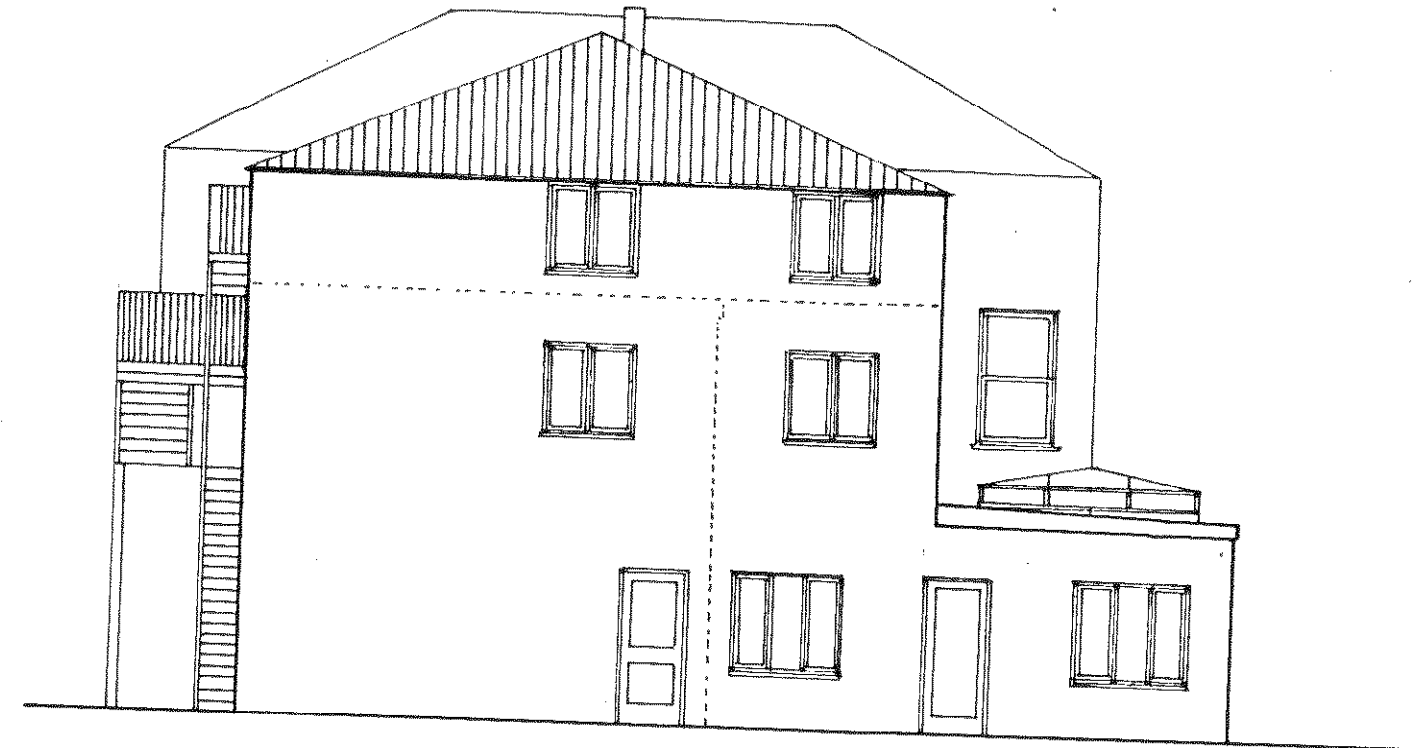

REAR ELEVATION

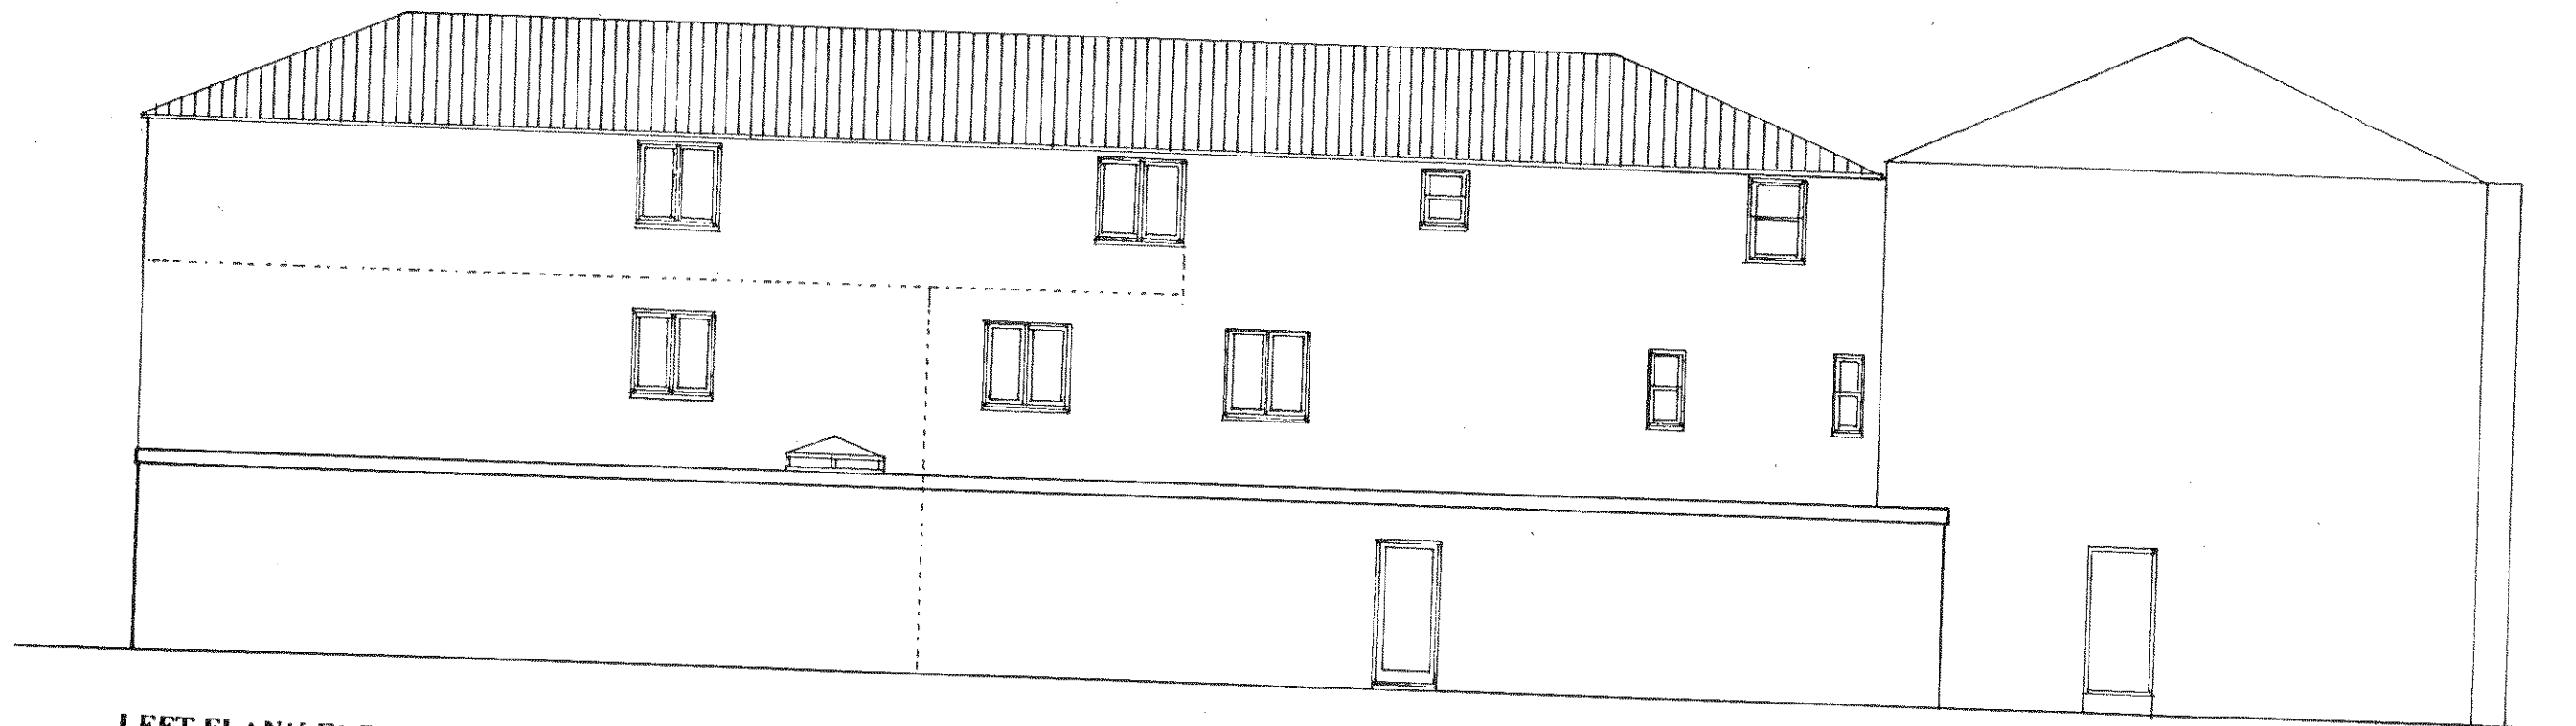

LEFT FLANK ELEVATION

Ian Haye Partnership
 15 HIGH STREET, NORTHWOLD
 NORFOLK IP26 5LA
 Tel - Fax: 01366-727 766

project ASHTON MANOR
 104 ALDWICK ROAD
 BOGNOR REGIS

drawing ELEVATIONS 1
 PROPOSED

scale 1:100 date 08.09

drw no 4218. P5 rev