


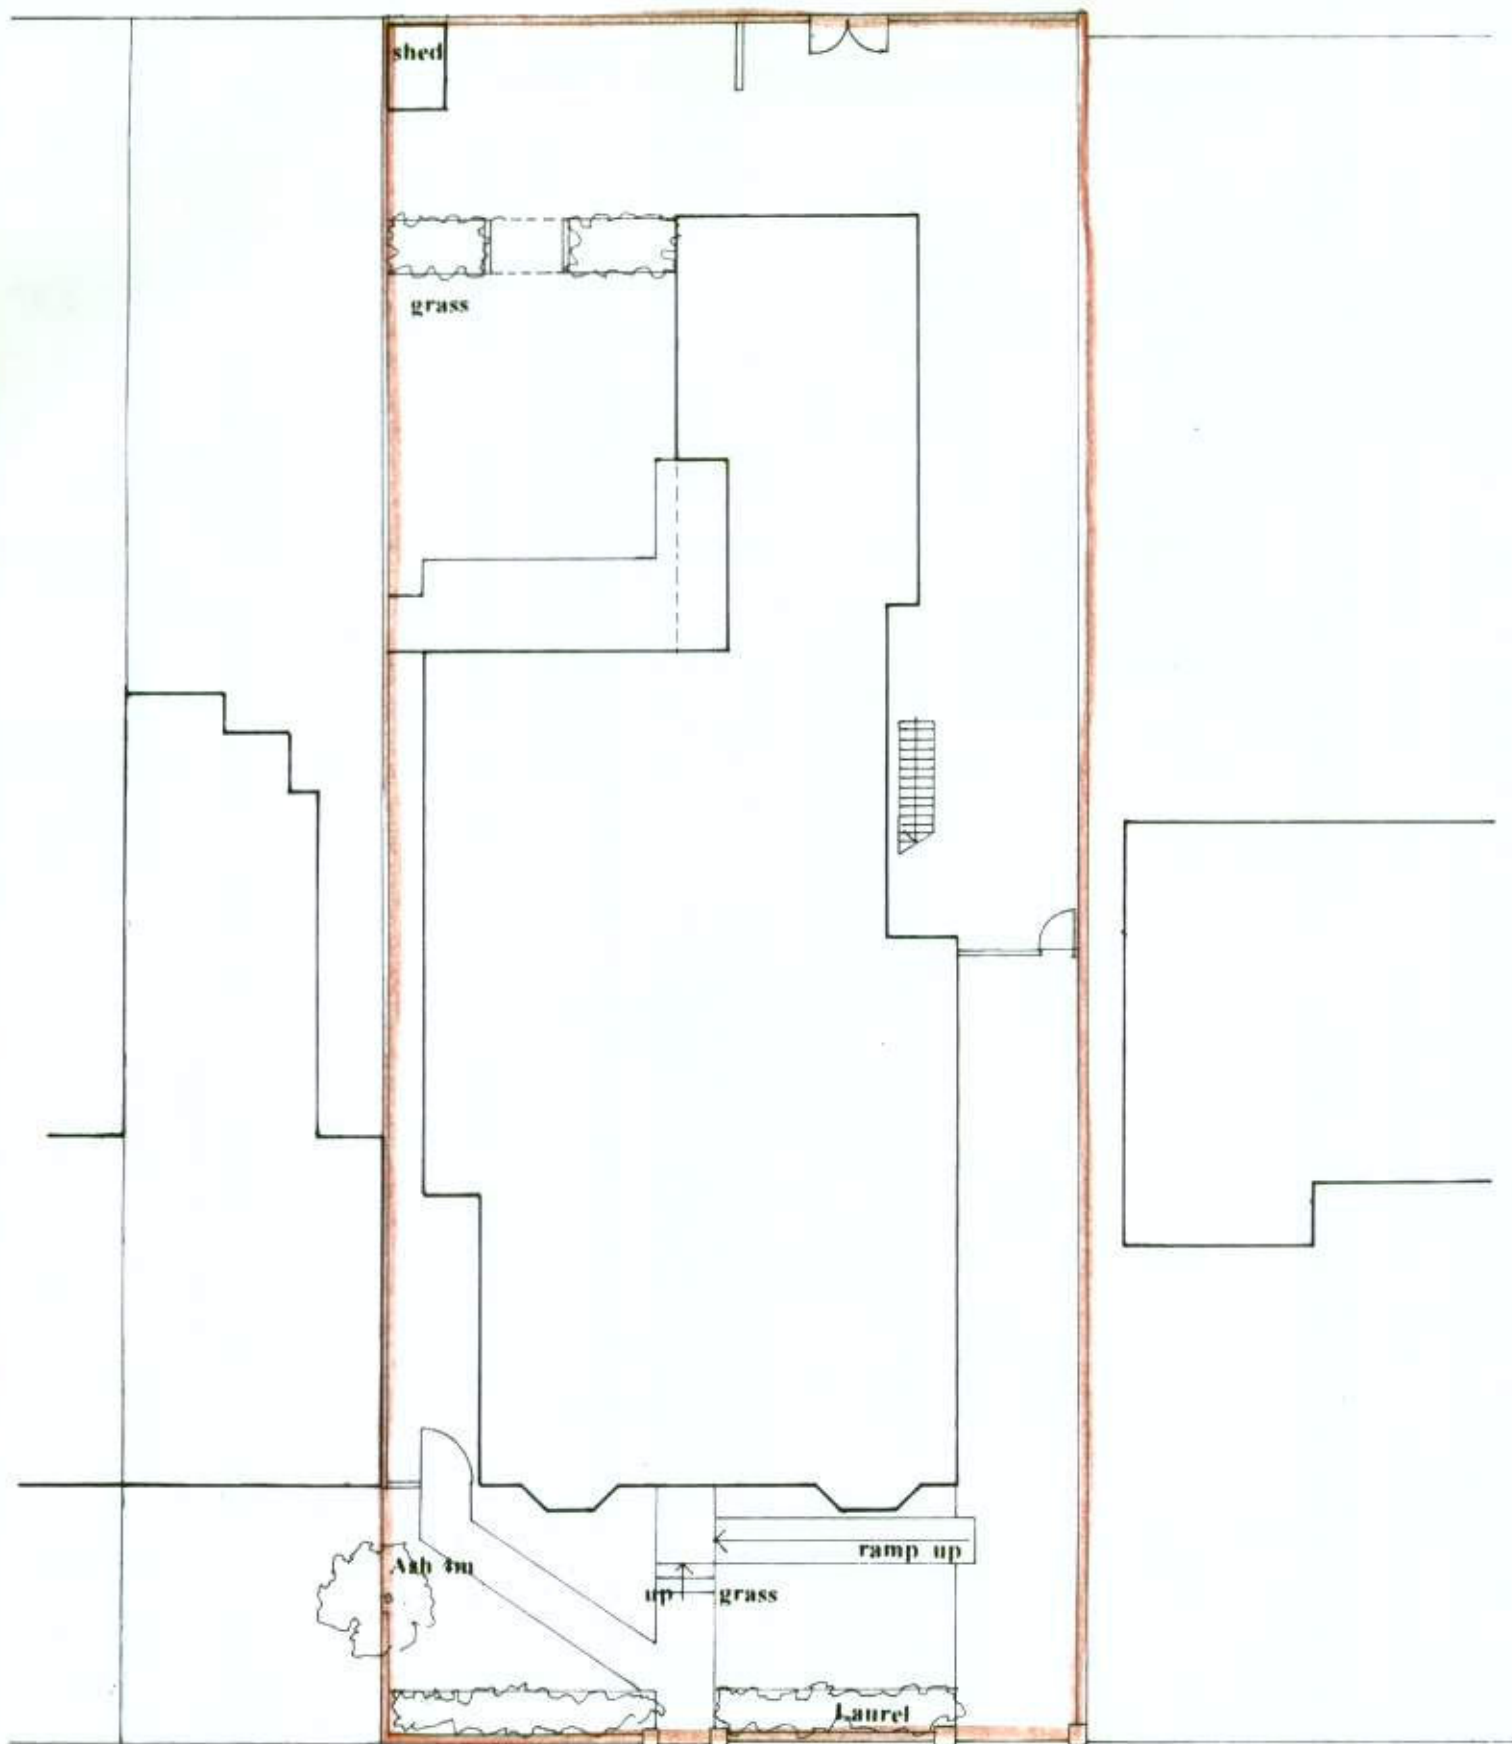

Ian Hays Partnership
 15 HIGH STREET, NORTHWOLD
 NORFOLK IP26 5LA
 Tel - Fax: 01366-727 766

project **ASHTON MANOR**
 104 ALDWICK ROAD
 BODNOR BEES

drawing **SITE PLAN**
EXISTING

scale 1:200

date 07.09

draw no 4218, S1

rev A