


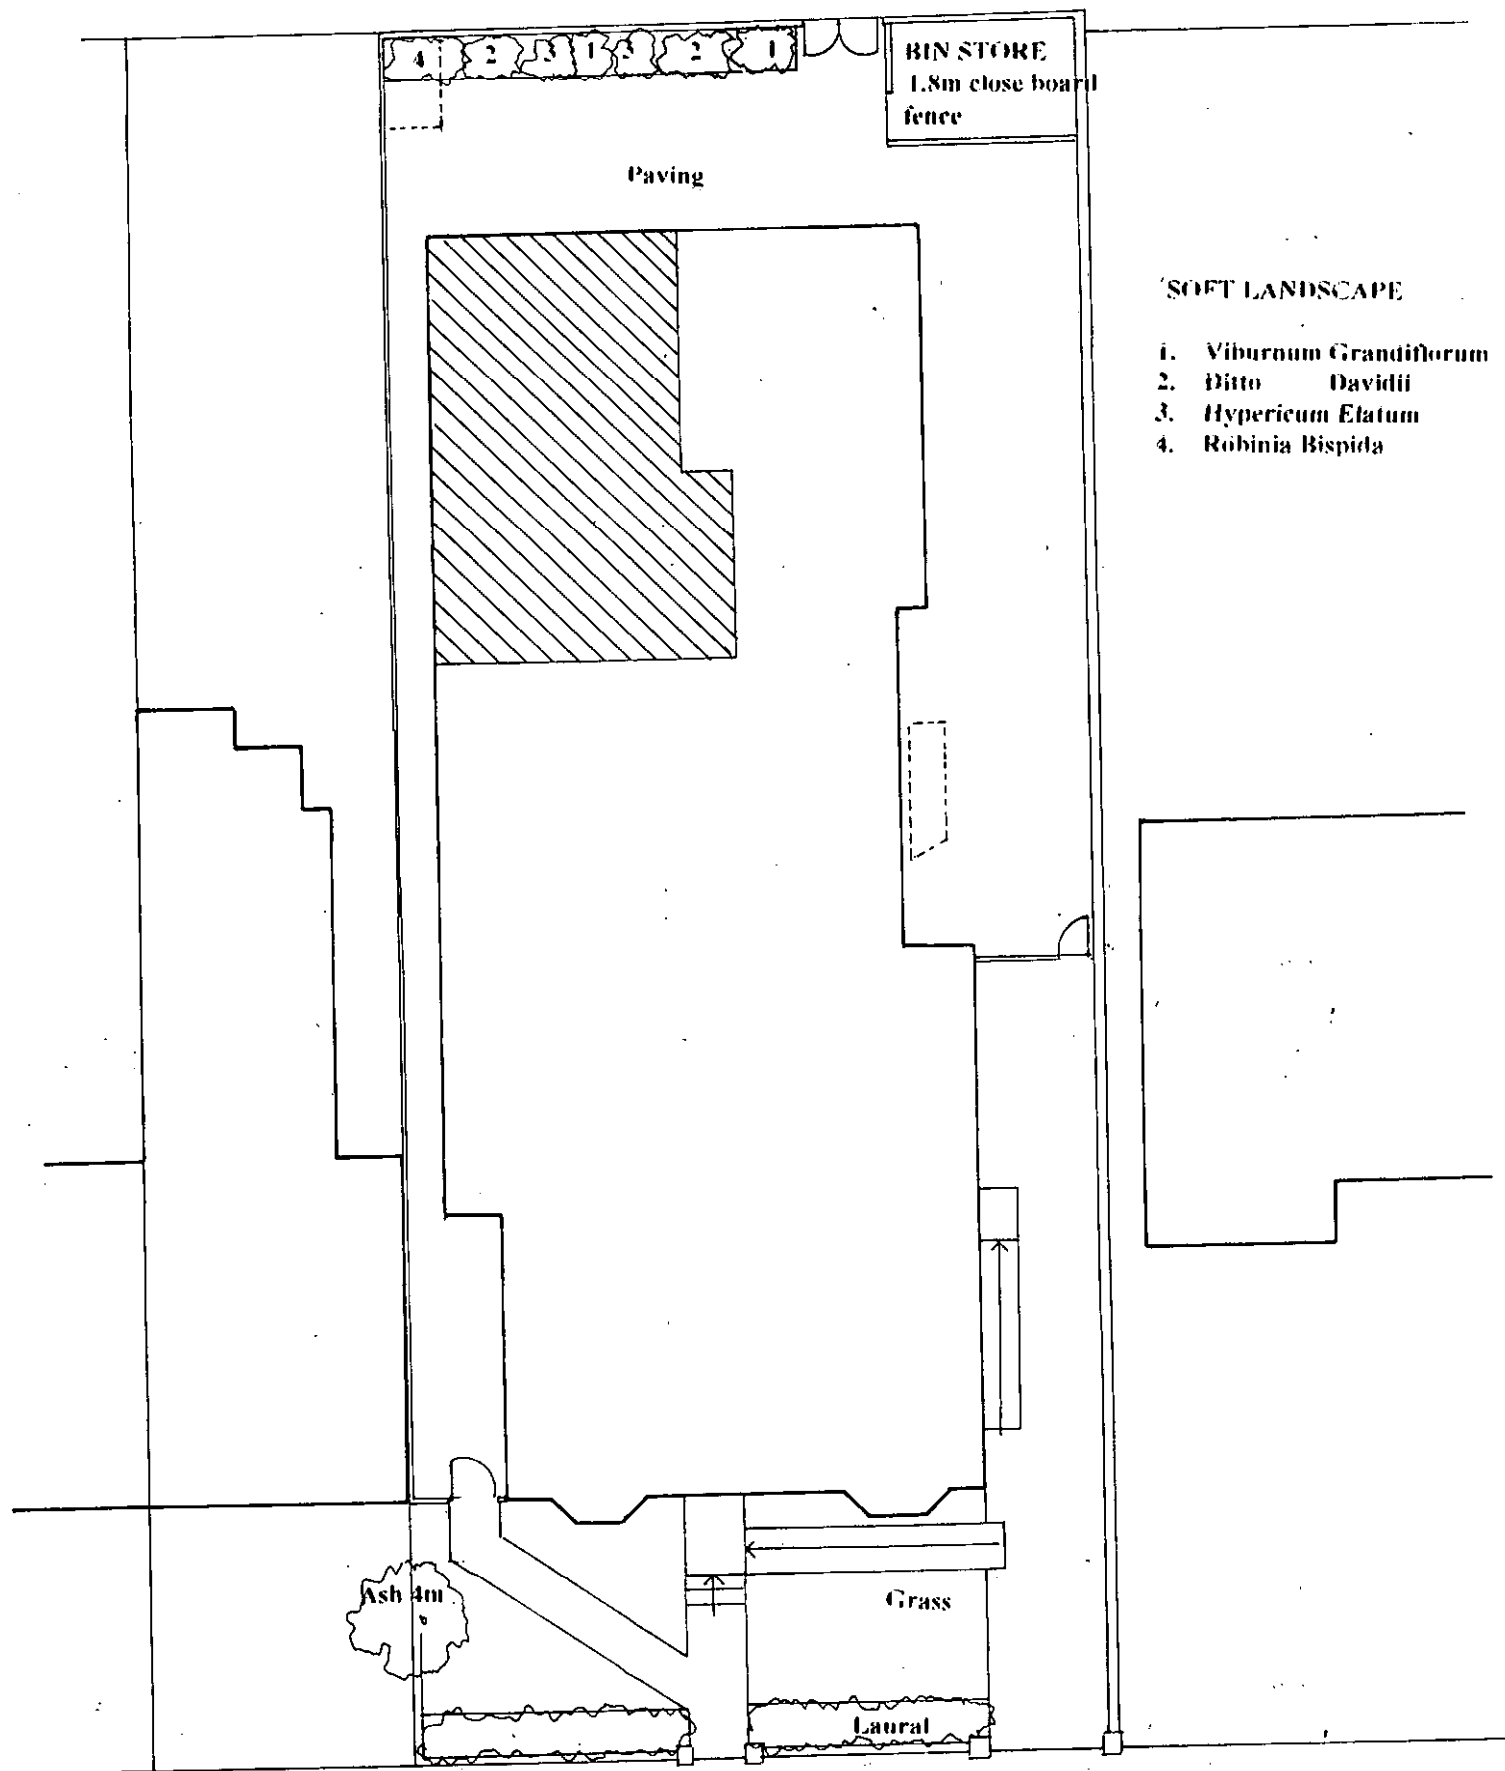

BIN STORE
1.8m close board
fence

Paving

'SOFT LANDSCAPE

1. *Viburnum Grandiflorum*
2. *Ditto Davidii*
3. *Hypericum Elatum*
4. *Robinia Bispida*

Ian Hays Partnership
HIGH STREET, NORTHWOLD
NORFOLK IP26 5LA
Tel - Fax: 01366-727 766

drawing SITE PLAN
PROPOSED

Project ASHTON MANOR
104 ALDWICK ROAD
BOGNOR REGIS

scale 1:200

date 07.09

drw no 4216. P1

rev A