




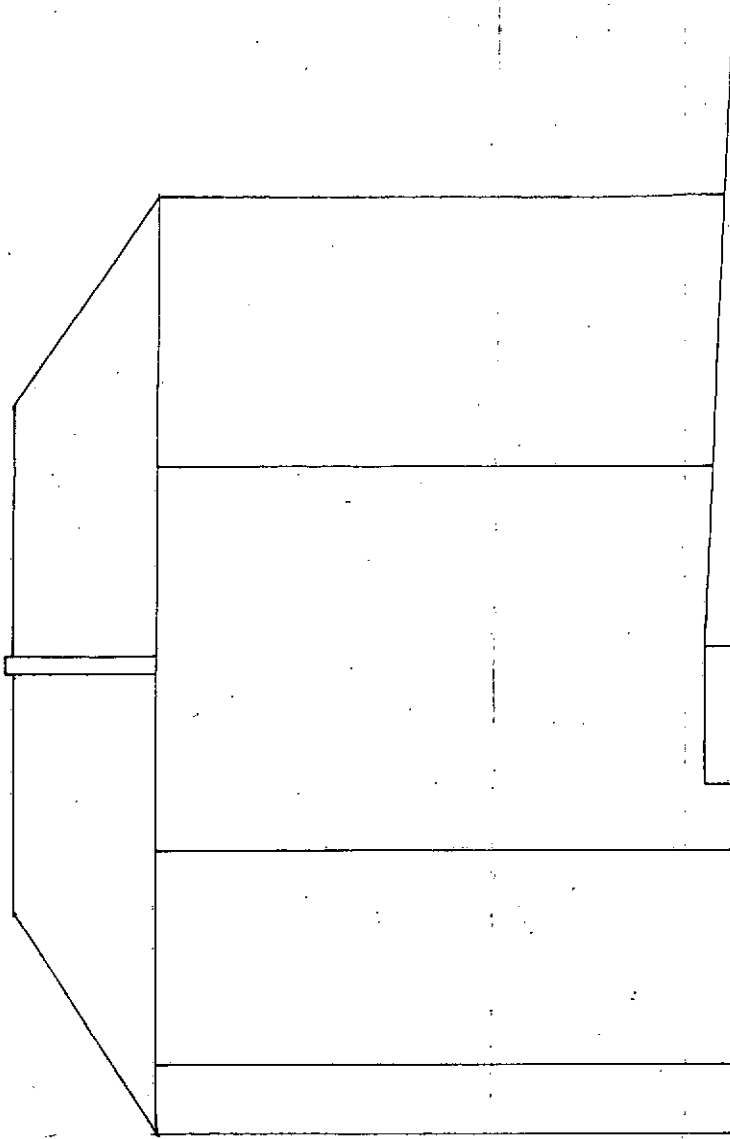

FRONT ELEVATION

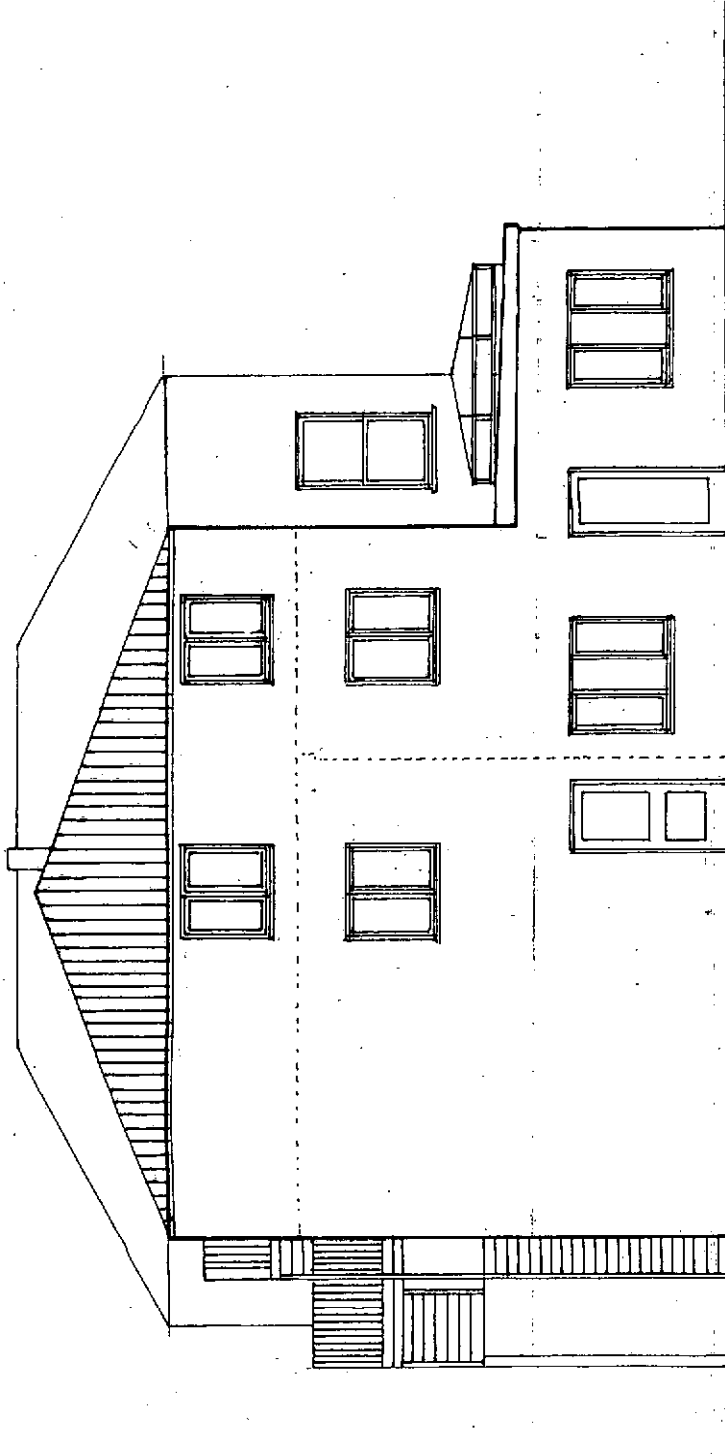

REAR ELEVATION

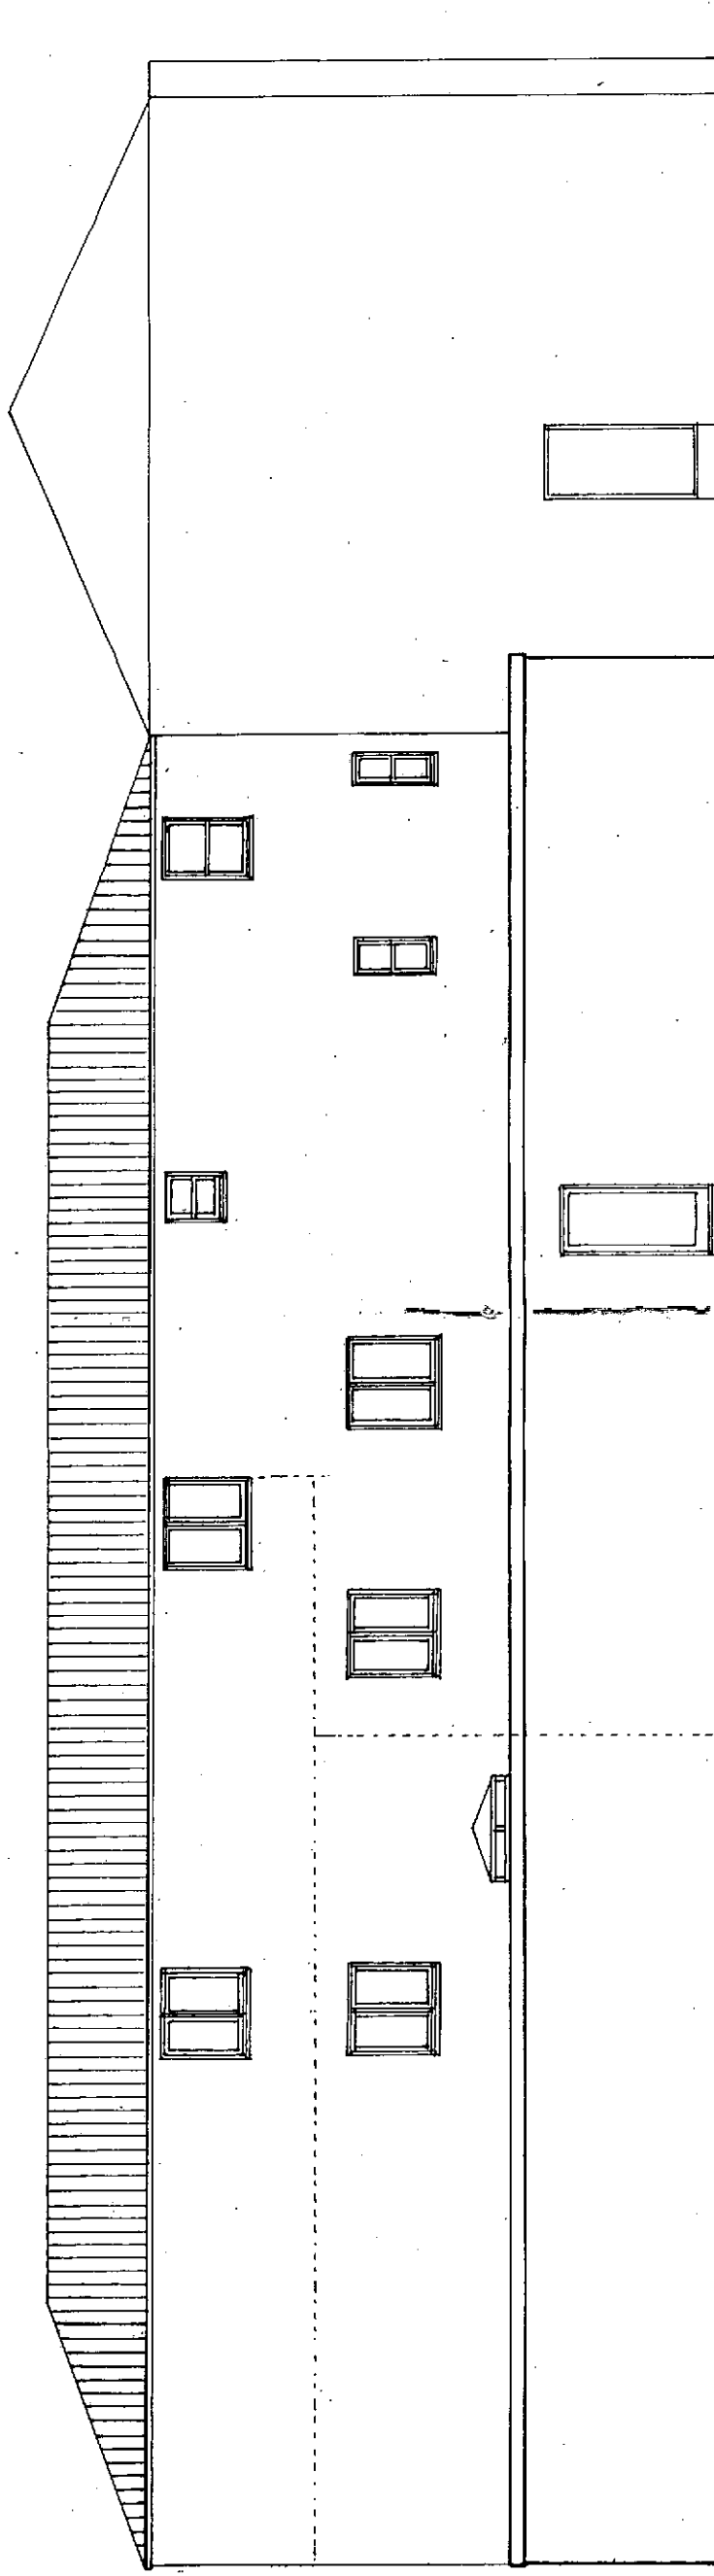

LEFT FLANK ELEVATION

ARUN DISTRICT COUNCIL			
No.	BR	222	09
SUBSTITUTION			
Received	01-10-09		

Ian Haye Partnership
15 HIGH STREET, NORTHWOLD
NORFOLK IP26 5LA
Tel - Fax: 01366-727 766

project ASHTON MANOR
104 ALDWICK ROAD
BOGNOR REGIS

drawing ELEVATIONS 1
PROPOSED

scale 1:100 date 08.09
drw no 4218.P5 rev A