


Notes

1. This drawing is the copyright of MH Architects Ltd
2. Do not scale this drawing except for Local Authority planning purposes
3. All dimensions must be checked on site by the contractor prior to commencement of the works.

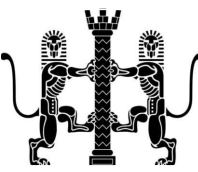

Client Approval					
X	A - Approved				
X	B - Approved with comments				
X	C - Do not use				
Rev.	Revision Note/Purpose of Issue	Drw By	Date	Chk By	Date
Rev. A	Issued to client for approval with rear unit removed and minor amendments throughout.	AIH	25.07.18.	CHS	25.07.18.
Rev. B	Issued to planning with additional storage and revisions corrected.				
		CHS	02.08.18.		

Materials Key:

1. Red multi stock brick
2. Grey artificial slate tiled roof, ridge tile also grey
3. Dark Grey high performance windows, brick wall finish in reveals
4. Stone effect cills - light coloured
5. Black UPVC rainwater goods
6. Front doors to be SBD compliant
7. Horizontal timber cladding



Ground floor plan

First floor plan



Roof plan

UNITS 1-4 PLANS


Plans & Elevations 1:100 @ A1

1 0 1 2 3 4 5 6 7 8 9m


1:100

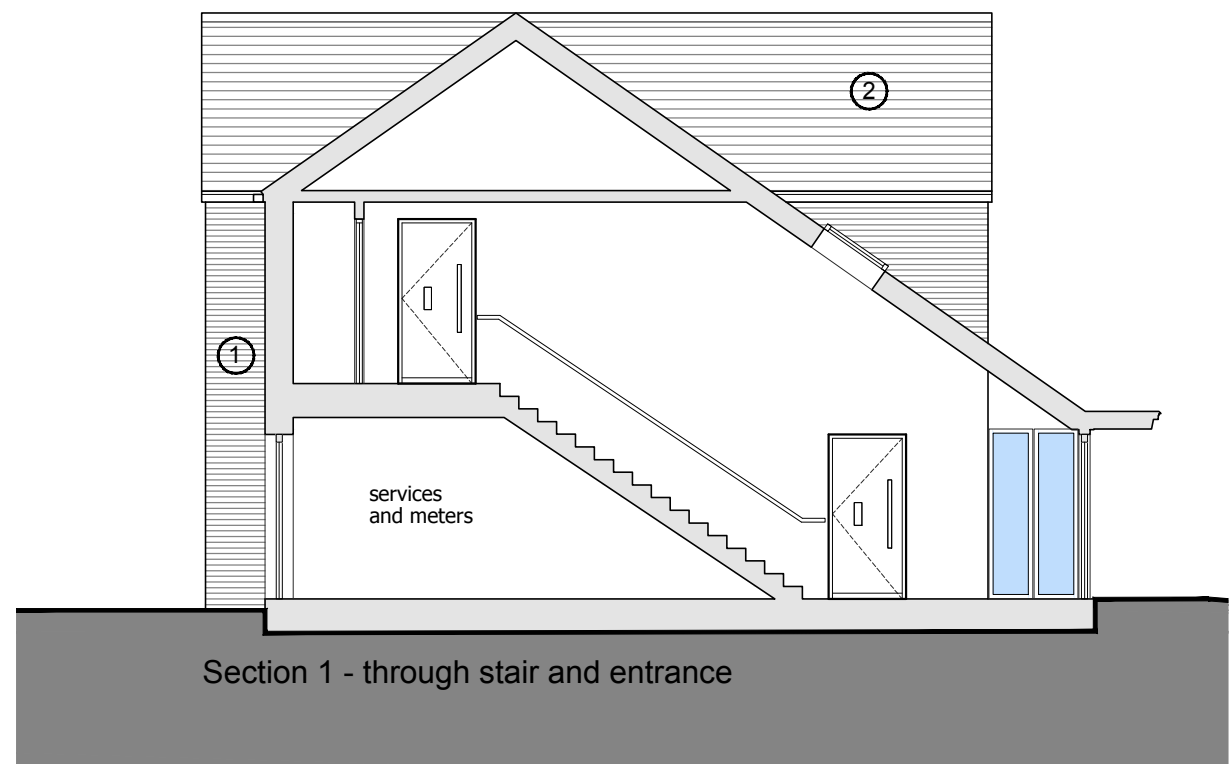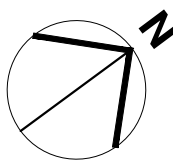

Section 1 - through stair and entrance

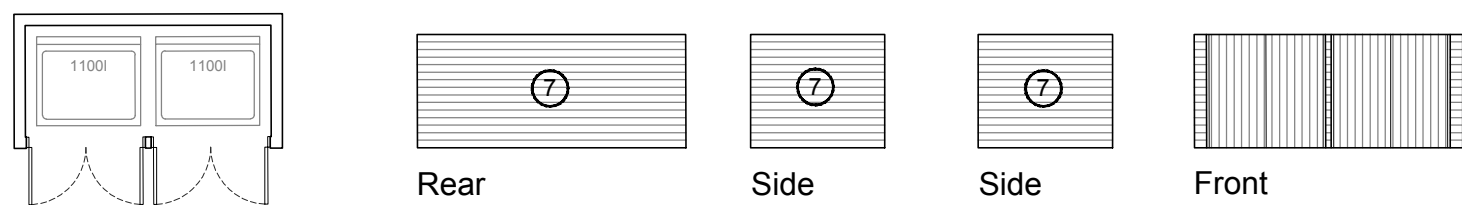

Bin store plan and elevations

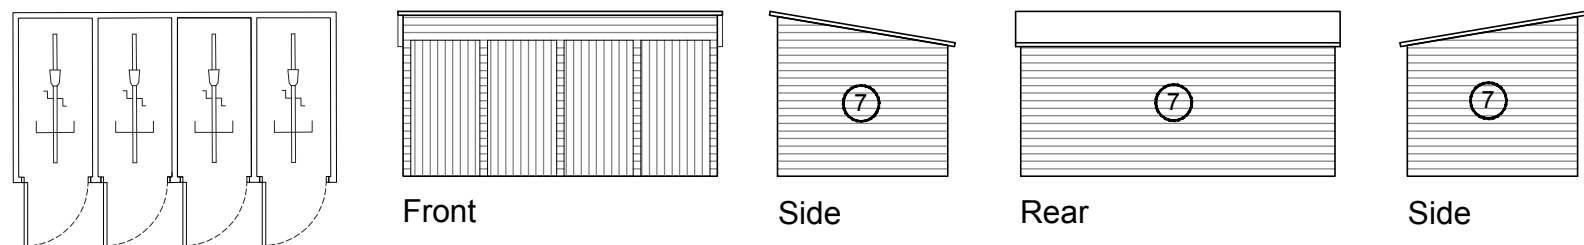

Cycle shed plan and elevations



South East Elevation

North East Elevation

North West Elevation

South West Elevation

Plans & Elevations 1:100 @ A1

1 0 1 2 3 4 5 6 7 8 9m

1:100

ARUN DISTRICT COUNCIL
WESTLOATS LANE

BOGNOR REGIS

Drawing title

PLANS AND ELEVATIONS

Drawn	Date	Checked	Date	Scale at A1
TCM	08/05/17	NKS	00/00/00	1/100
Job No.	Drawing No.			Rev.
16-021	71			B
Purpose of Issue				

PLANNING

Ground Floor | Bicentennial Building
Southern Gate | Chichester
West Sussex | PO19 8EZ

1. 01243 774748
e. admin@mharchitects.co.uk
www.mharchitects.co.uk

Limited Company
Registered in England No.9994333

