


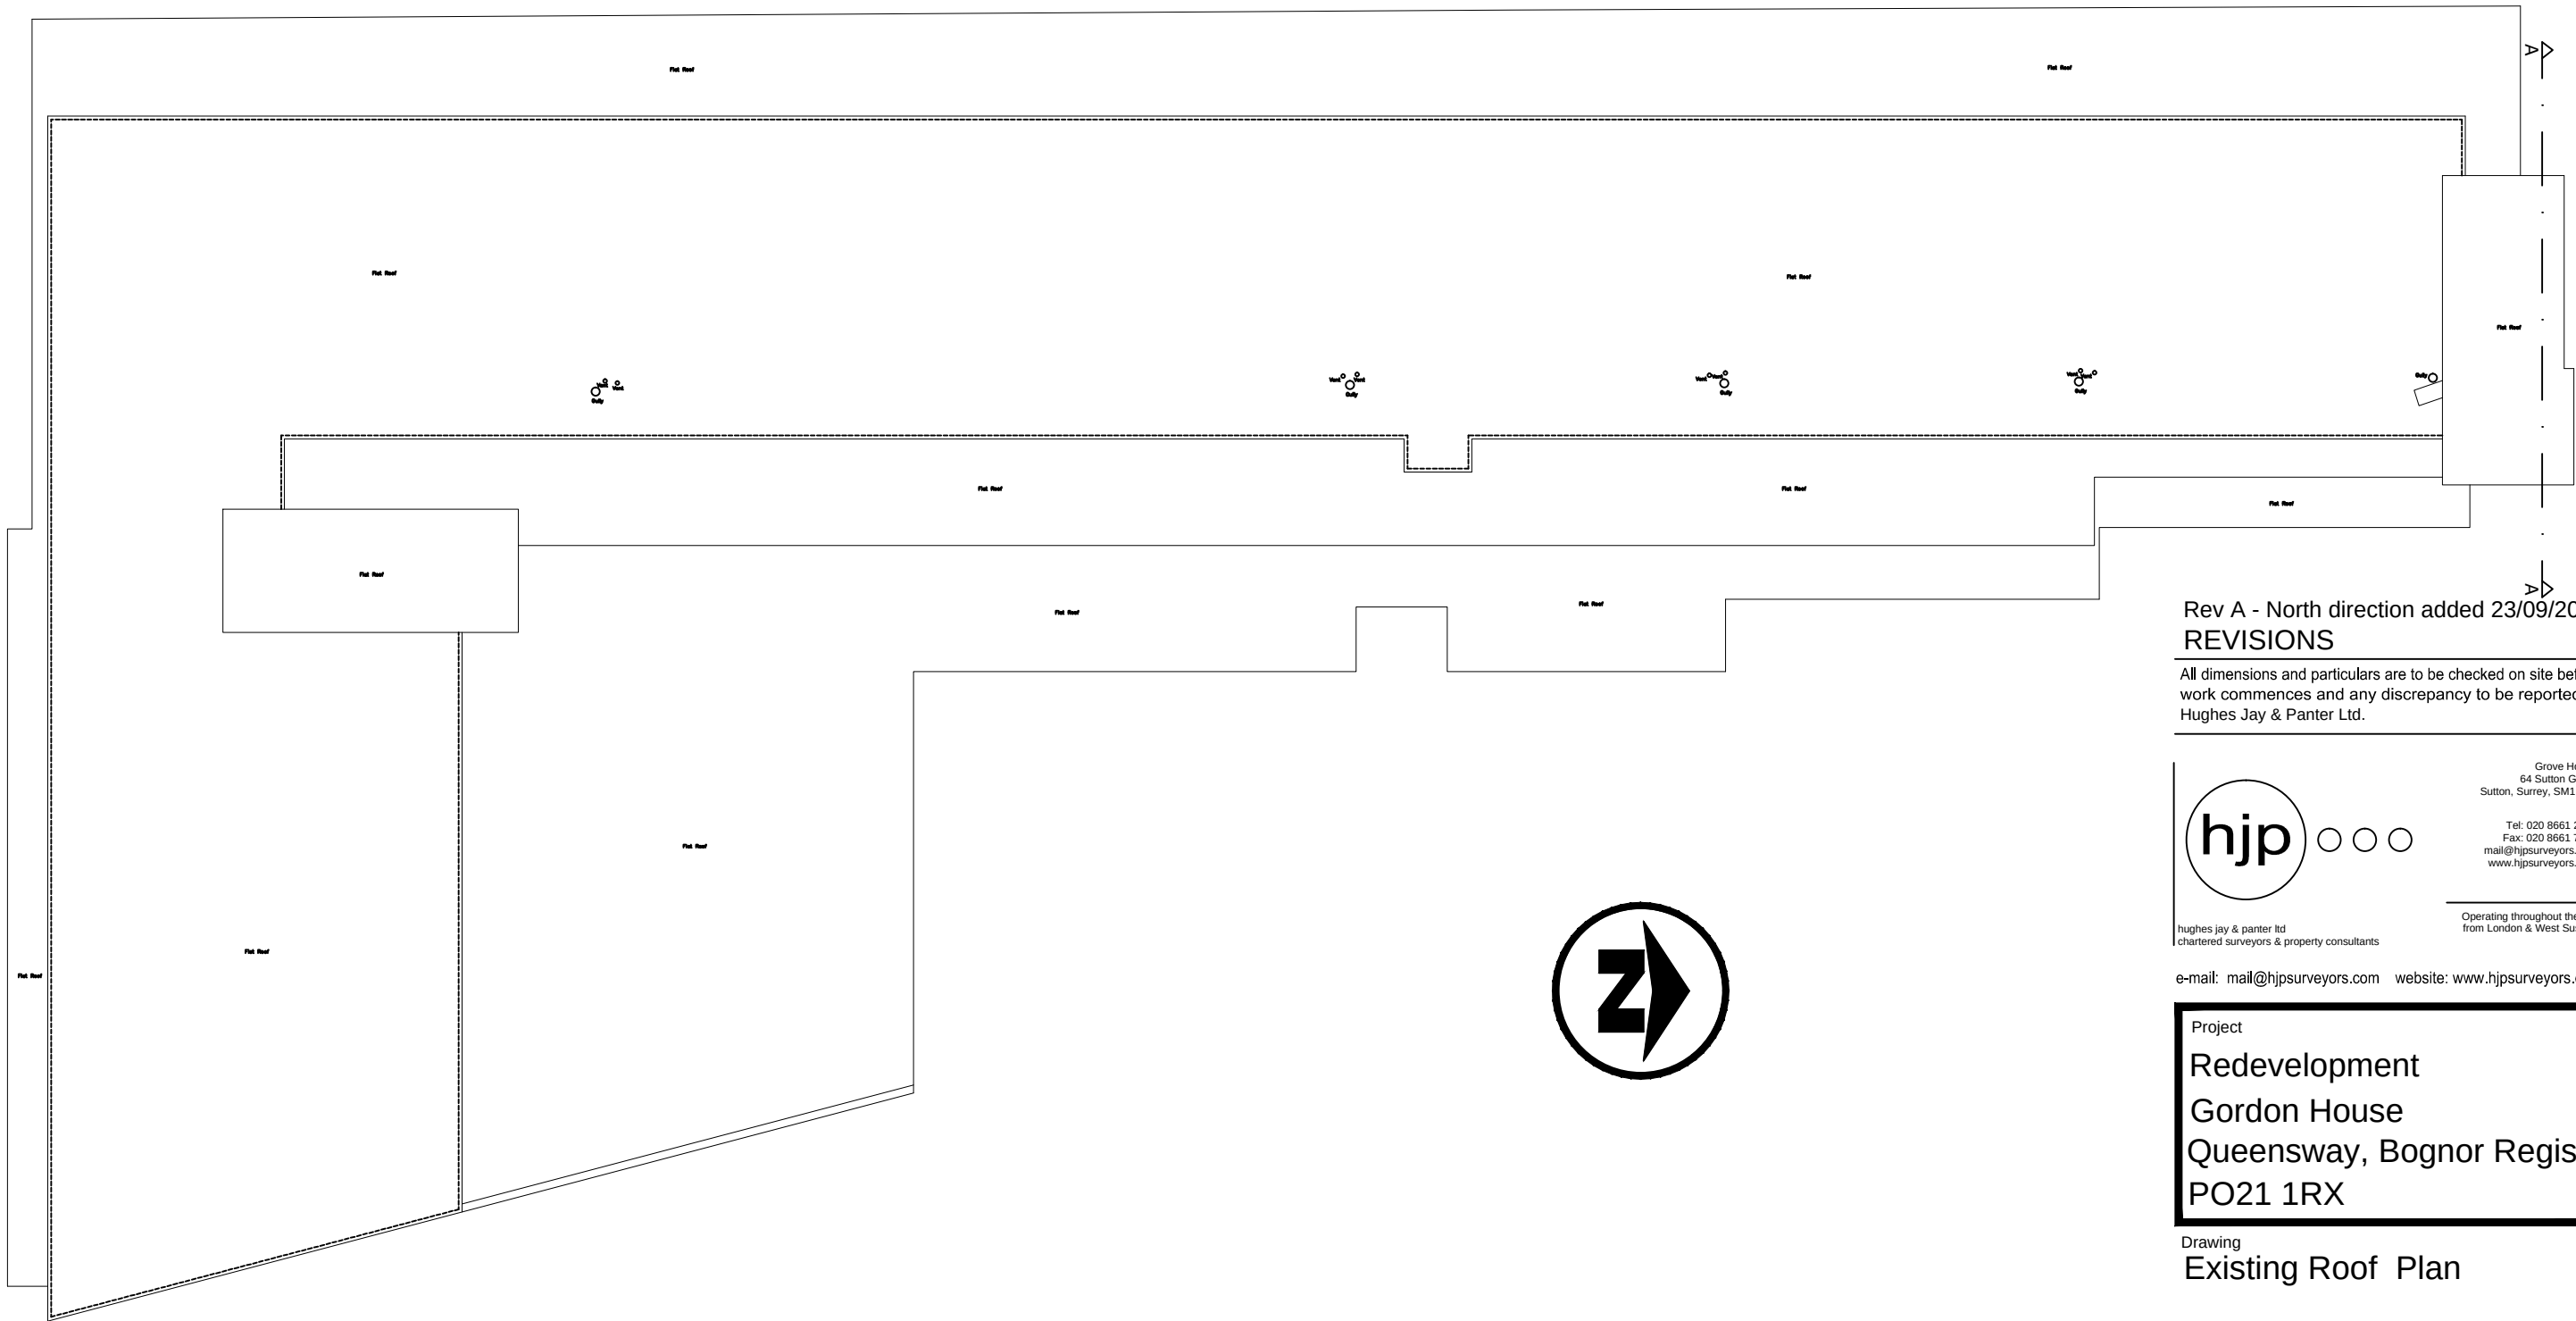

Rev A - North direction added 23/09/20  
**REVISIONS**

All dimensions and particulars are to be checked on site before work commences and any discrepancy to be reported to Hughes Jay & Panter Ltd.



hughes jay & panter ltd  
chartered surveyors & property consultants

Grove House  
64 Sutton Grove  
Sutton, Surrey, SM1 4LP  
Tel: 020 8661 2228  
Fax: 020 8661 7551  
mail@hjsurveyors.com  
www.hjsurveyors.com

Operating throughout the UK  
from London & West Sussex

e-mail: mail@hjsurveyors.com website: www.hjsurveyors.com

Project  
**Redevelopment  
Gordon House  
Queensway, Bognor Regis  
PO21 1RX**

Drawing  
**Existing Roof Plan**

|             |                           |
|-------------|---------------------------|
| Job Number  | Drawing Number : Revision |
| <b>4643</b> | <b>02 : A</b>             |

|                    |                         |
|--------------------|-------------------------|
| Drawn<br>WP        | Computer Reference<br>- |
| Date<br>March 2020 | Scale<br>1:200@A3       |

Client  
**Freshwater**

A3

**EXISTING ROOF PLAN**  
Scale 1:200