


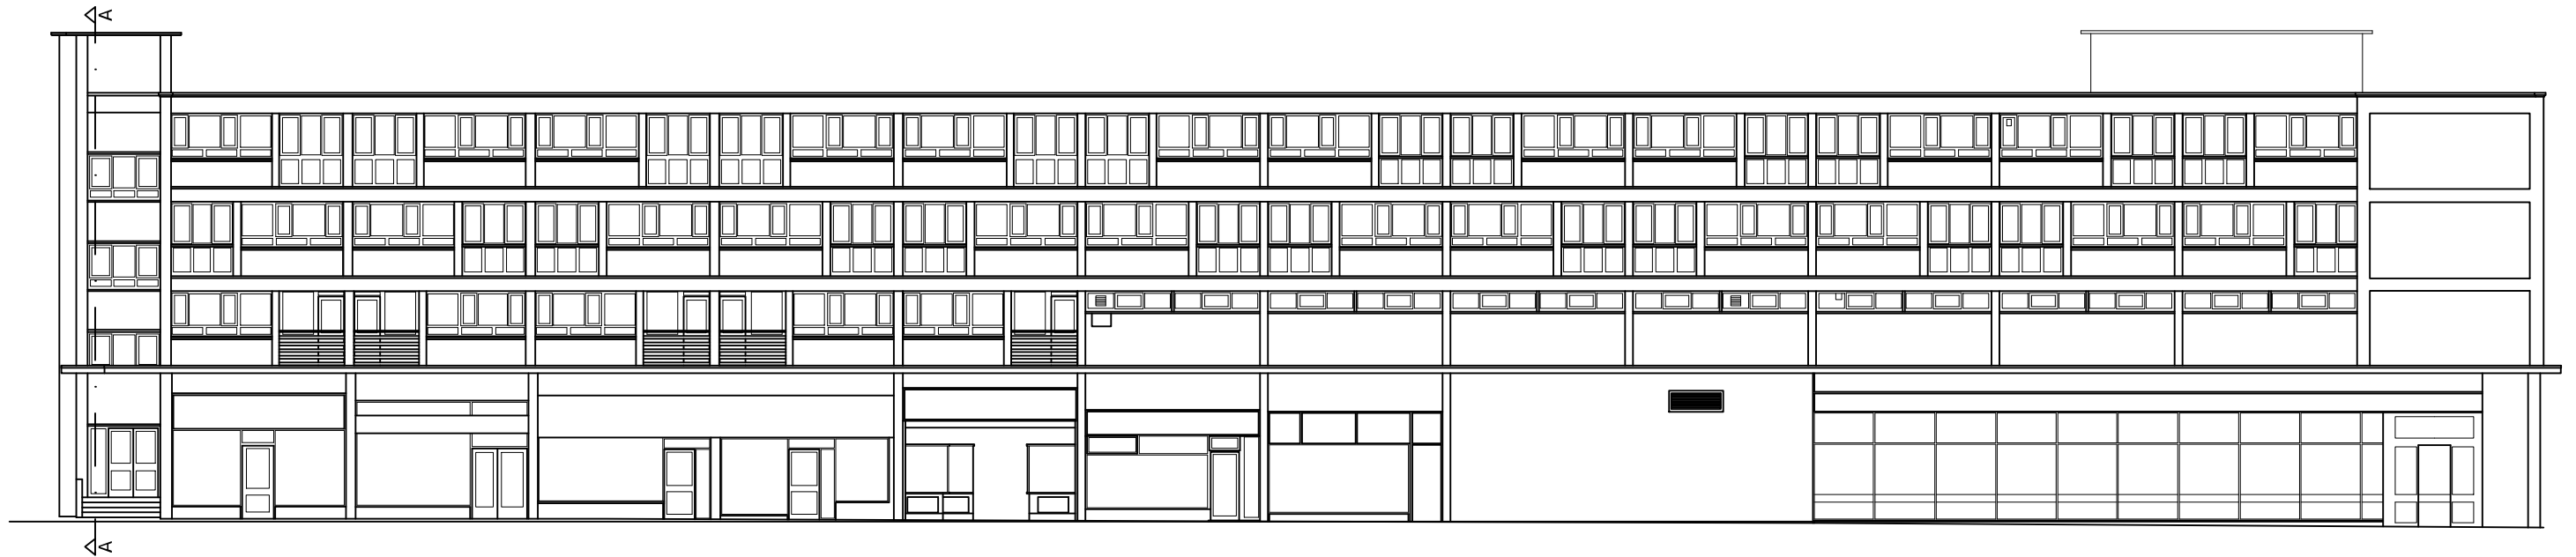


EXISTING WEST ELEVATION
Scale 1:200



EXISTING SOUTH ELEVATION
Scale 1:200

Rev A - Format Change 23/09/20 REVISIONS

All dimensions and particulars are to be checked on site before work commences and any discrepancy to be reported to Hughes Jay & Panter Ltd.

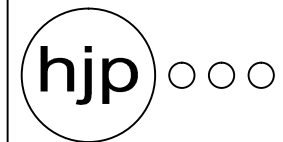

hughes jay & panter ltd
chartered surveyors & property consultants

Grove House
64 Sutton Grove
Sutton, Surrey, SM1 4LP

Tel: 020 8661 2228
Fax: 020 8661 7551
mail@hjsurveyors.com
www.hjsurveyors.com

Operating throughout the UK
from London & West Sussex

e-mail: mail@hjsurveyors.com website: www.hjsurveyors.com

Project

**Redevelopment
Gordon House
Queensway, Bognor Regis
PO21 1RX**

Drawing

**Existing West and South
Elevations**

Job Number

4643

Drawing Number : Revision

03 : A

Drawn

WP

Computer Reference

-

Date

March 2020

Scale

1:200@A3

Client

Freshwater

A3