



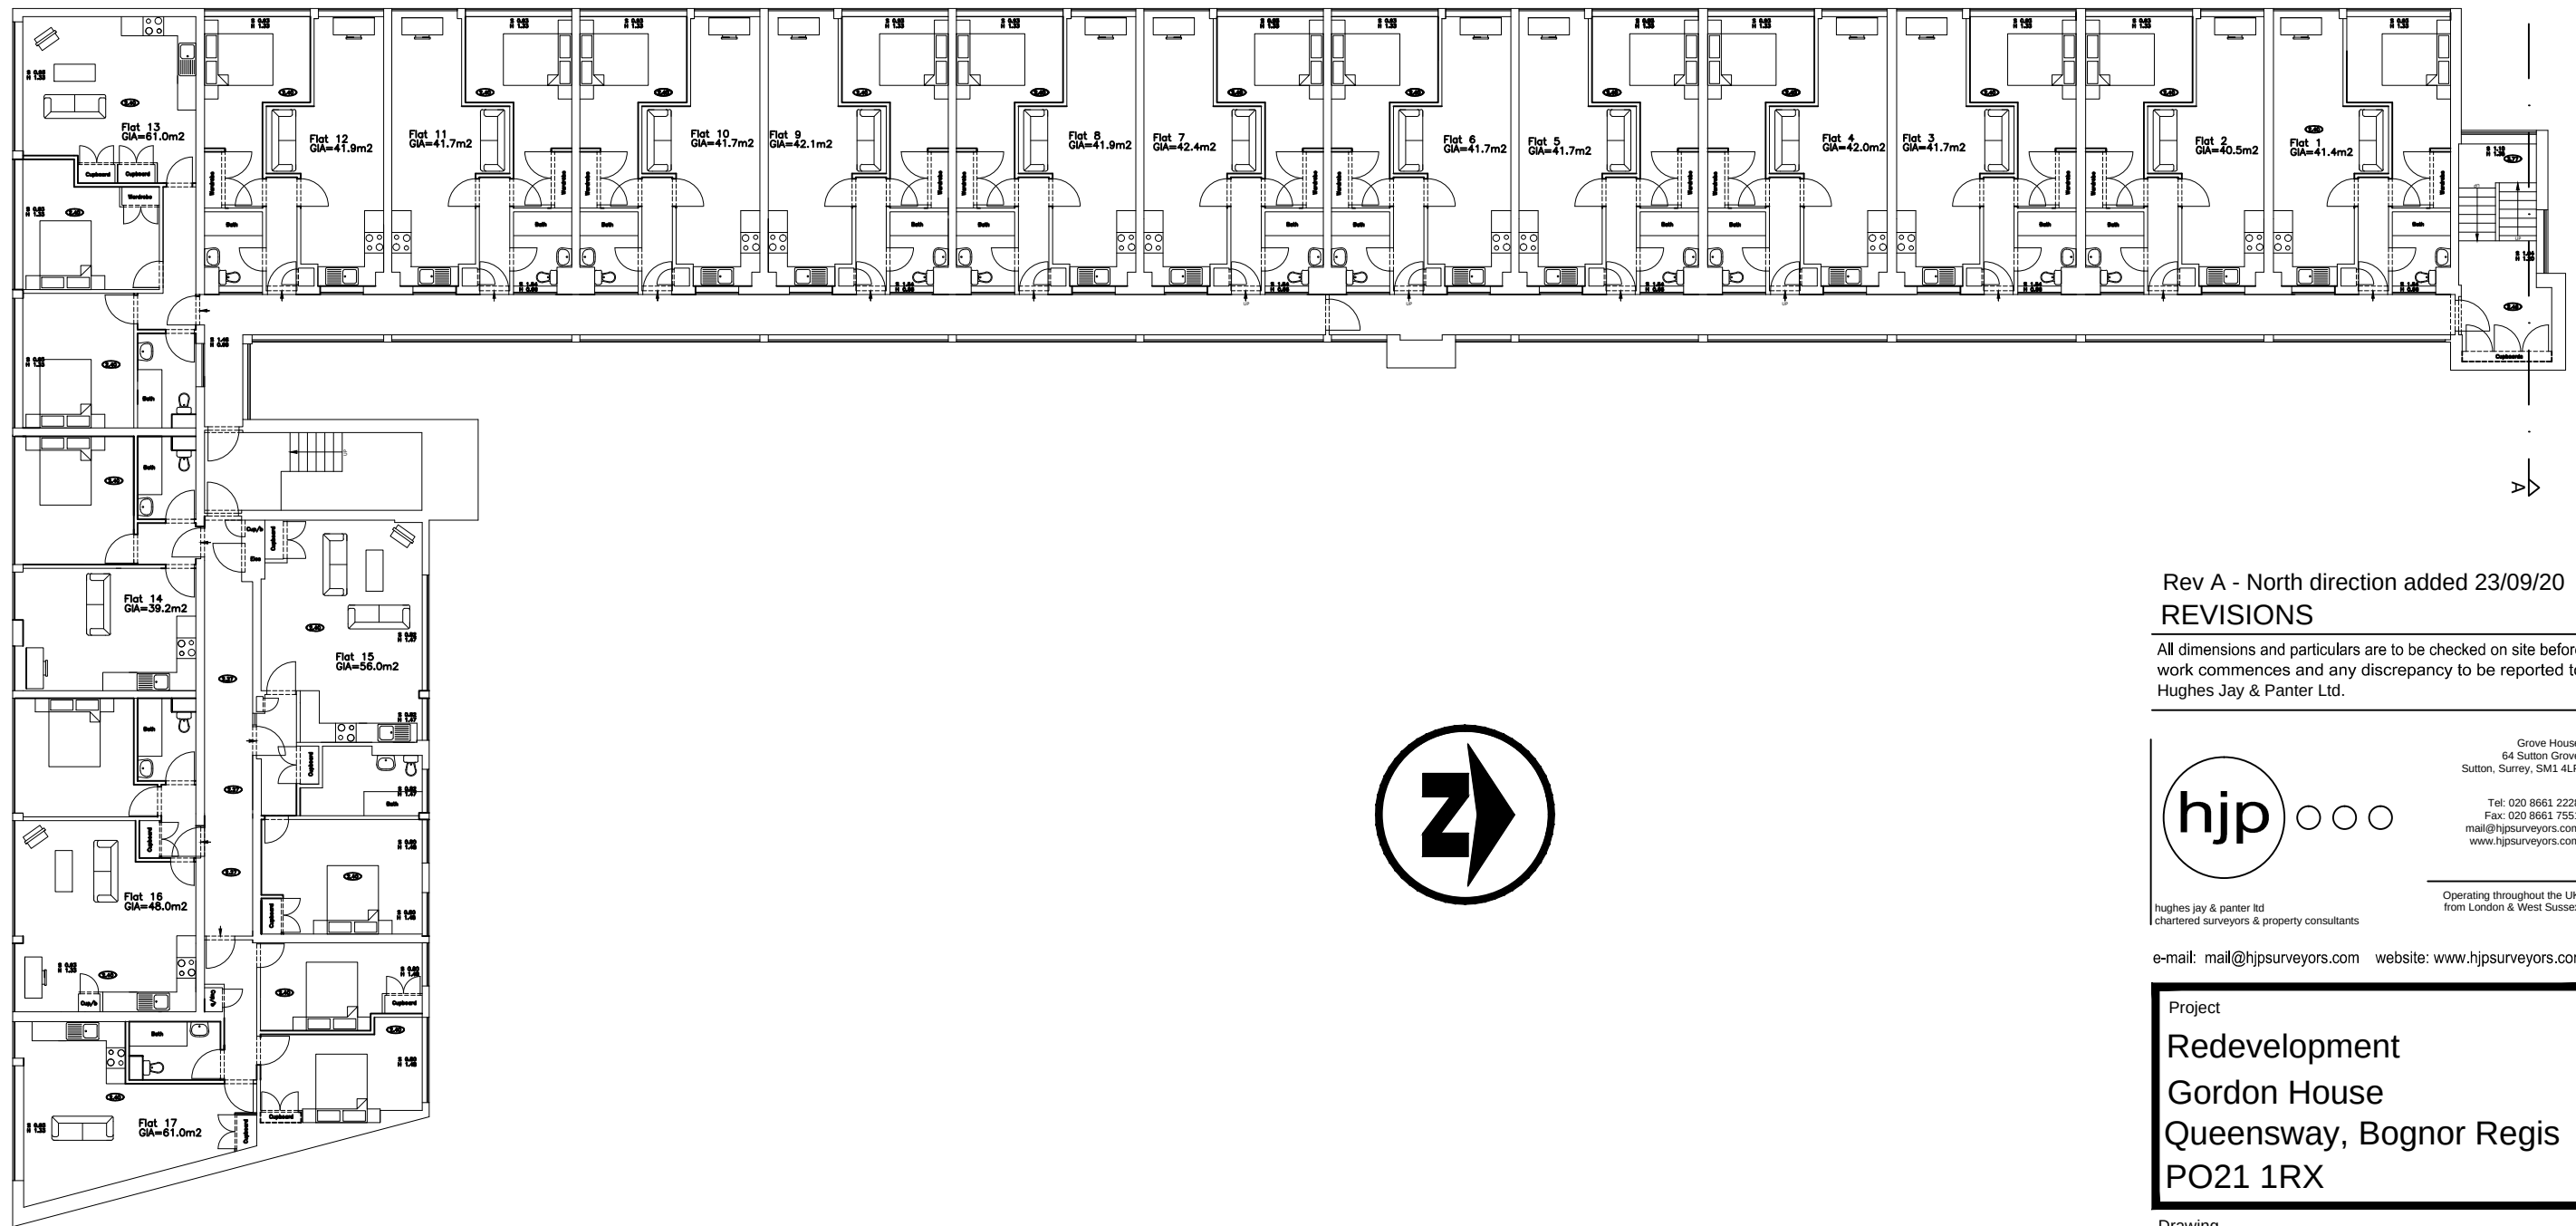

PROPOSED 4TH FLOOR PLAN
Scale 1:200

Rev A - North direction added 23/09/20
REVISIONS

All dimensions and particulars are to be checked on site before work commences and any discrepancy to be reported to Hughes Jay & Panter Ltd.

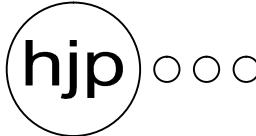

hjp

Grove House
64 Sutton Grove
Sutton, Surrey, SM1 4LP

Tel: 020 8661 2228
Fax: 020 8661 7551
mail@hjsurveyors.com
www.hjsurveyors.com

Operating throughout the UK
from London & West Sussex

e-mail: mail@hjsurveyors.com website: www.hjsurveyors.com

Project

Redevelopment
Gordon House
Queensway, Bognor Regis
PO21 1RX

Drawing
Proposed 4th Floor Plan

Job Number	Drawing Number : Revision
4643	06 : A

Drawn WP	Computer Reference -
Date September 2020	Scale 1:200@A3

Client
Freshwater