


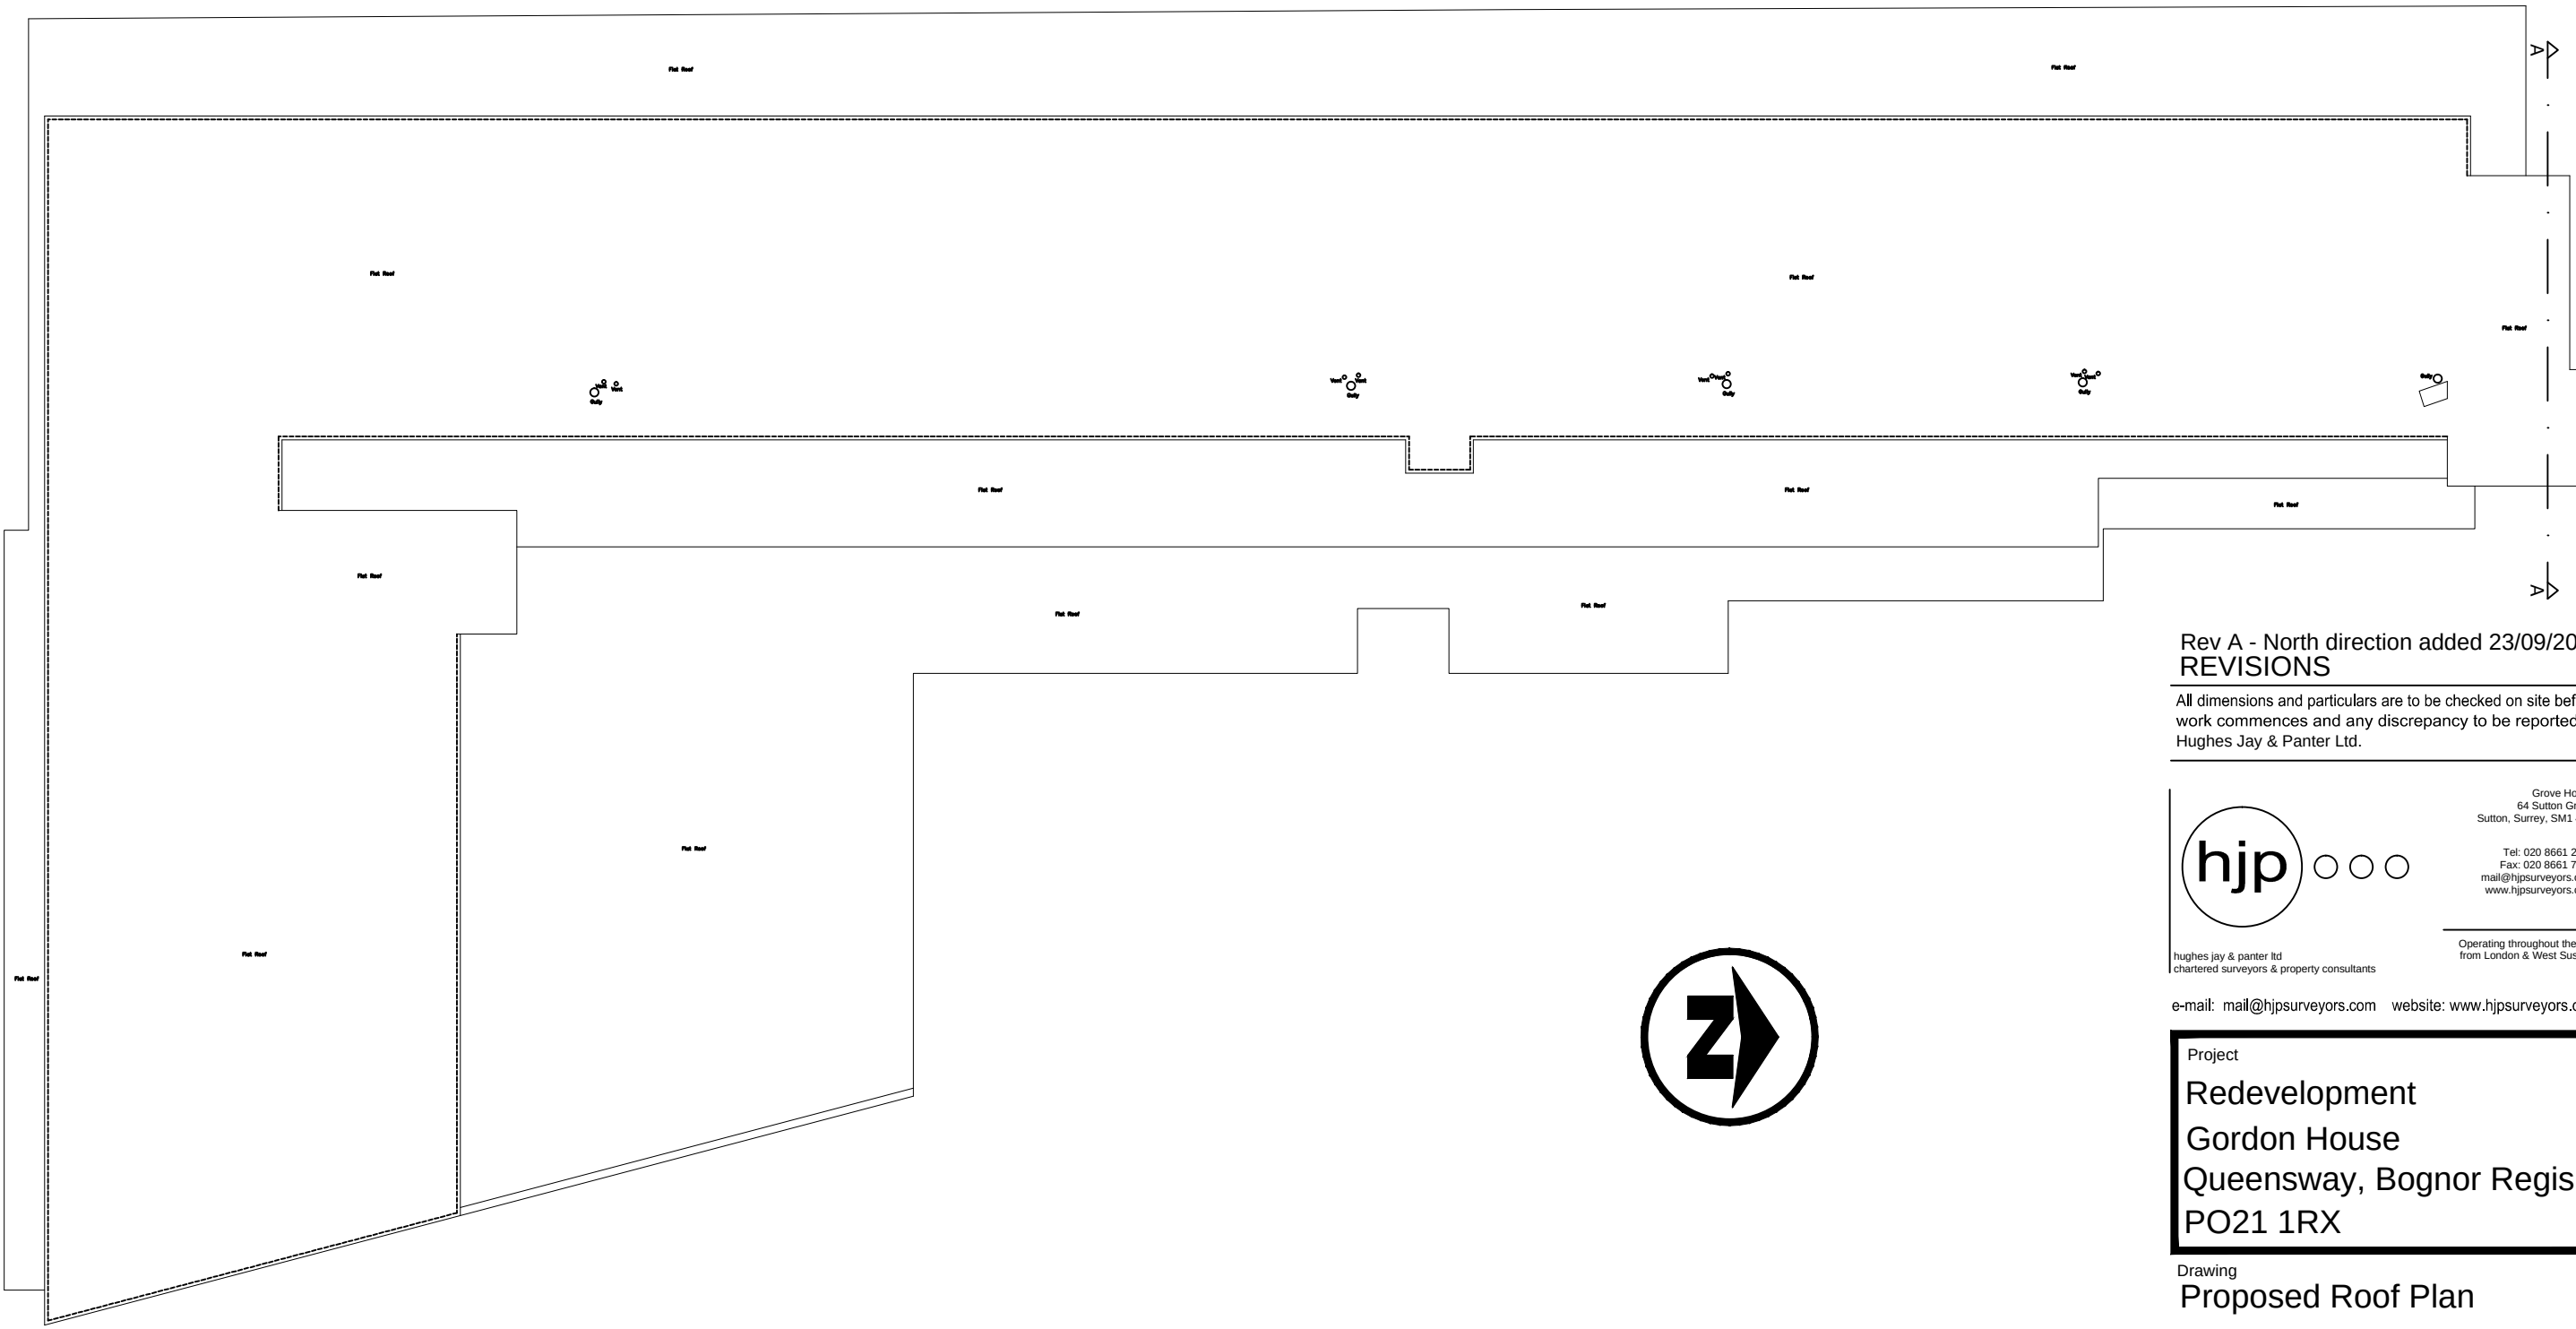

Rev A - North direction added 23/09/20
REVISIONS

All dimensions and particulars are to be checked on site before work commences and any discrepancy to be reported to Hughes Jay & Panter Ltd.



Grove House
64 Sutton Grove
Sutton, Surrey, SM1 4LP

Tel: 020 8661 2228
Fax: 020 8661 7551
mail@hjsurveyors.com
www.hjsurveyors.com

hughes jay & panter ltd
chartered surveyors & property consultants

Operating throughout the UK
from London & West Sussex

e-mail: mail@hjsurveyors.com website: www.hjsurveyors.com

Project

Redevelopment
Gordon House
Queensway, Bognor Regis
PO21 1RX

Drawing
Proposed Roof Plan

Job Number
4643

Drawing Number : Revision
07 : A

Drawn
WP

Computer Reference
-

Date
March 2020

Scale
1:200@A3

Client
Freshwater

PROPOSED 4TH FLOOR PLAN
Scale 1:200