


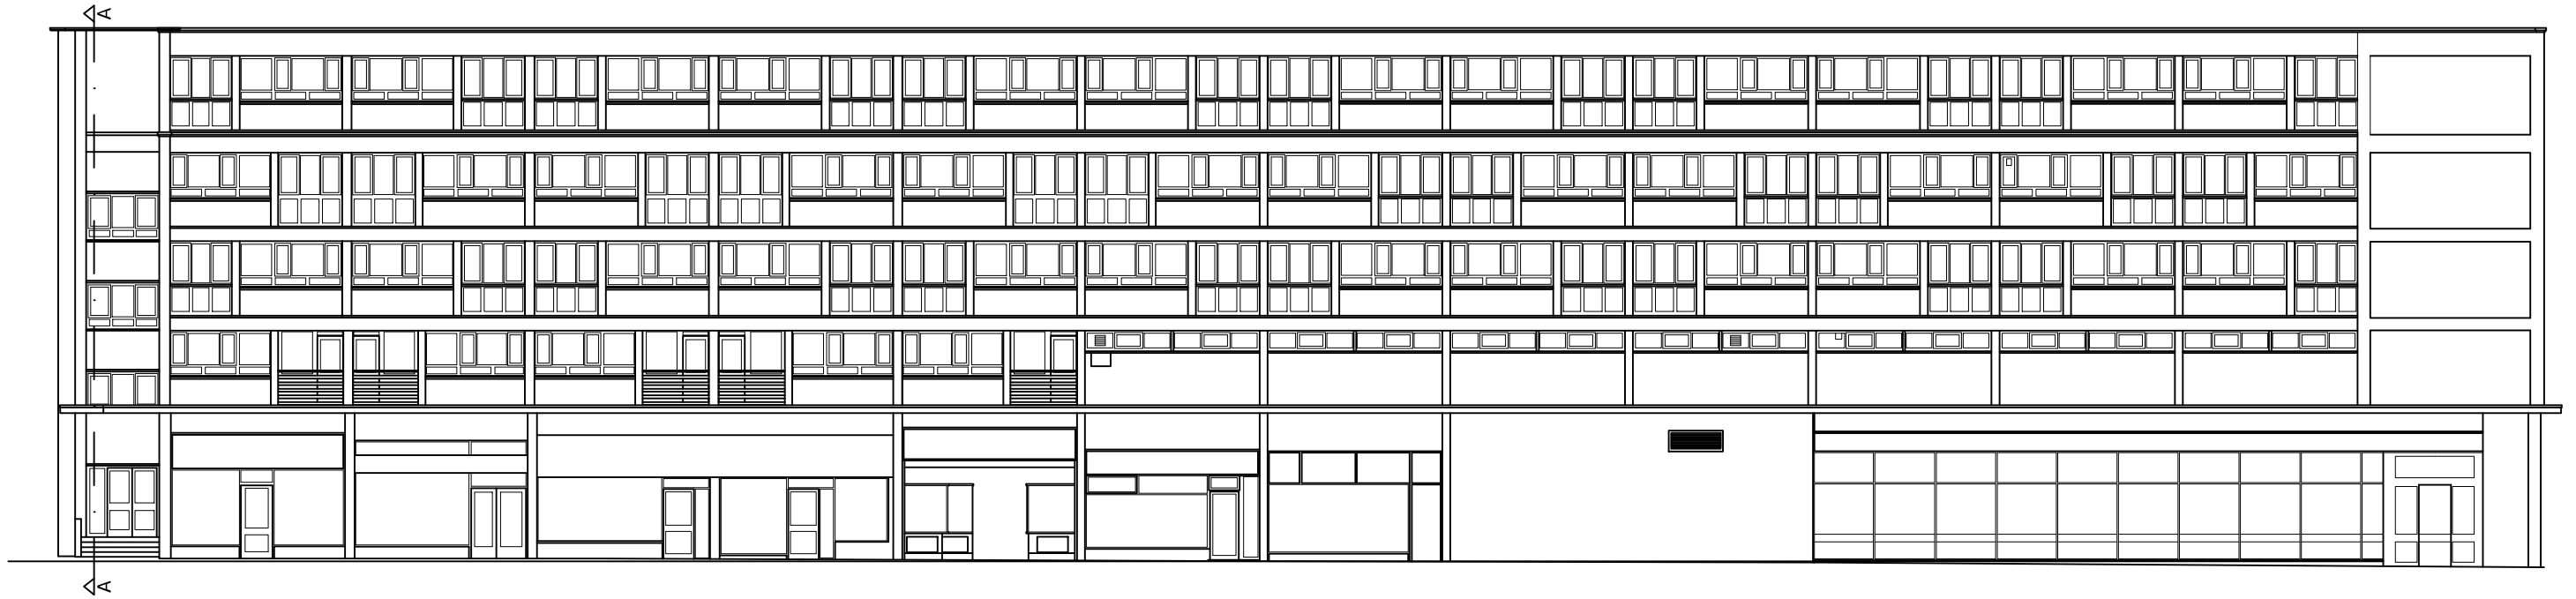

PROPOSED WEST ELEVATION

Scale 1:200



PROPOSED SOUTH ELEVATION

Scale 1:200

Rev A - Format Change 23/09/20

REVISIONS

All dimensions and particulars are to be checked on site before work commences and any discrepancy to be reported to Hughes Jay & Panter Ltd.



hjp

Grove House
64 Sutton Grove
Sutton, Surrey, SM1 4LP

Tel: 020 8661 2228
Fax: 020 8661 7551
mail@hjsurveyors.com
www.hjsurveyors.com

Operating throughout the UK
from London & West Sussex

hughes jay & panter ltd
chartered surveyors & property consultants

e-mail: mail@hjsurveyors.com website: www.hjsurveyors.com

Project

Redevelopment

Gordon House

Queensway, Bognor Regis

PO21 1RX

Drawing

Proposed West and South Elevations

Job Number	Drawing Number : Revision
4643	08 : A

Drawn	Computer Reference
WP	-
Date	Scale
September 2020	1:200@A3

Client

Freshwater

A3