



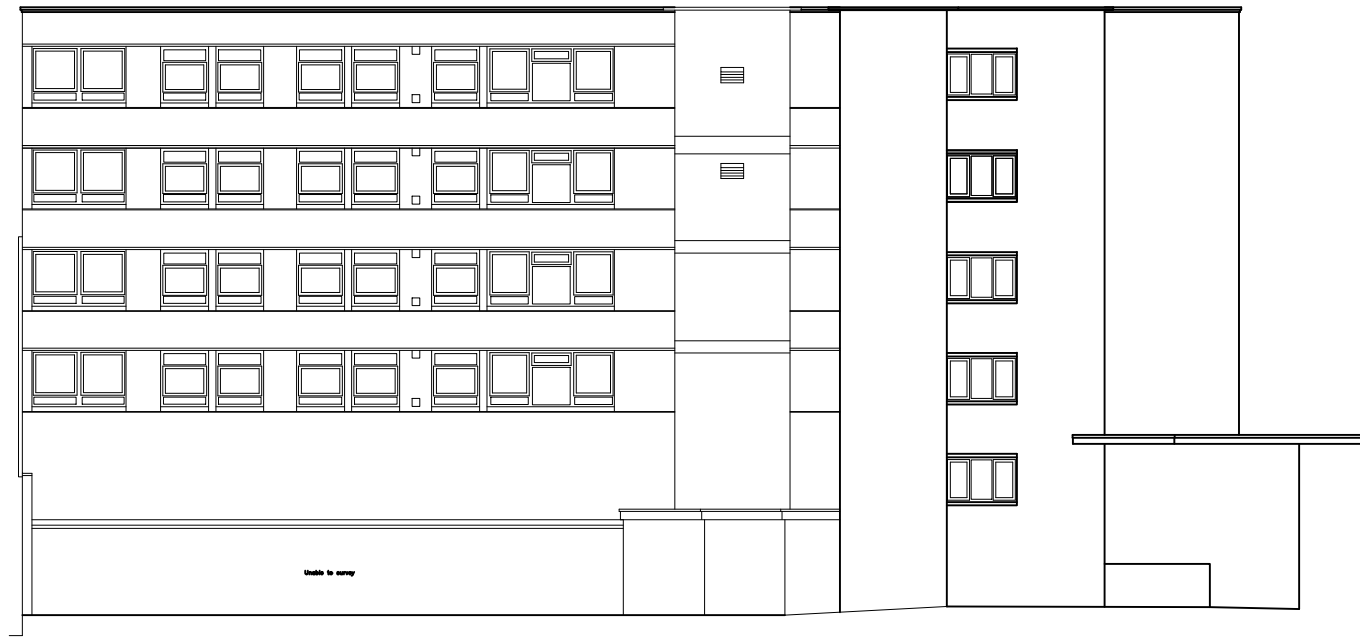

PROPOSED NORTH ELEVATION
Scale 1:200

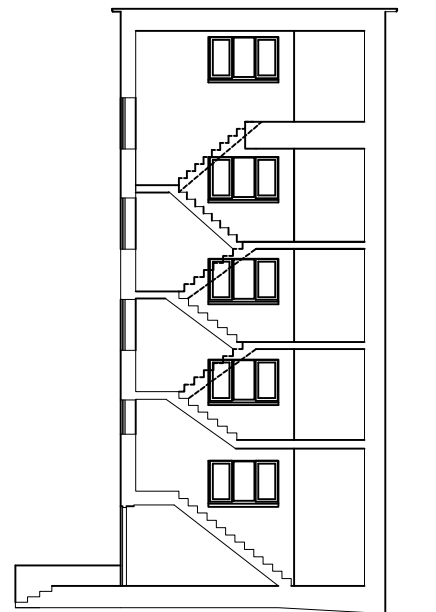

PROPOSED SECTION A-A
Scale 1:200

Rev A - Name change due to error 23/09/20

REVISIONS

All dimensions and particulars are to be checked on site before work commences and any discrepancy to be reported to Hughes Jay & Panter Ltd.



hjp

Grove House
64 Sutton Grove
Sutton, Surrey, SM1 4LP

Tel: 020 8661 2228
Fax: 020 8661 7551
mail@hjsurveyors.com
www.hjsurveyors.com

hughes jay & panter ltd
chartered surveyors & property consultants

Operating throughout the UK
from London & West Sussex

e-mail: mail@hjsurveyors.com website: www.hjsurveyors.com

Project
**Redevelopment
Gordon House
Queensway, Bognor Regis
PO21 1RX**

Drawing
**Proposed North Elevation
& Section A-A**

Job Number 4643	Drawing Number : Revision 10 : A
---------------------------	--

Drawn WP	Computer Reference -
Date September 2020	Scale 1:200@A3

Client Freshwater
