



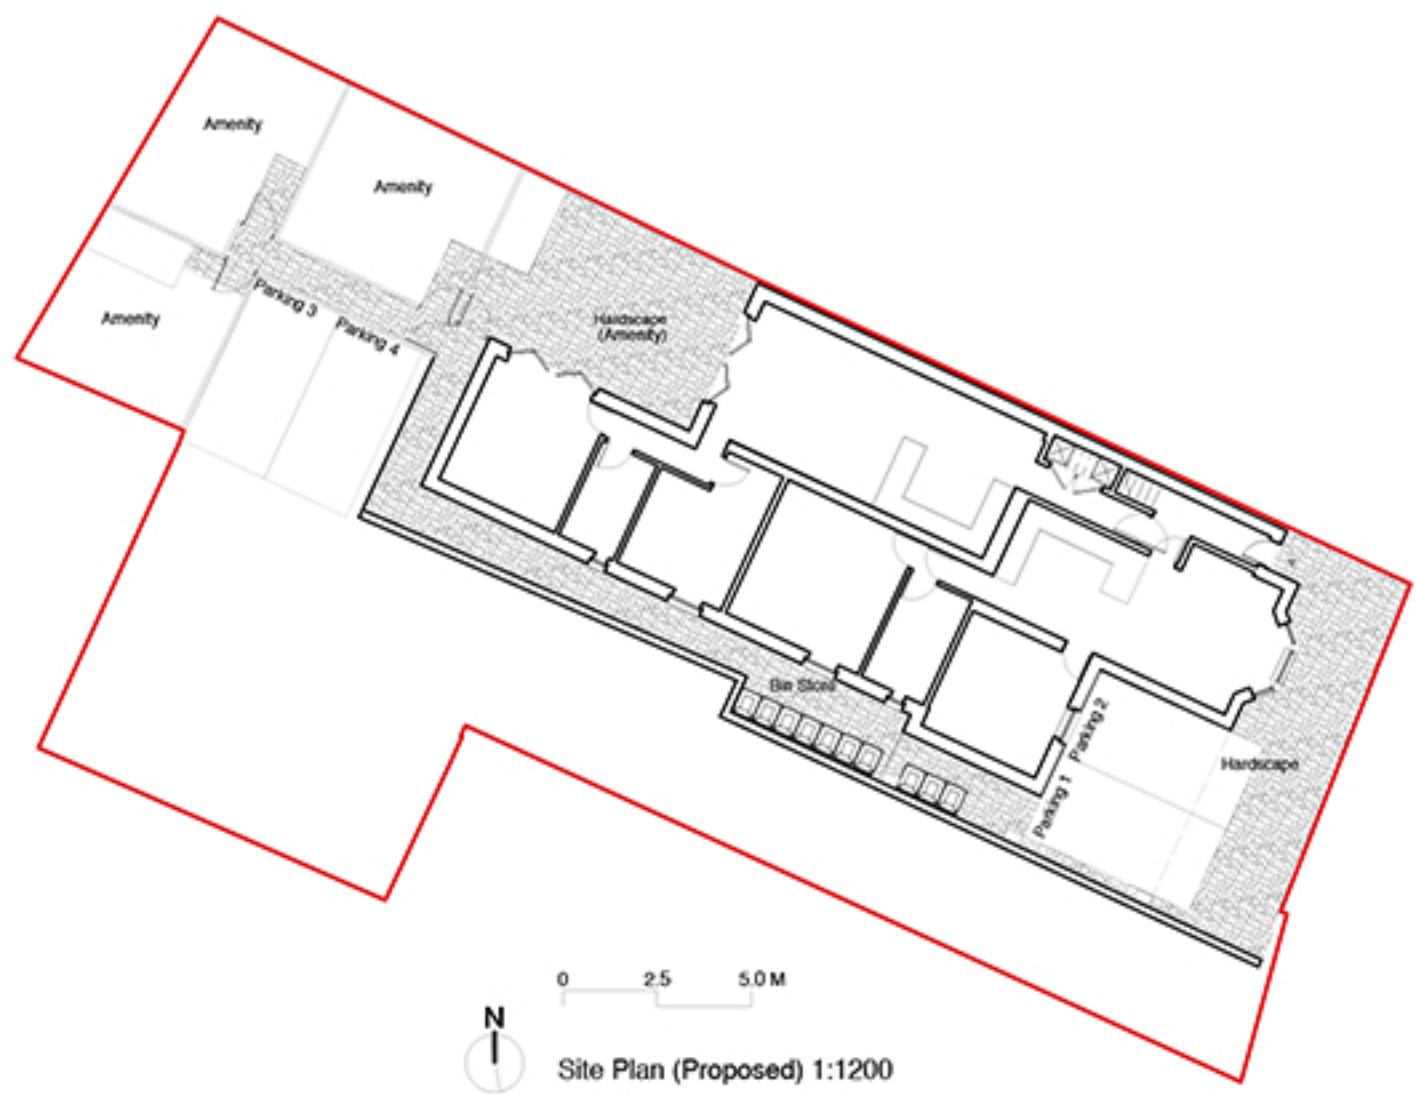

West Elevation (Existing) 1:100

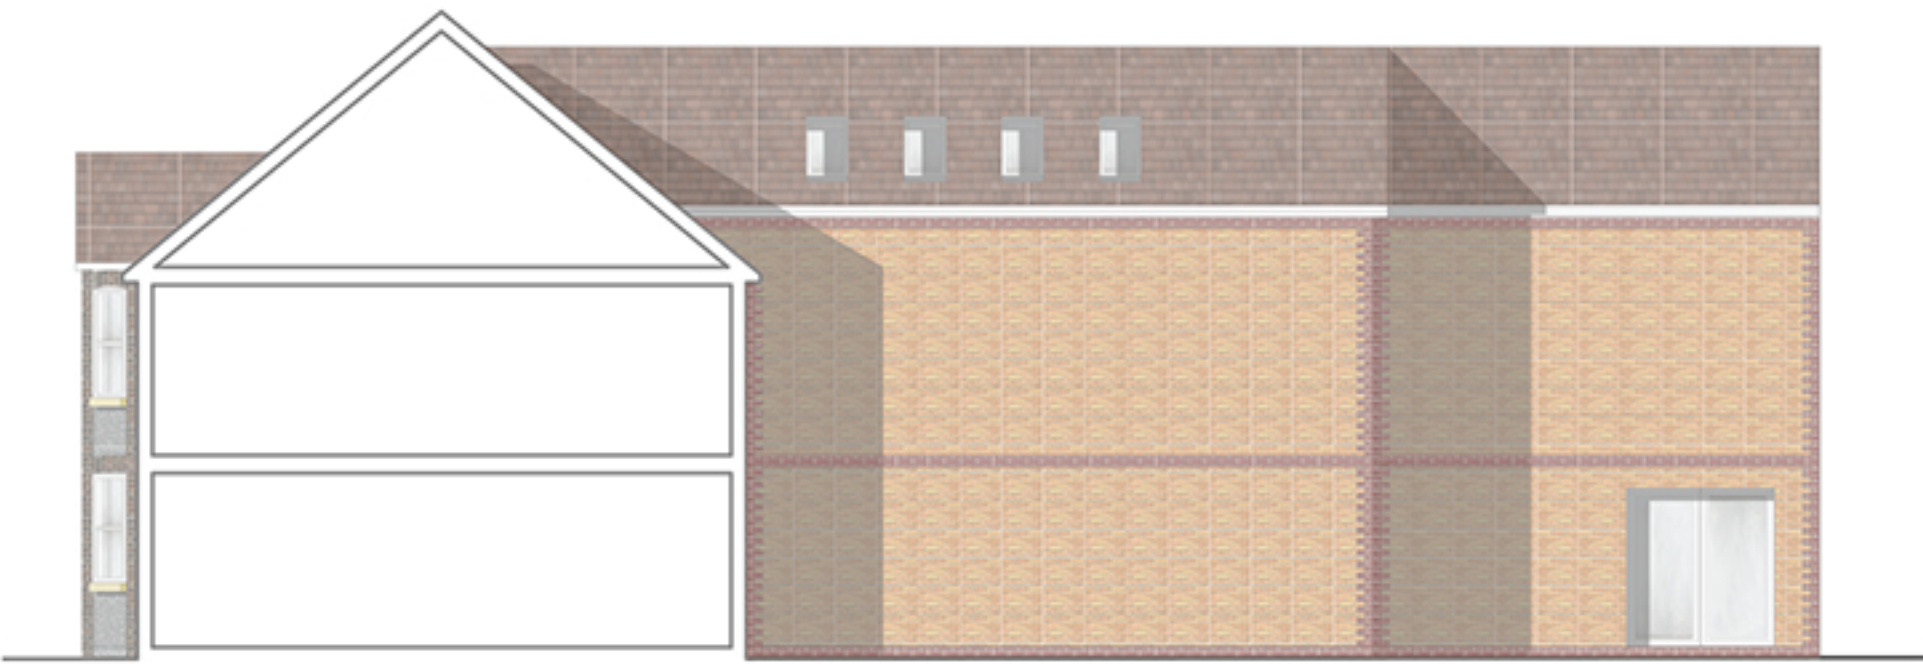


North Elevation (Existing) 1:100




South Elevation (Existing) 1:100




East Elevation (Existing) 1:100

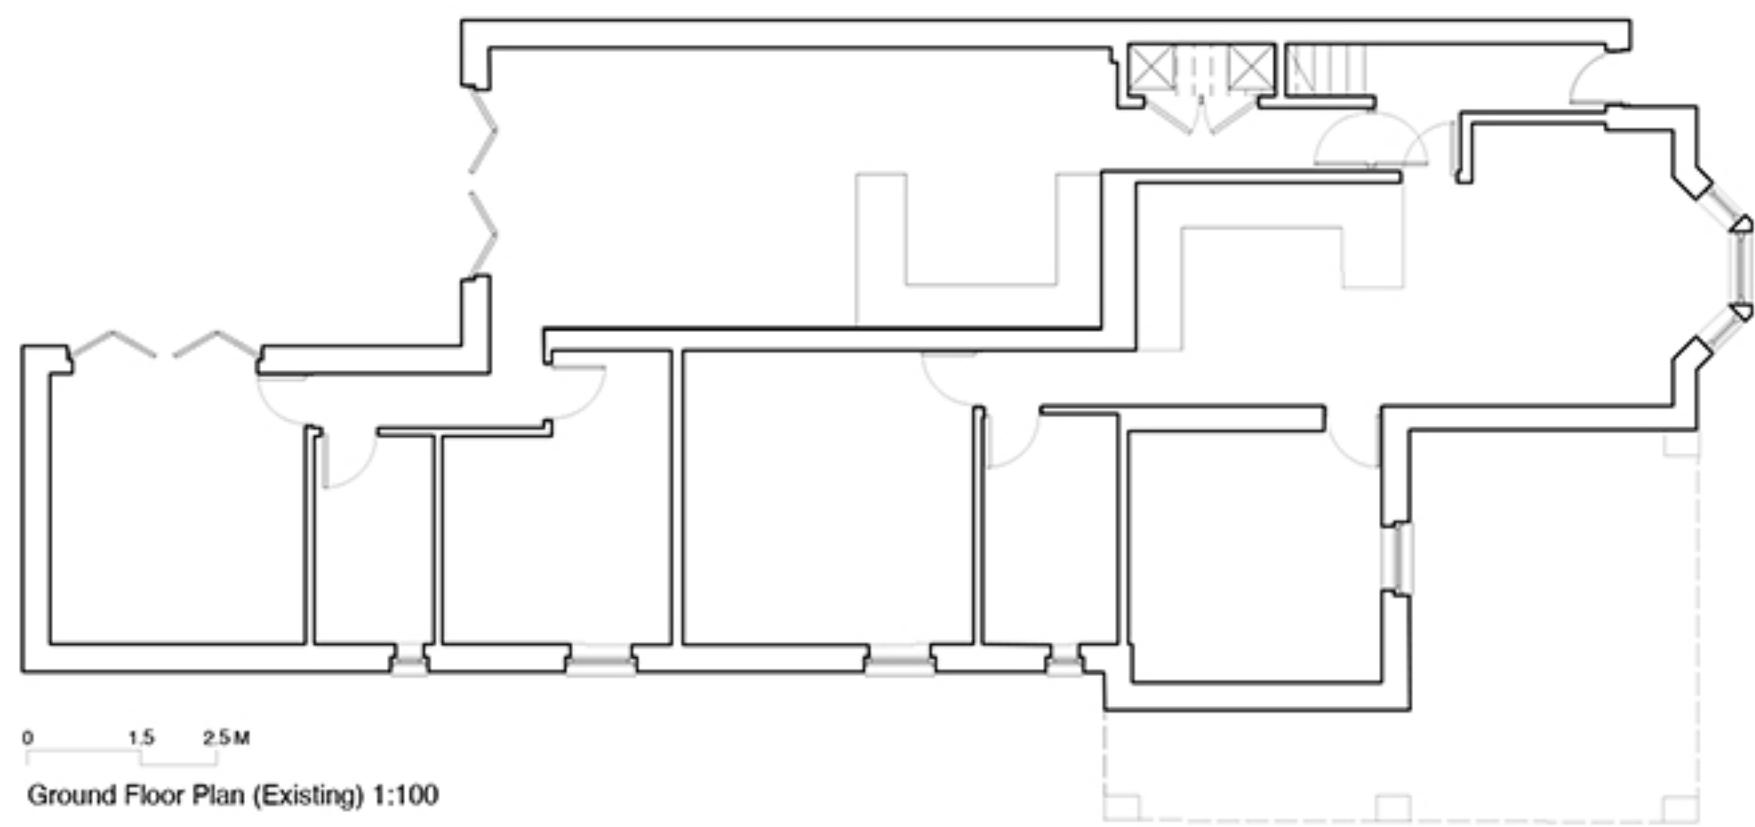

Ground Floor Plan (Existing) 1:100

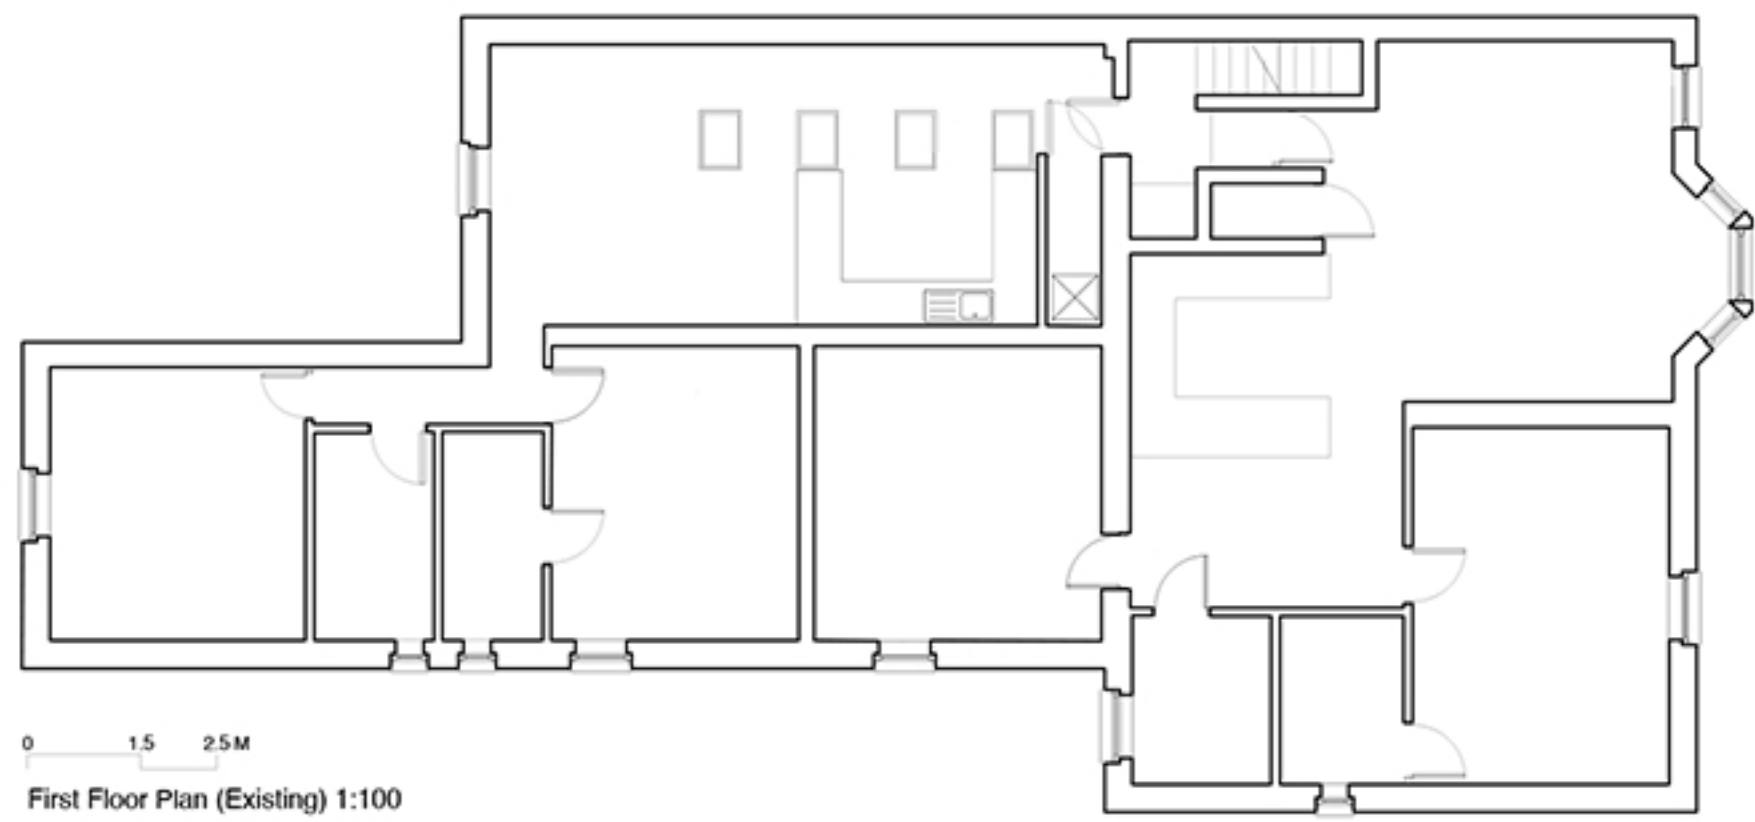


First Floor Plan (Existing) 1:100

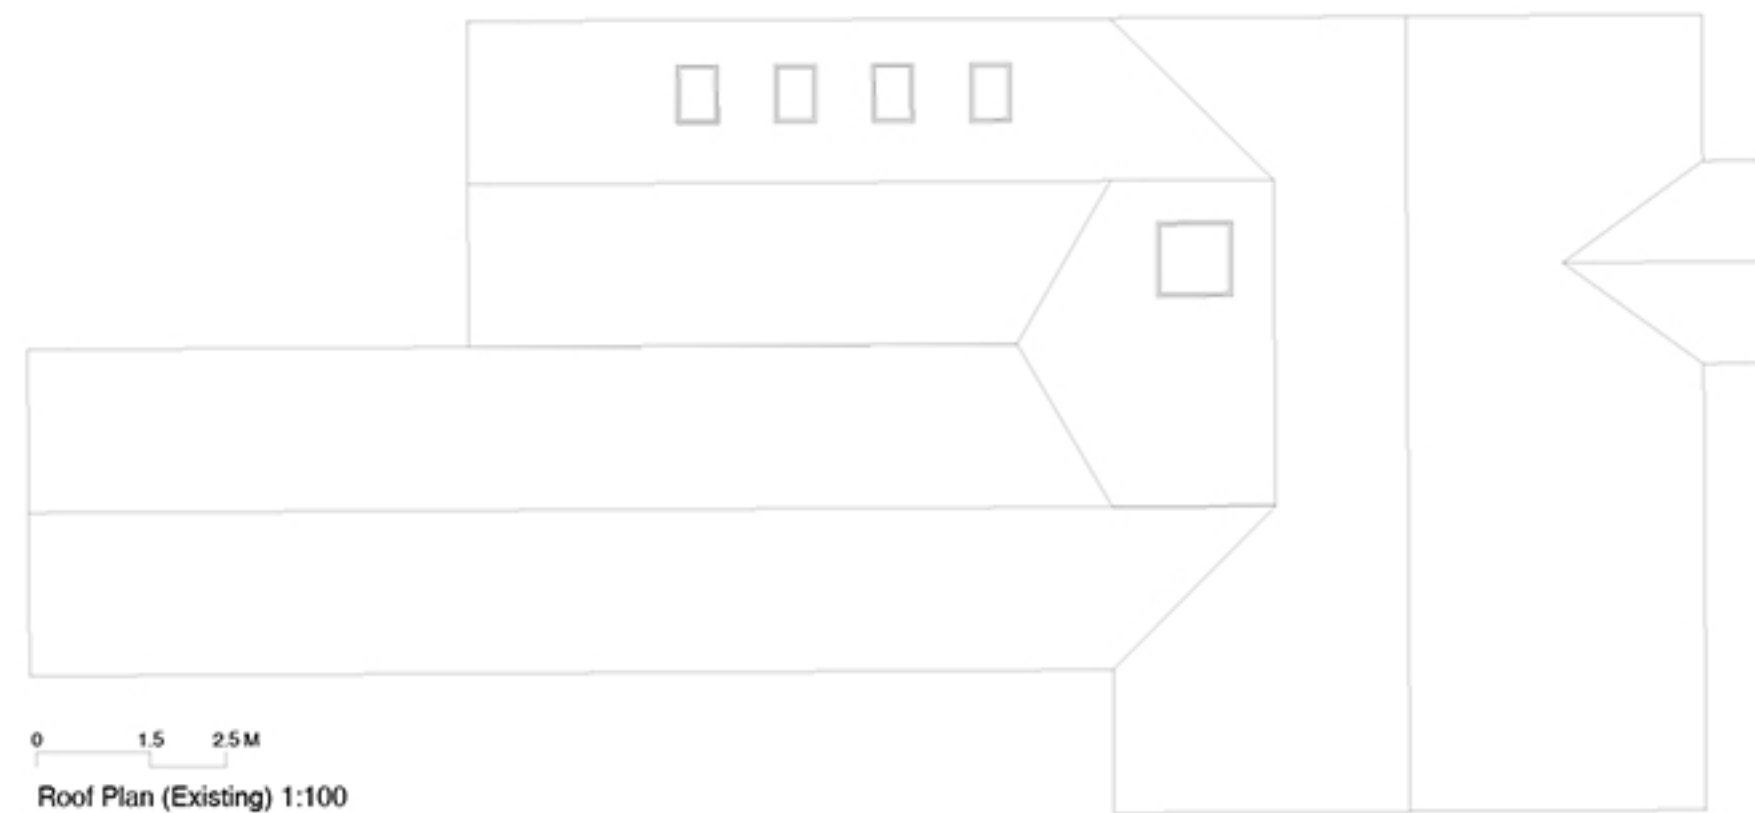

Roof Plan (Existing) 1:100



West Elevation (Proposed) 1:100

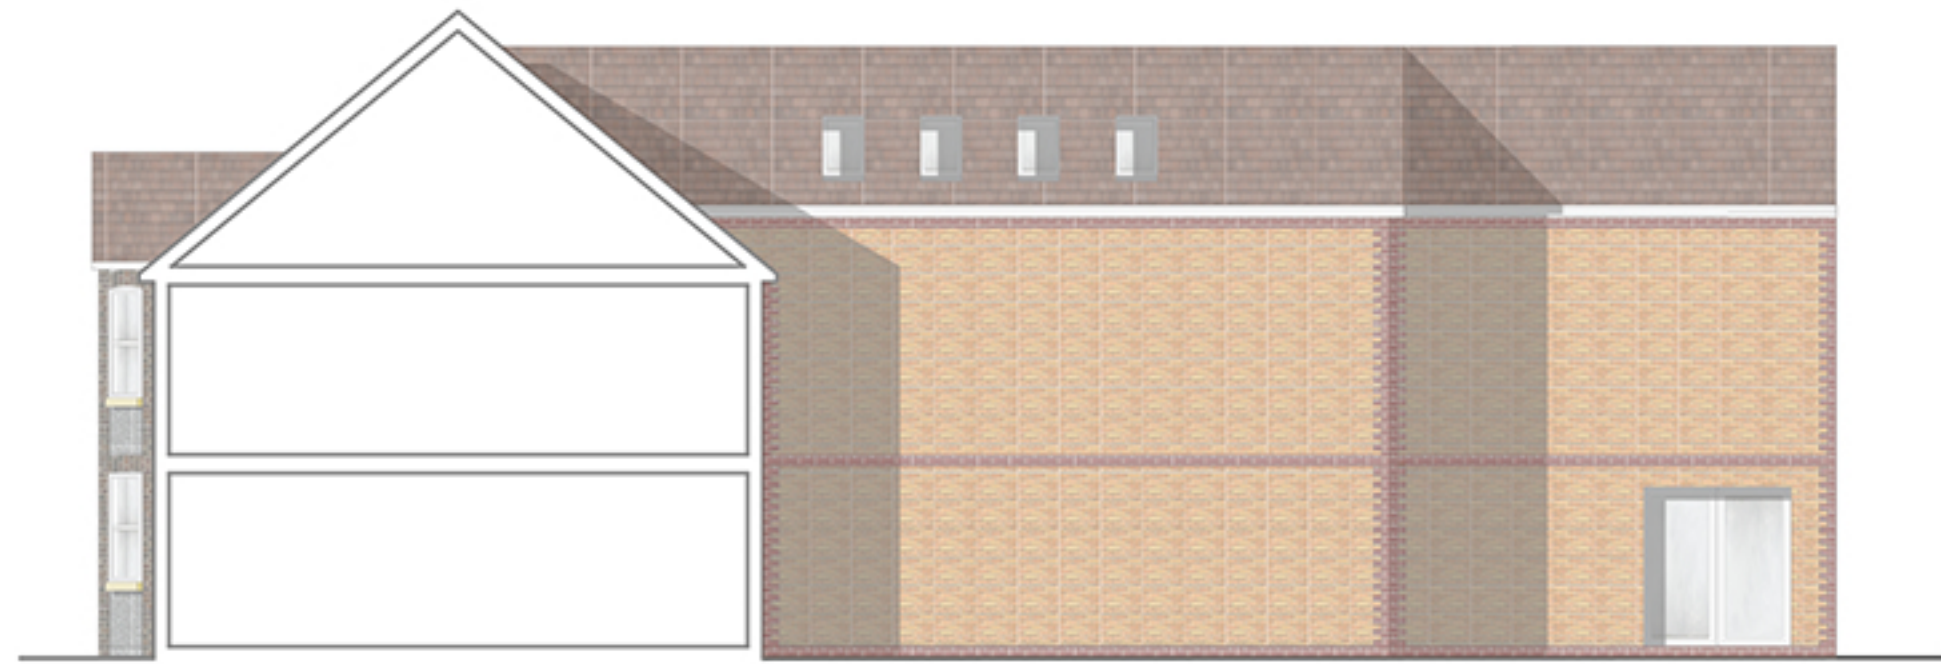


North Elevation (Proposed) 1:100




South Elevation (Proposed) 1:100




East Elevation (Proposed) 1:100

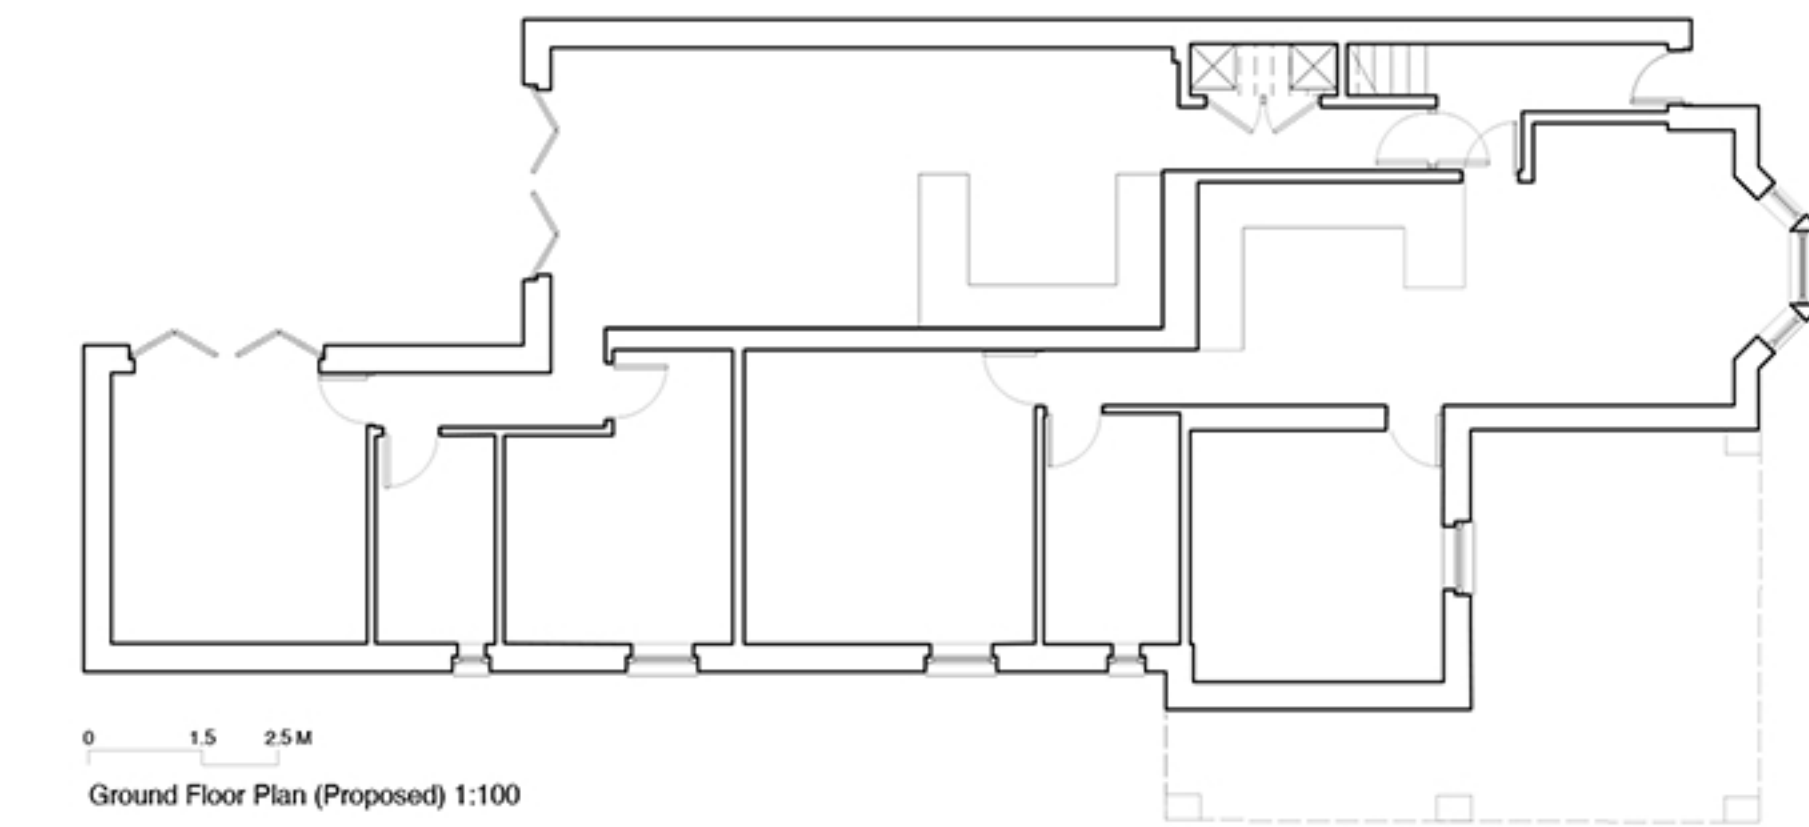


Ground Floor Plan (Proposed) 1:100

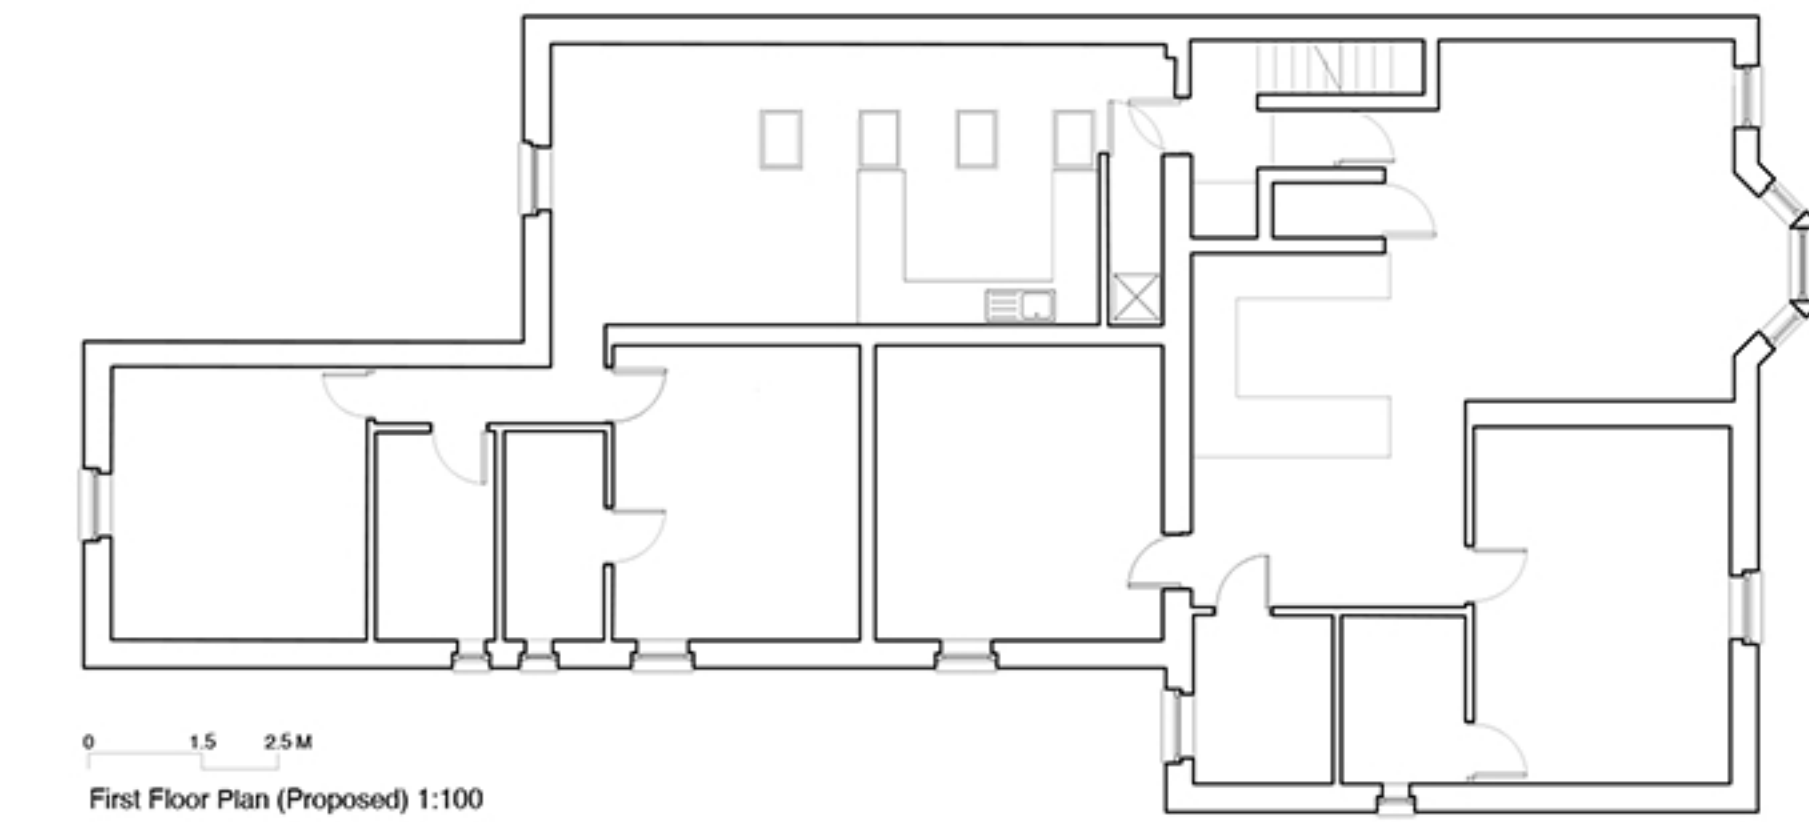

First Floor Plan (Proposed) 1:100

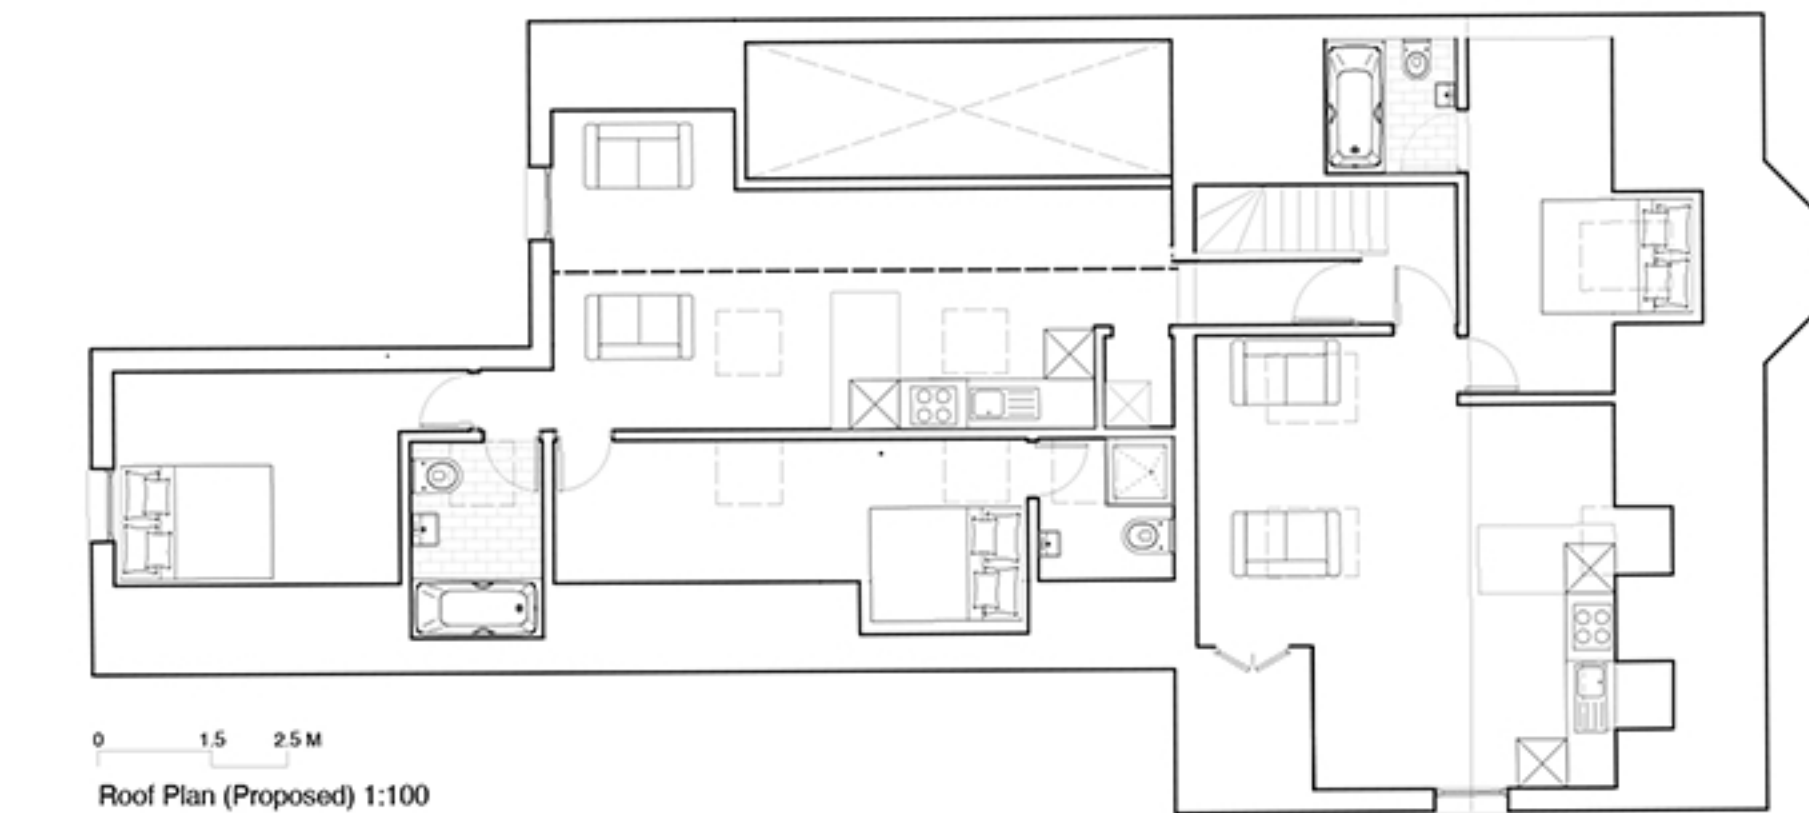

Roof Plan (Proposed) 1:100

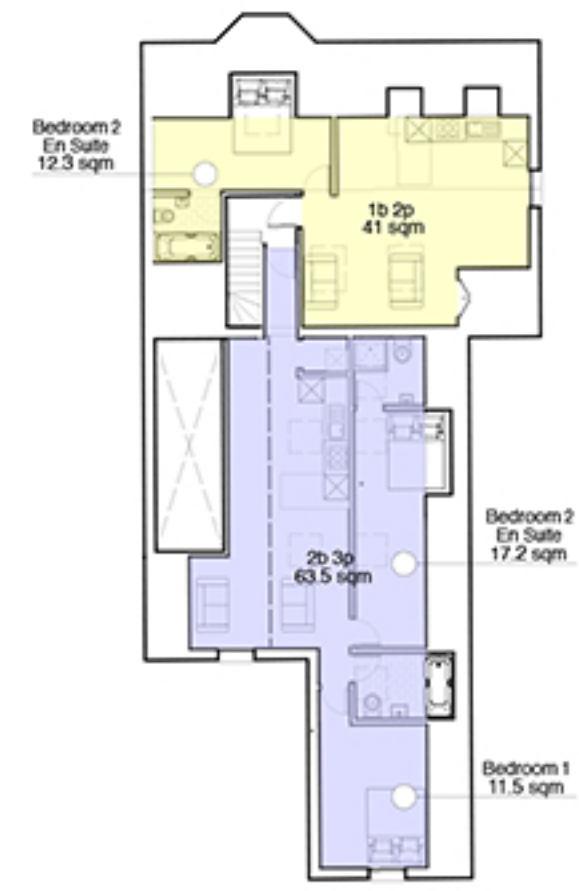

Roof Plan (Sizes) 1:200

Amendments	By	Date
Job Title	003 Highfield Rd	
Drawing	Existing & Proposed	
Scale:	1:100 & Various@ A0	
Drg.No.	HOP-001-P*	
Drawn by:	NJH	
Issued to:	Client/CA	
Status:	Planning	
Date	08.09.2020	
		
HOP Architects Ltd Architects 020 8996 1000		