



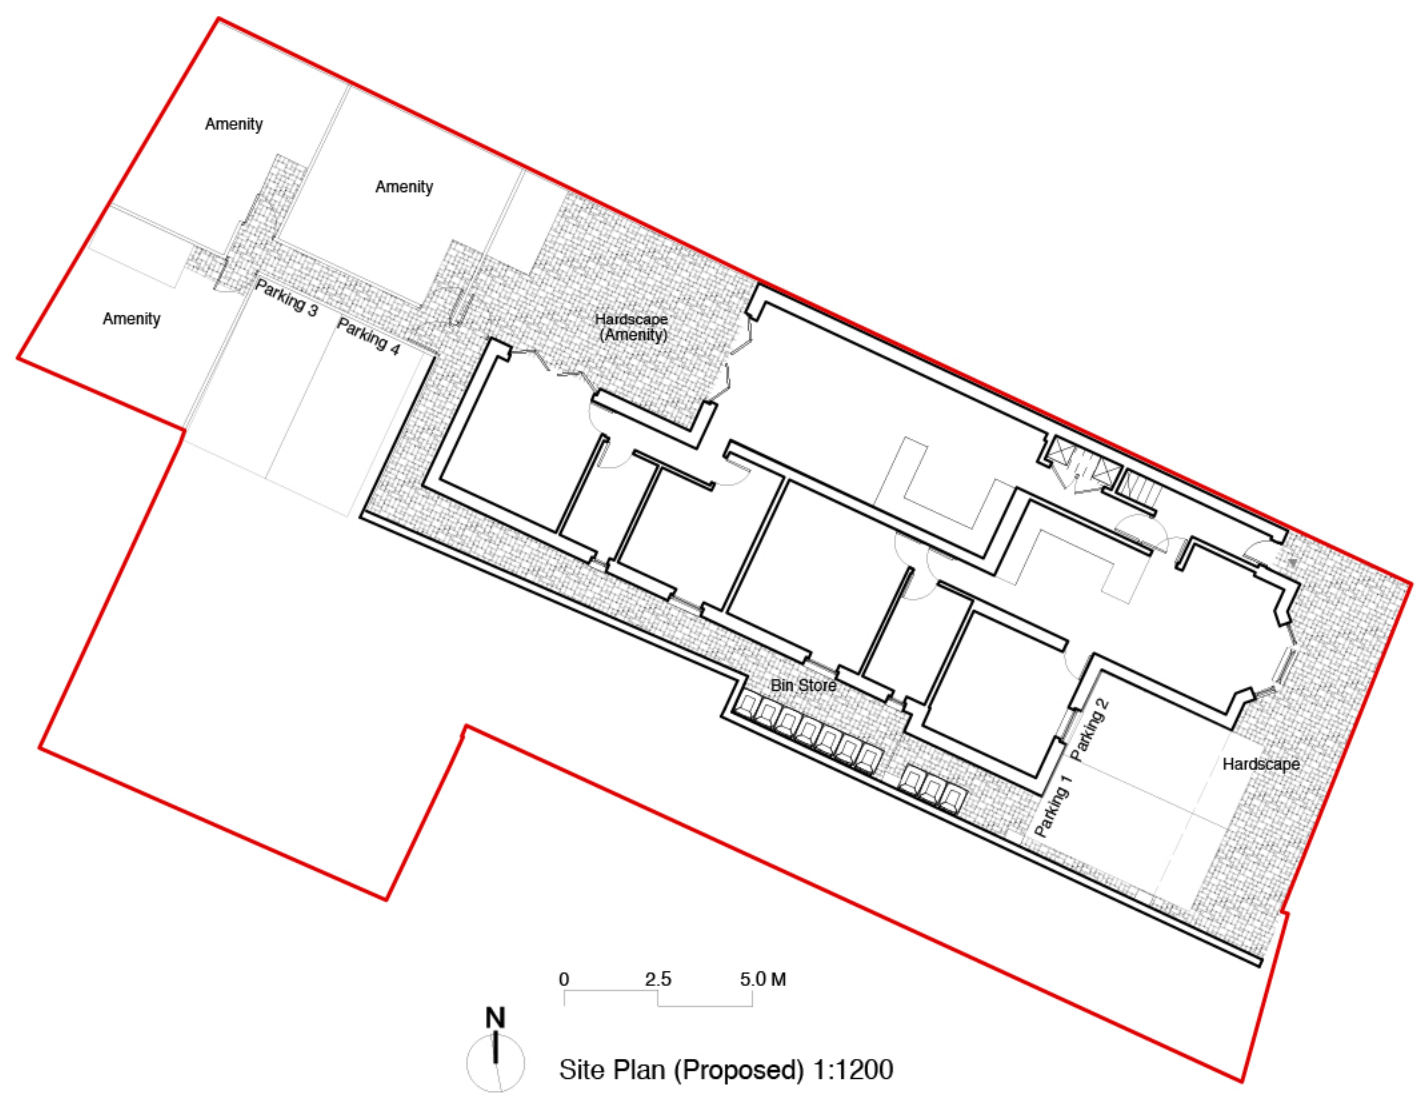

West Elevation (Existing) 1:100




North Elevation (Existing) 1:100

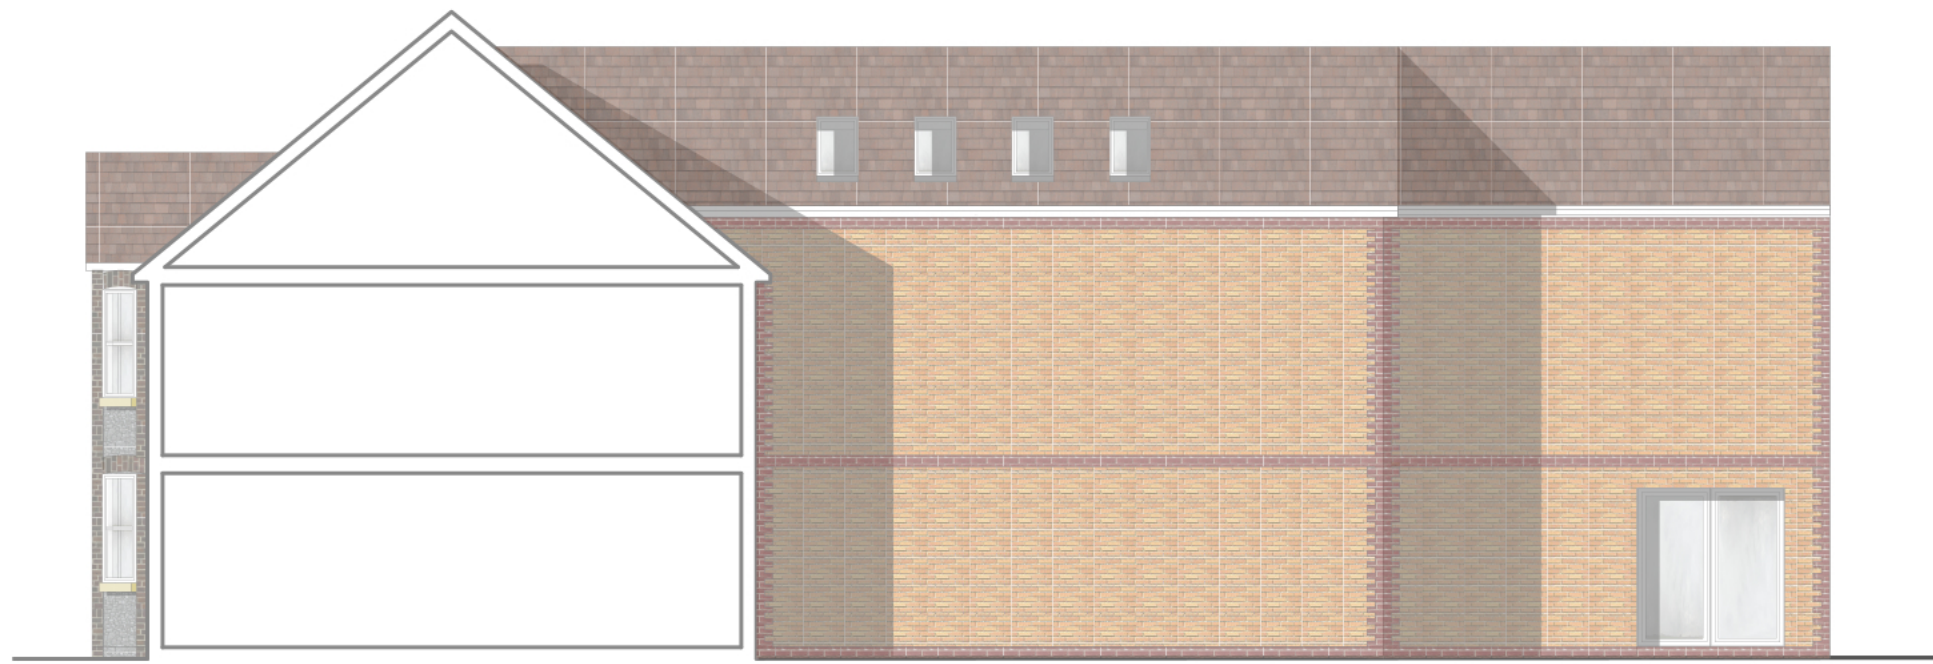


South Elevation (Existing) 1:100




East Elevation (Existing) 1:100

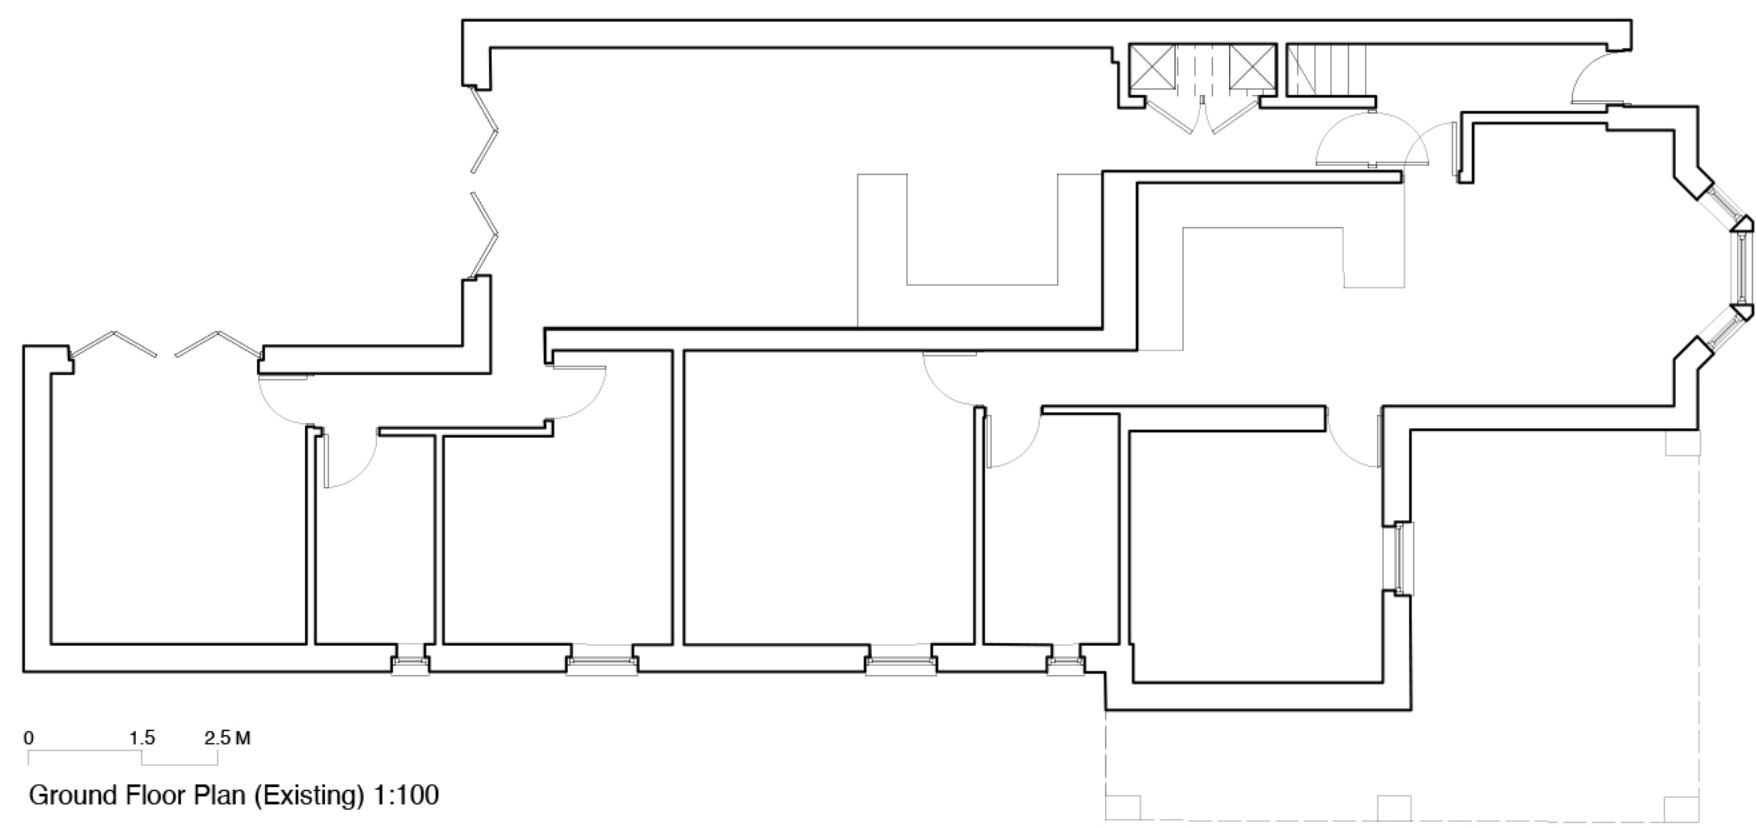

Ground Floor Plan (Existing) 1:100

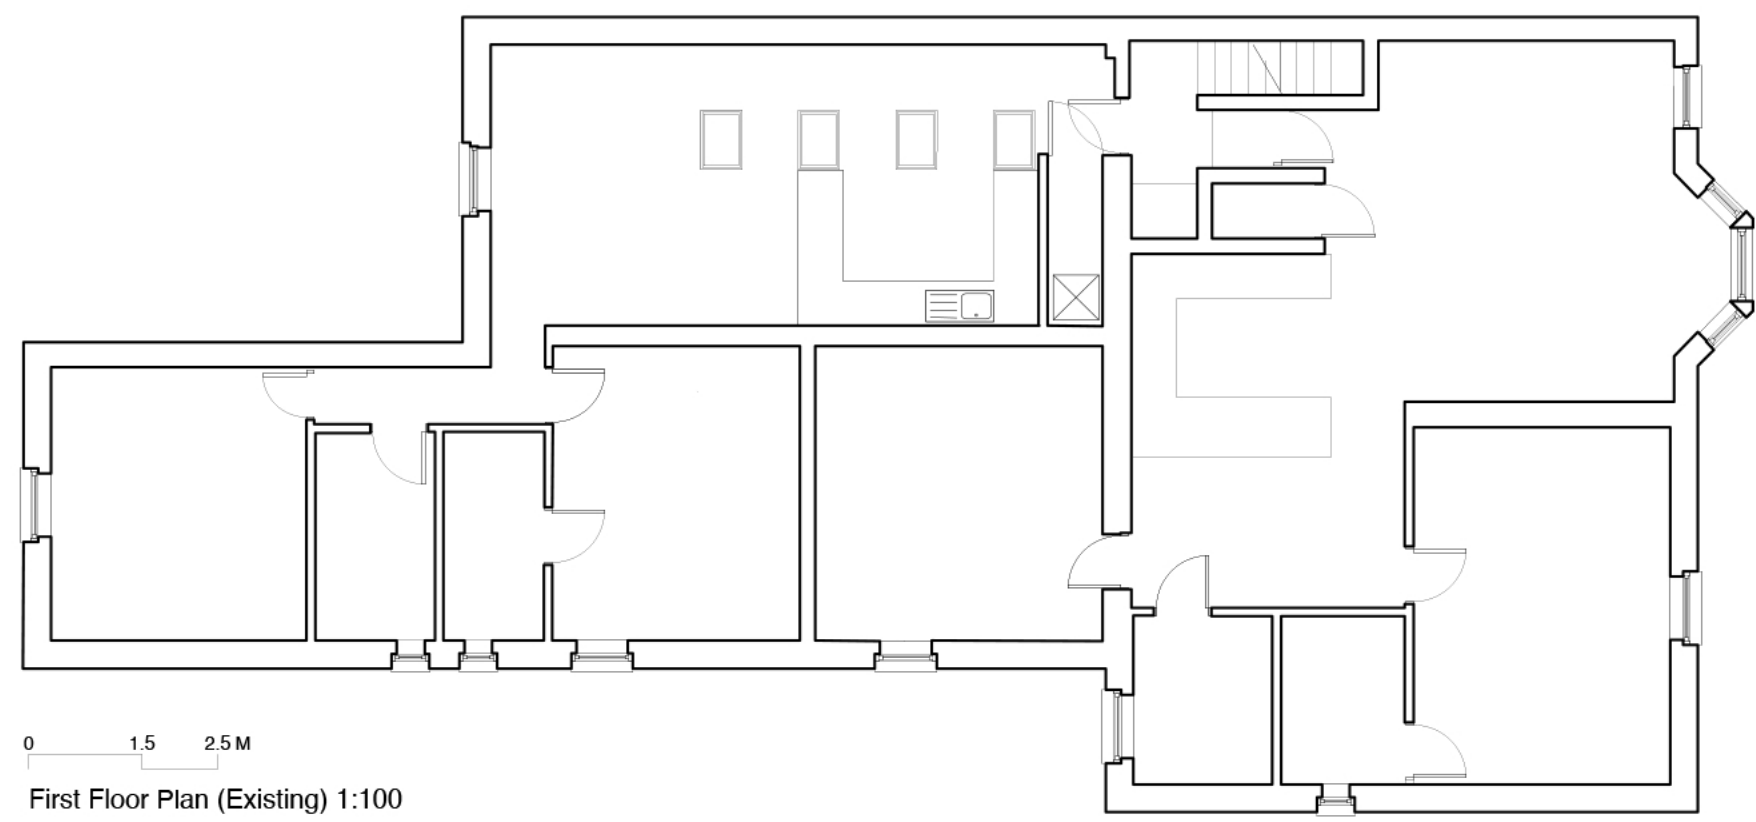


First Floor Plan (Existing) 1:100

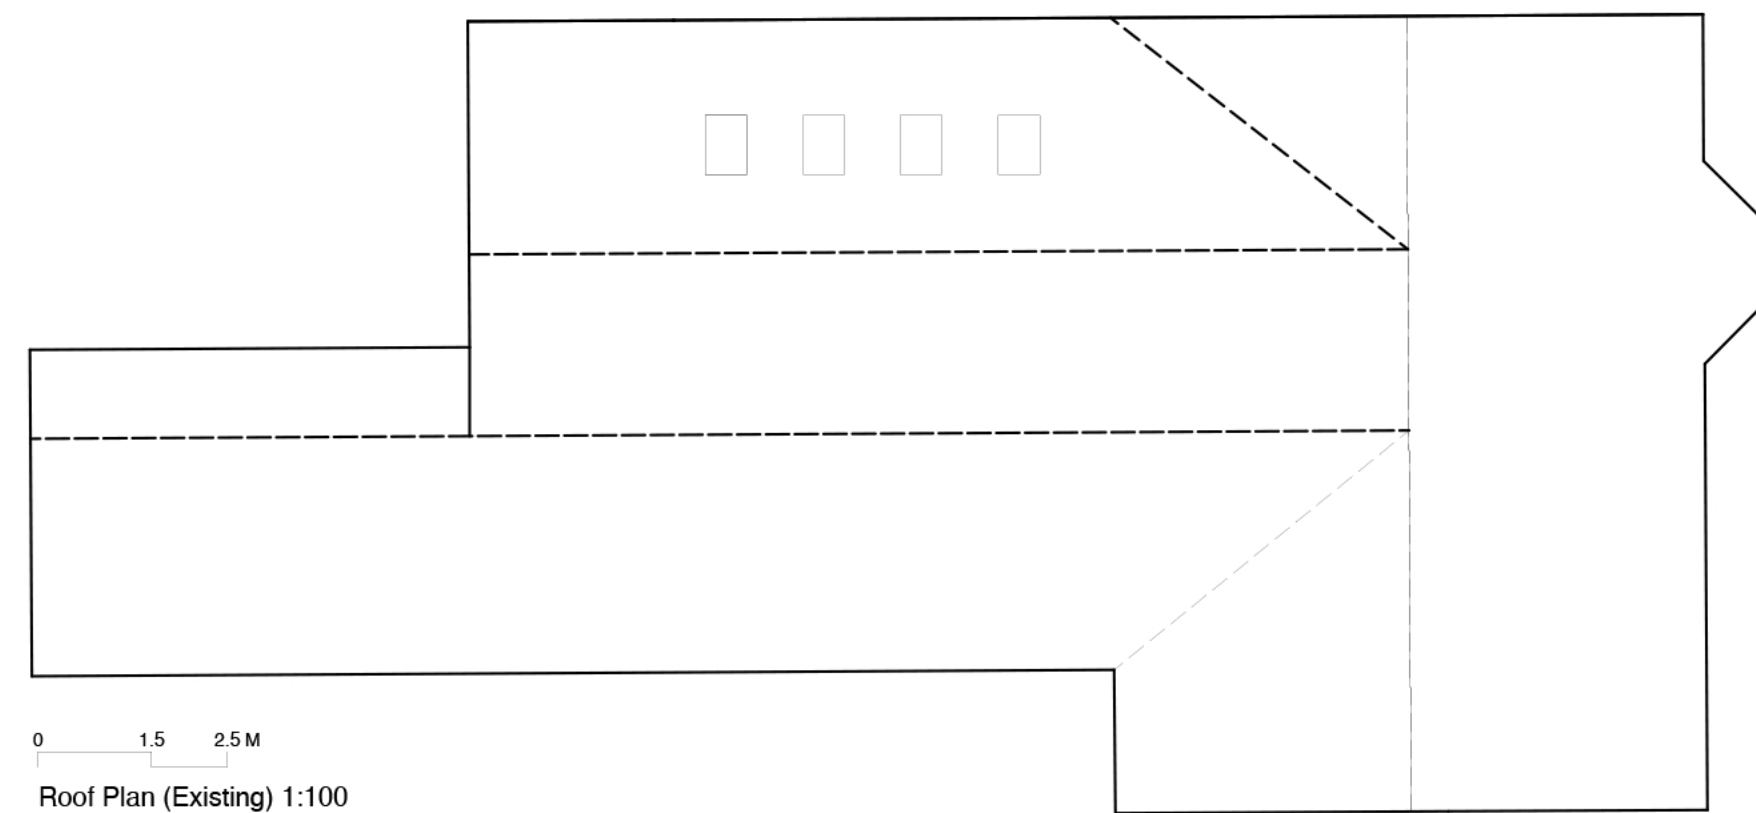

Roof Plan (Existing) 1:100



West Elevation (Proposed) 1:100

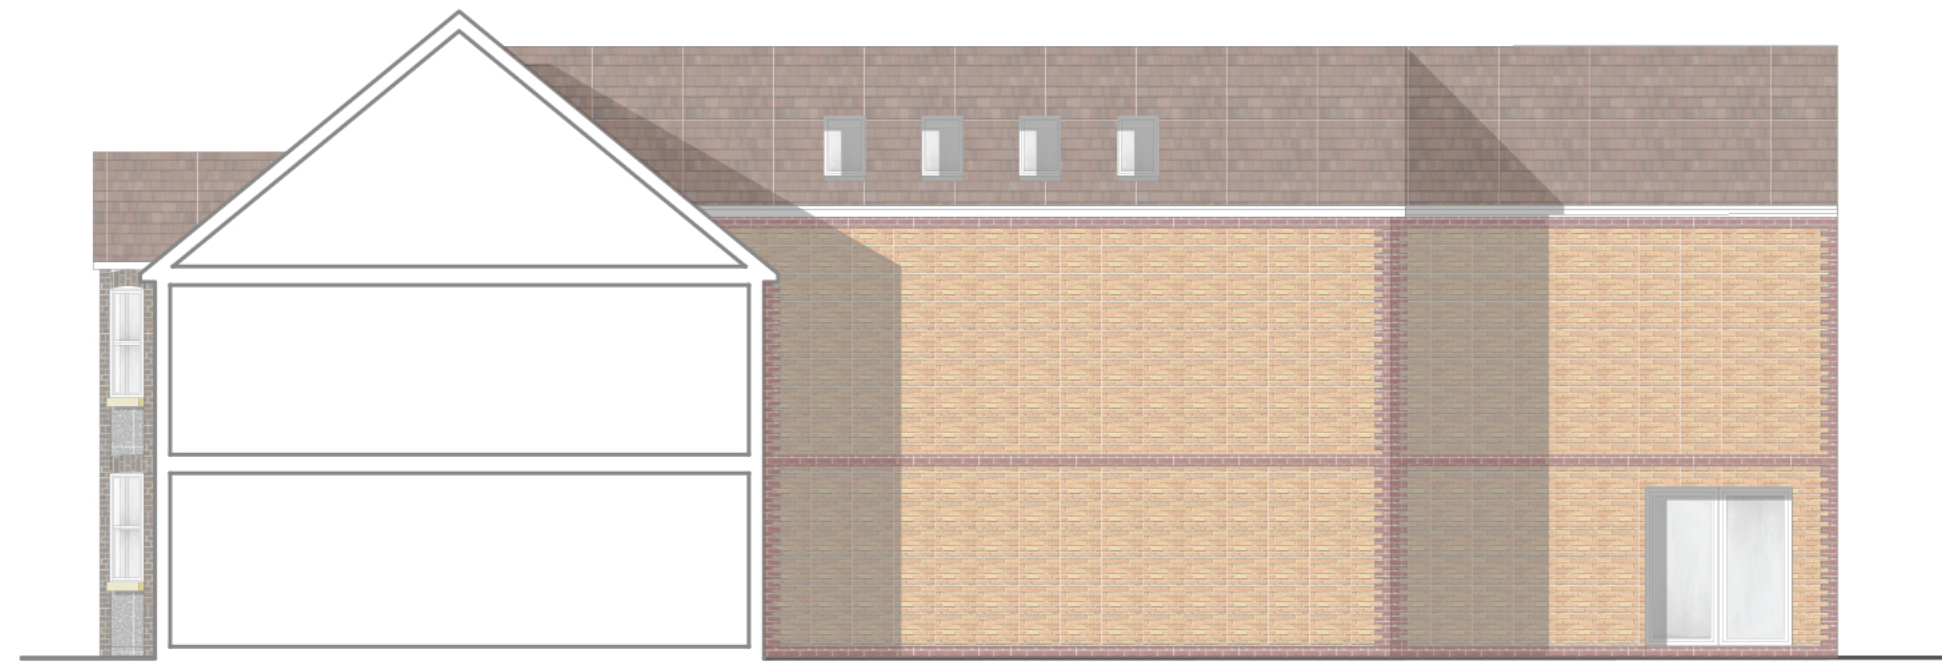


North Elevation (Proposed) 1:100




South Elevation (Proposed) 1:100




East Elevation (Proposed) 1:100

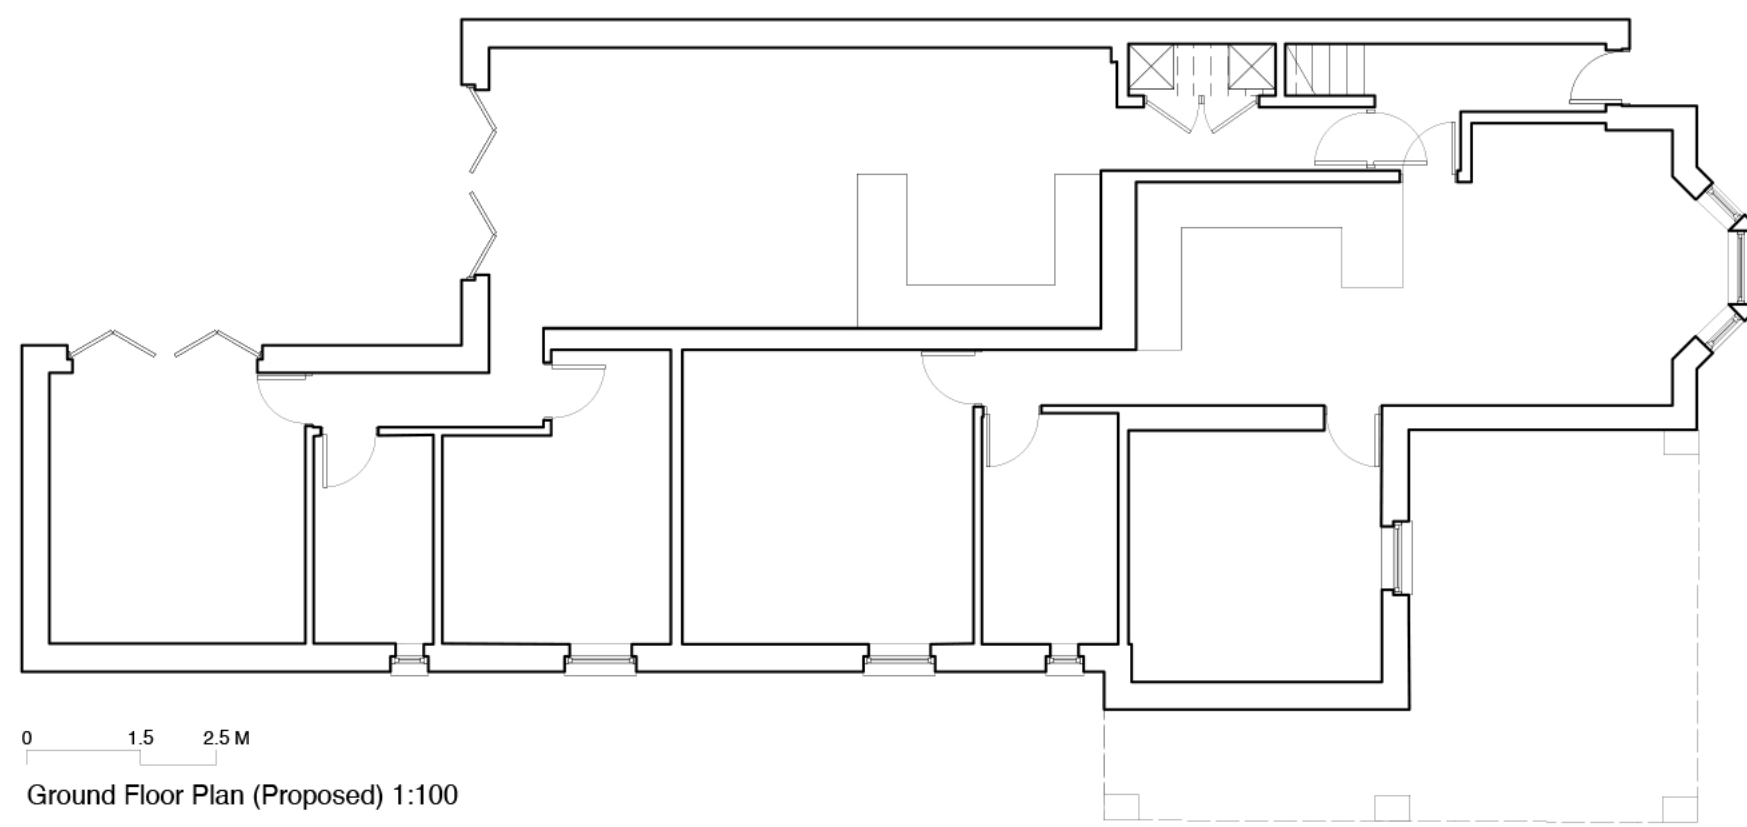


Ground Floor Plan (Proposed) 1:100

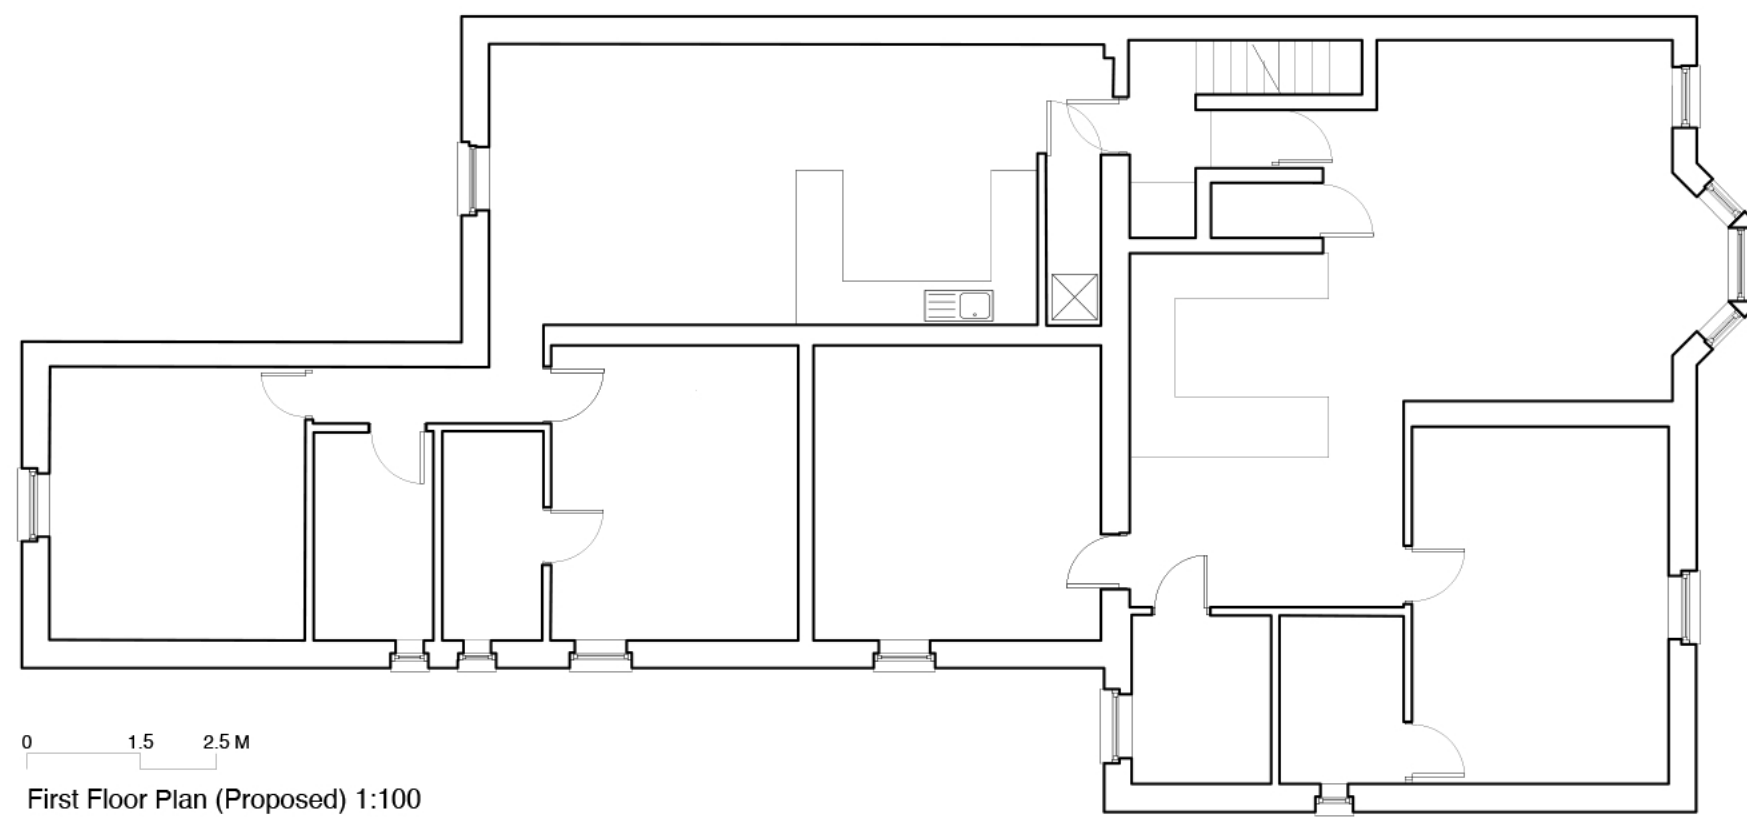


First Floor Plan (Proposed) 1:100

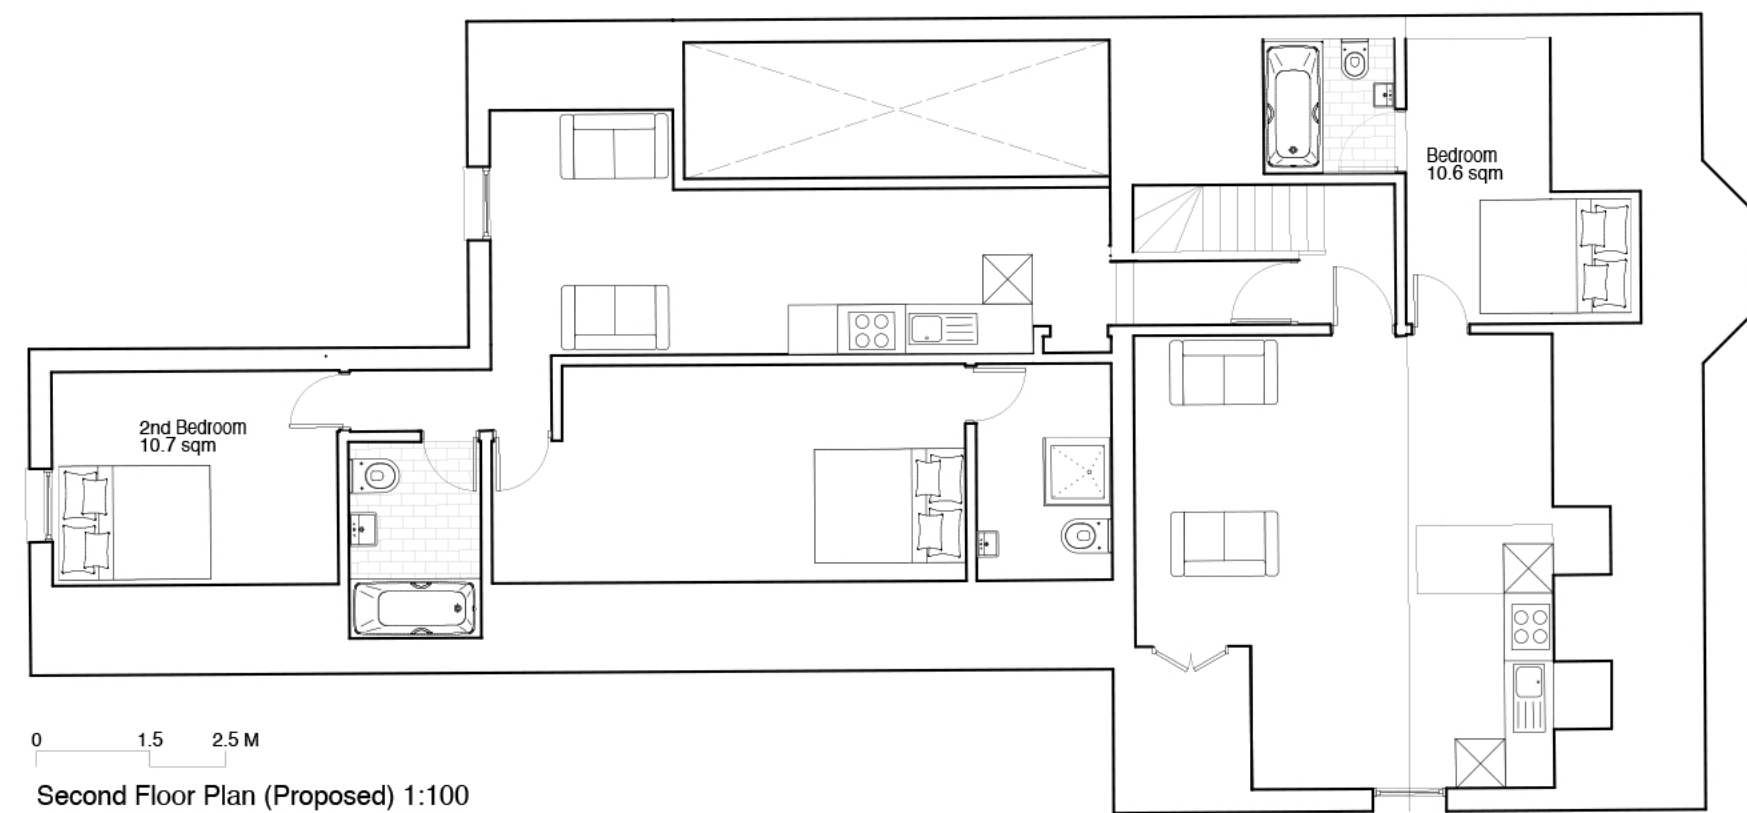

Second Floor Plan (Proposed) 1:100

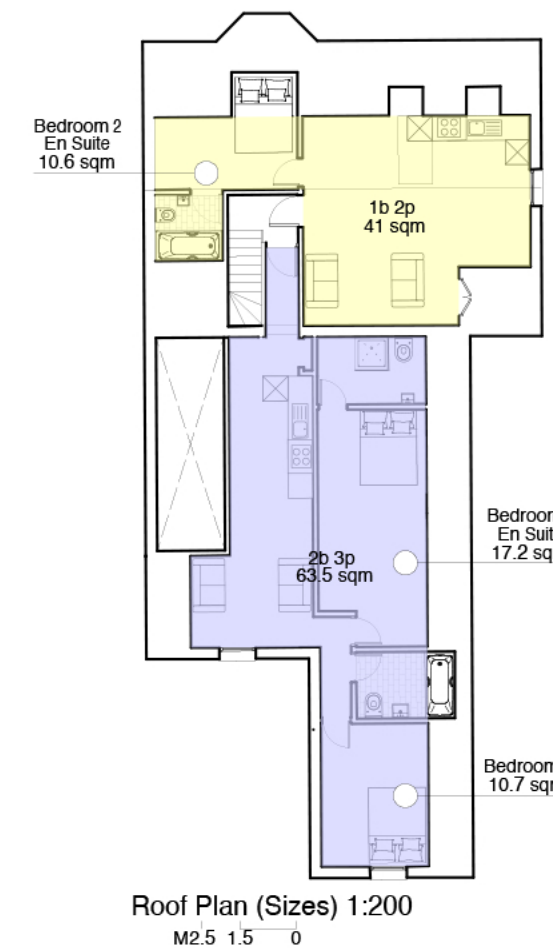

Roof Plan (Size) 1:200

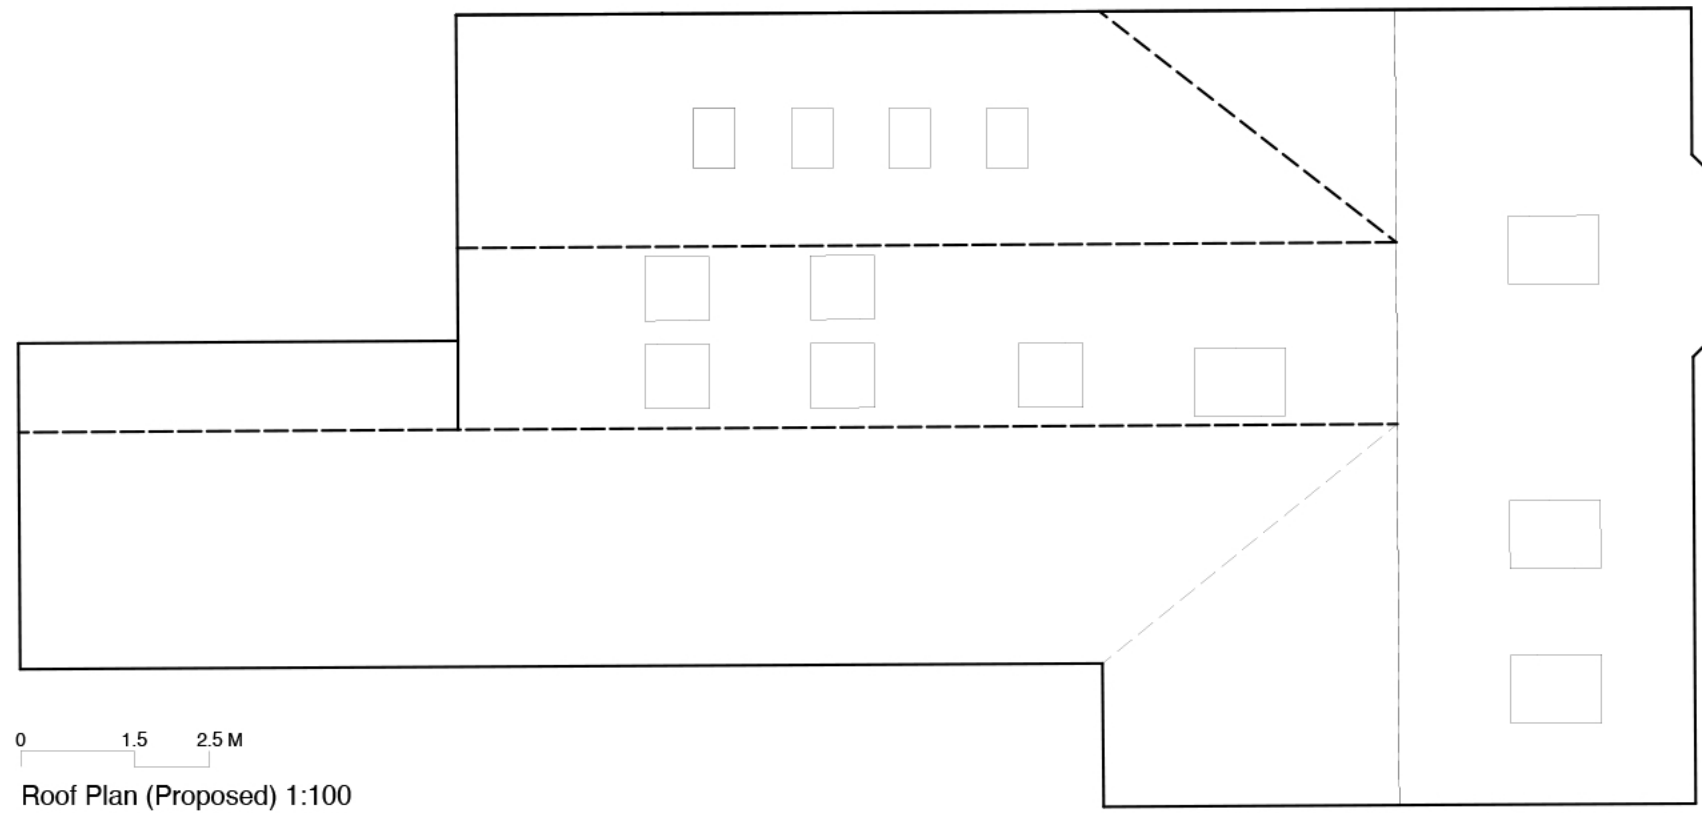

Roof Plan (Proposed) 1:100

Amendments	By	Date
Job Title	003 Highfield Rd	
Drawing	Existing & Proposed	
Scale	1:100 & Various@ A0	
Drg.No.	HOP-001-P Rev A	
Drawn By	NH	
Issued To	Client/CA	
Status	Planning	
Date	03.11.2021	



HOP
Architects Ltd
0203 850000
hop@hoparch.co.uk