



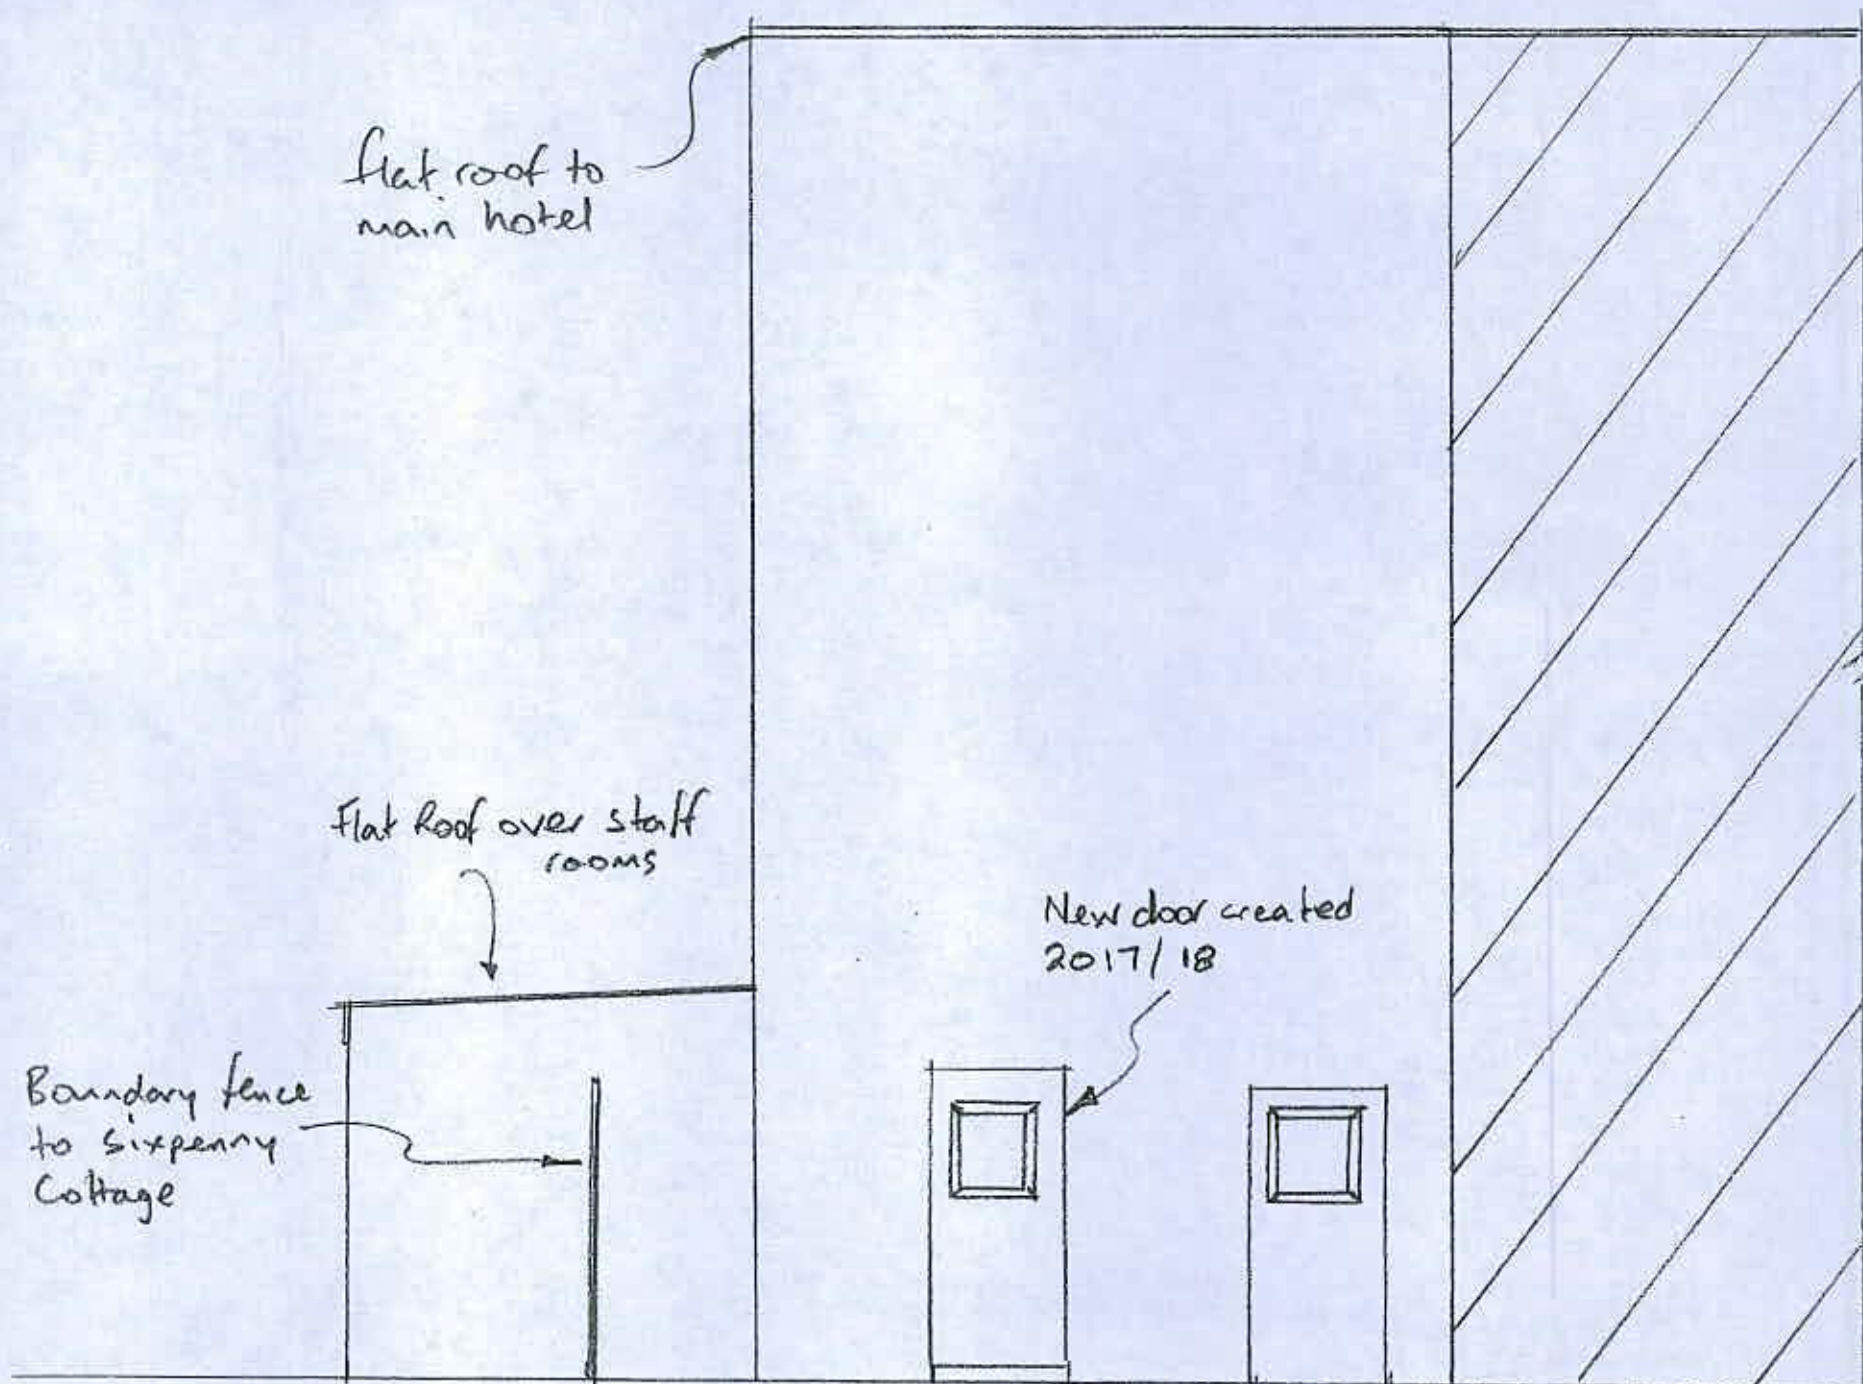

EXISTING WEST ELEVATION TO STAFF ROOMS SCALE 1:50 @ A3

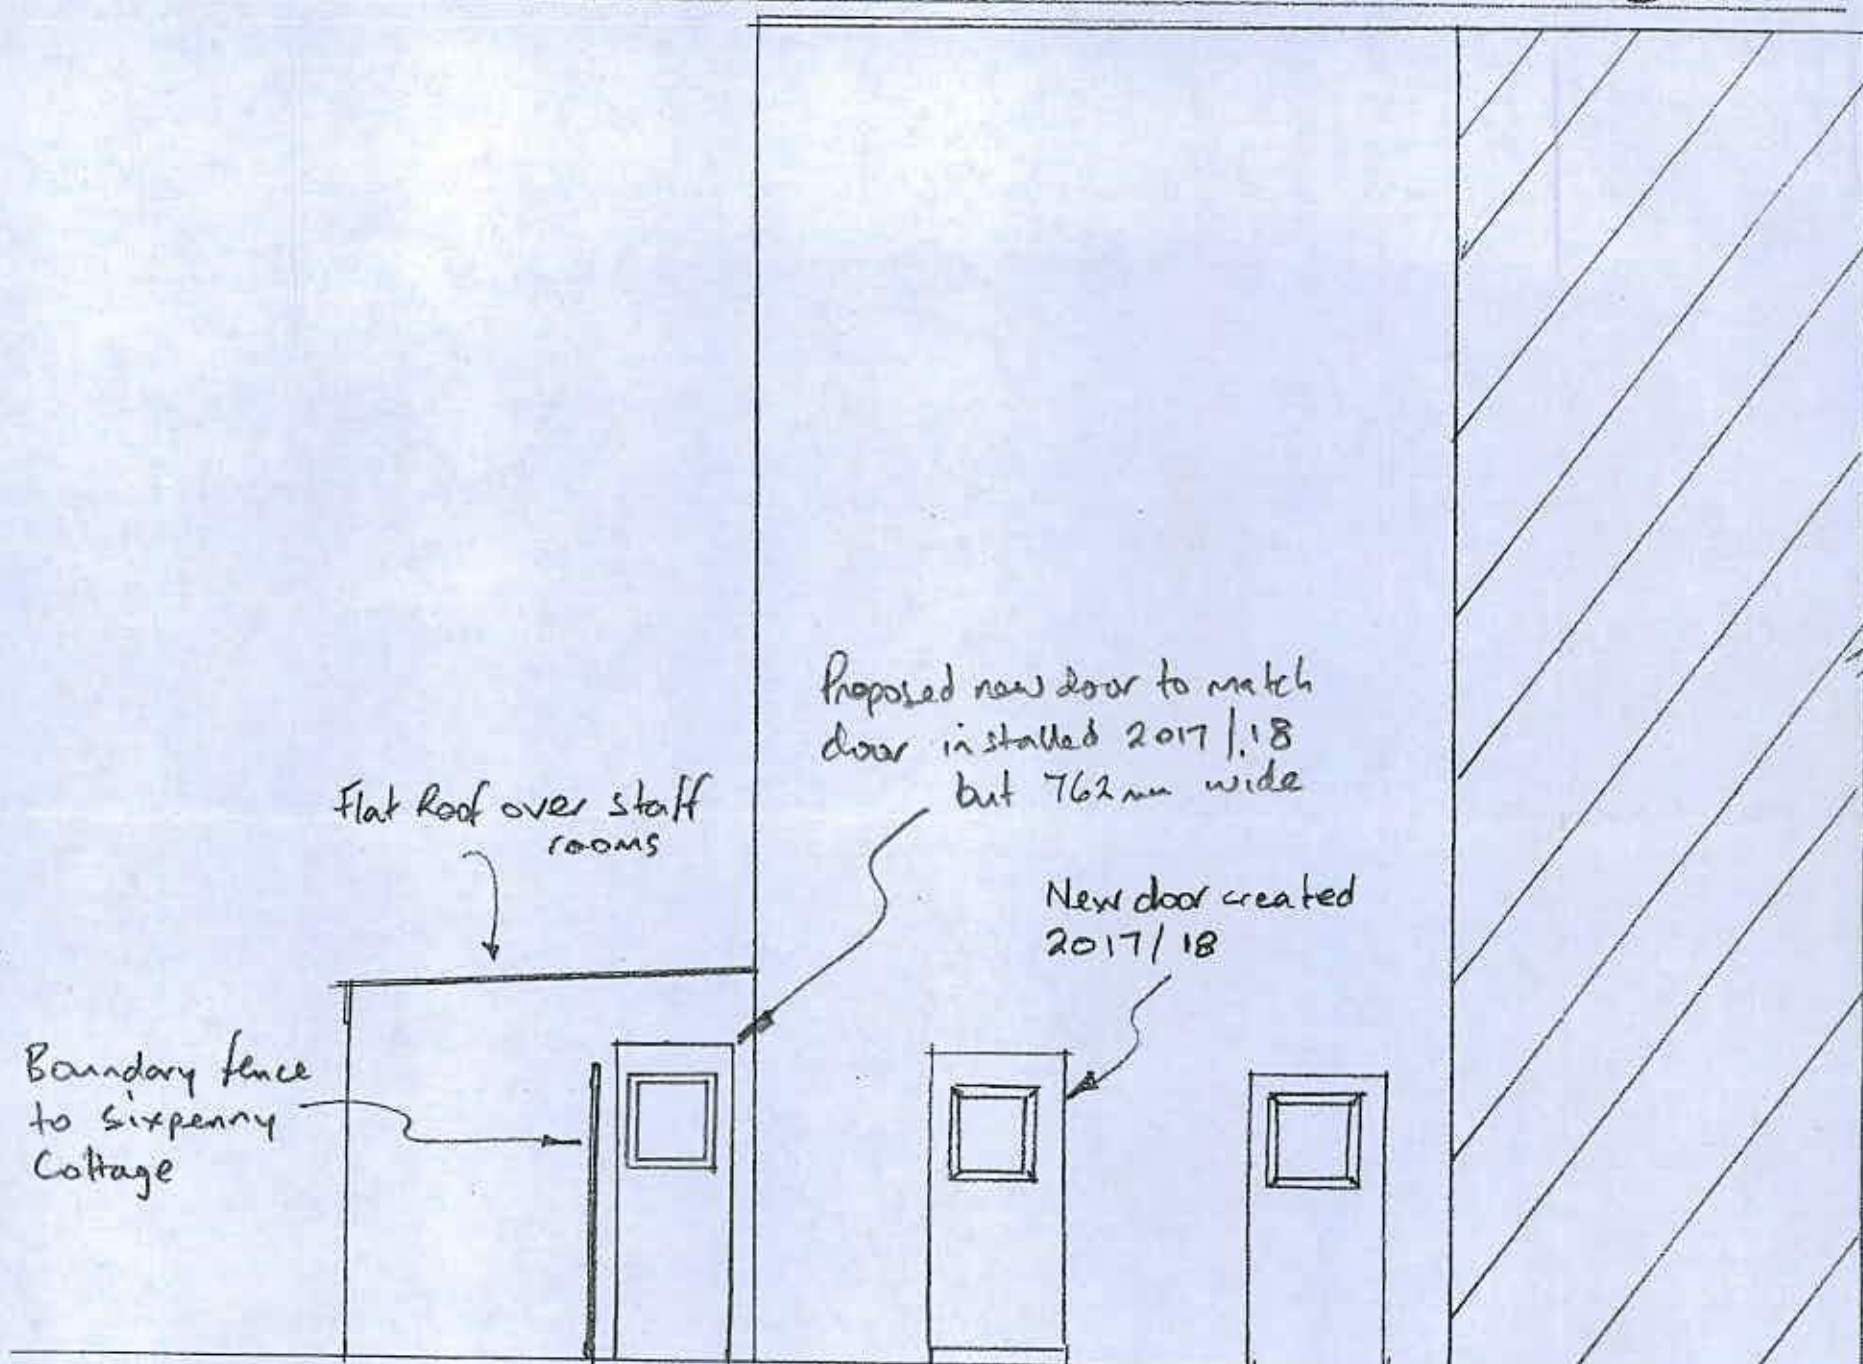

PROPOSED WEST ELEVATION TO STAFF ROOMS SCALE 1:50 @ A3