



ARUN DISTRICT COUNCIL	
No.	BR/224/07
Received	
AA/07	

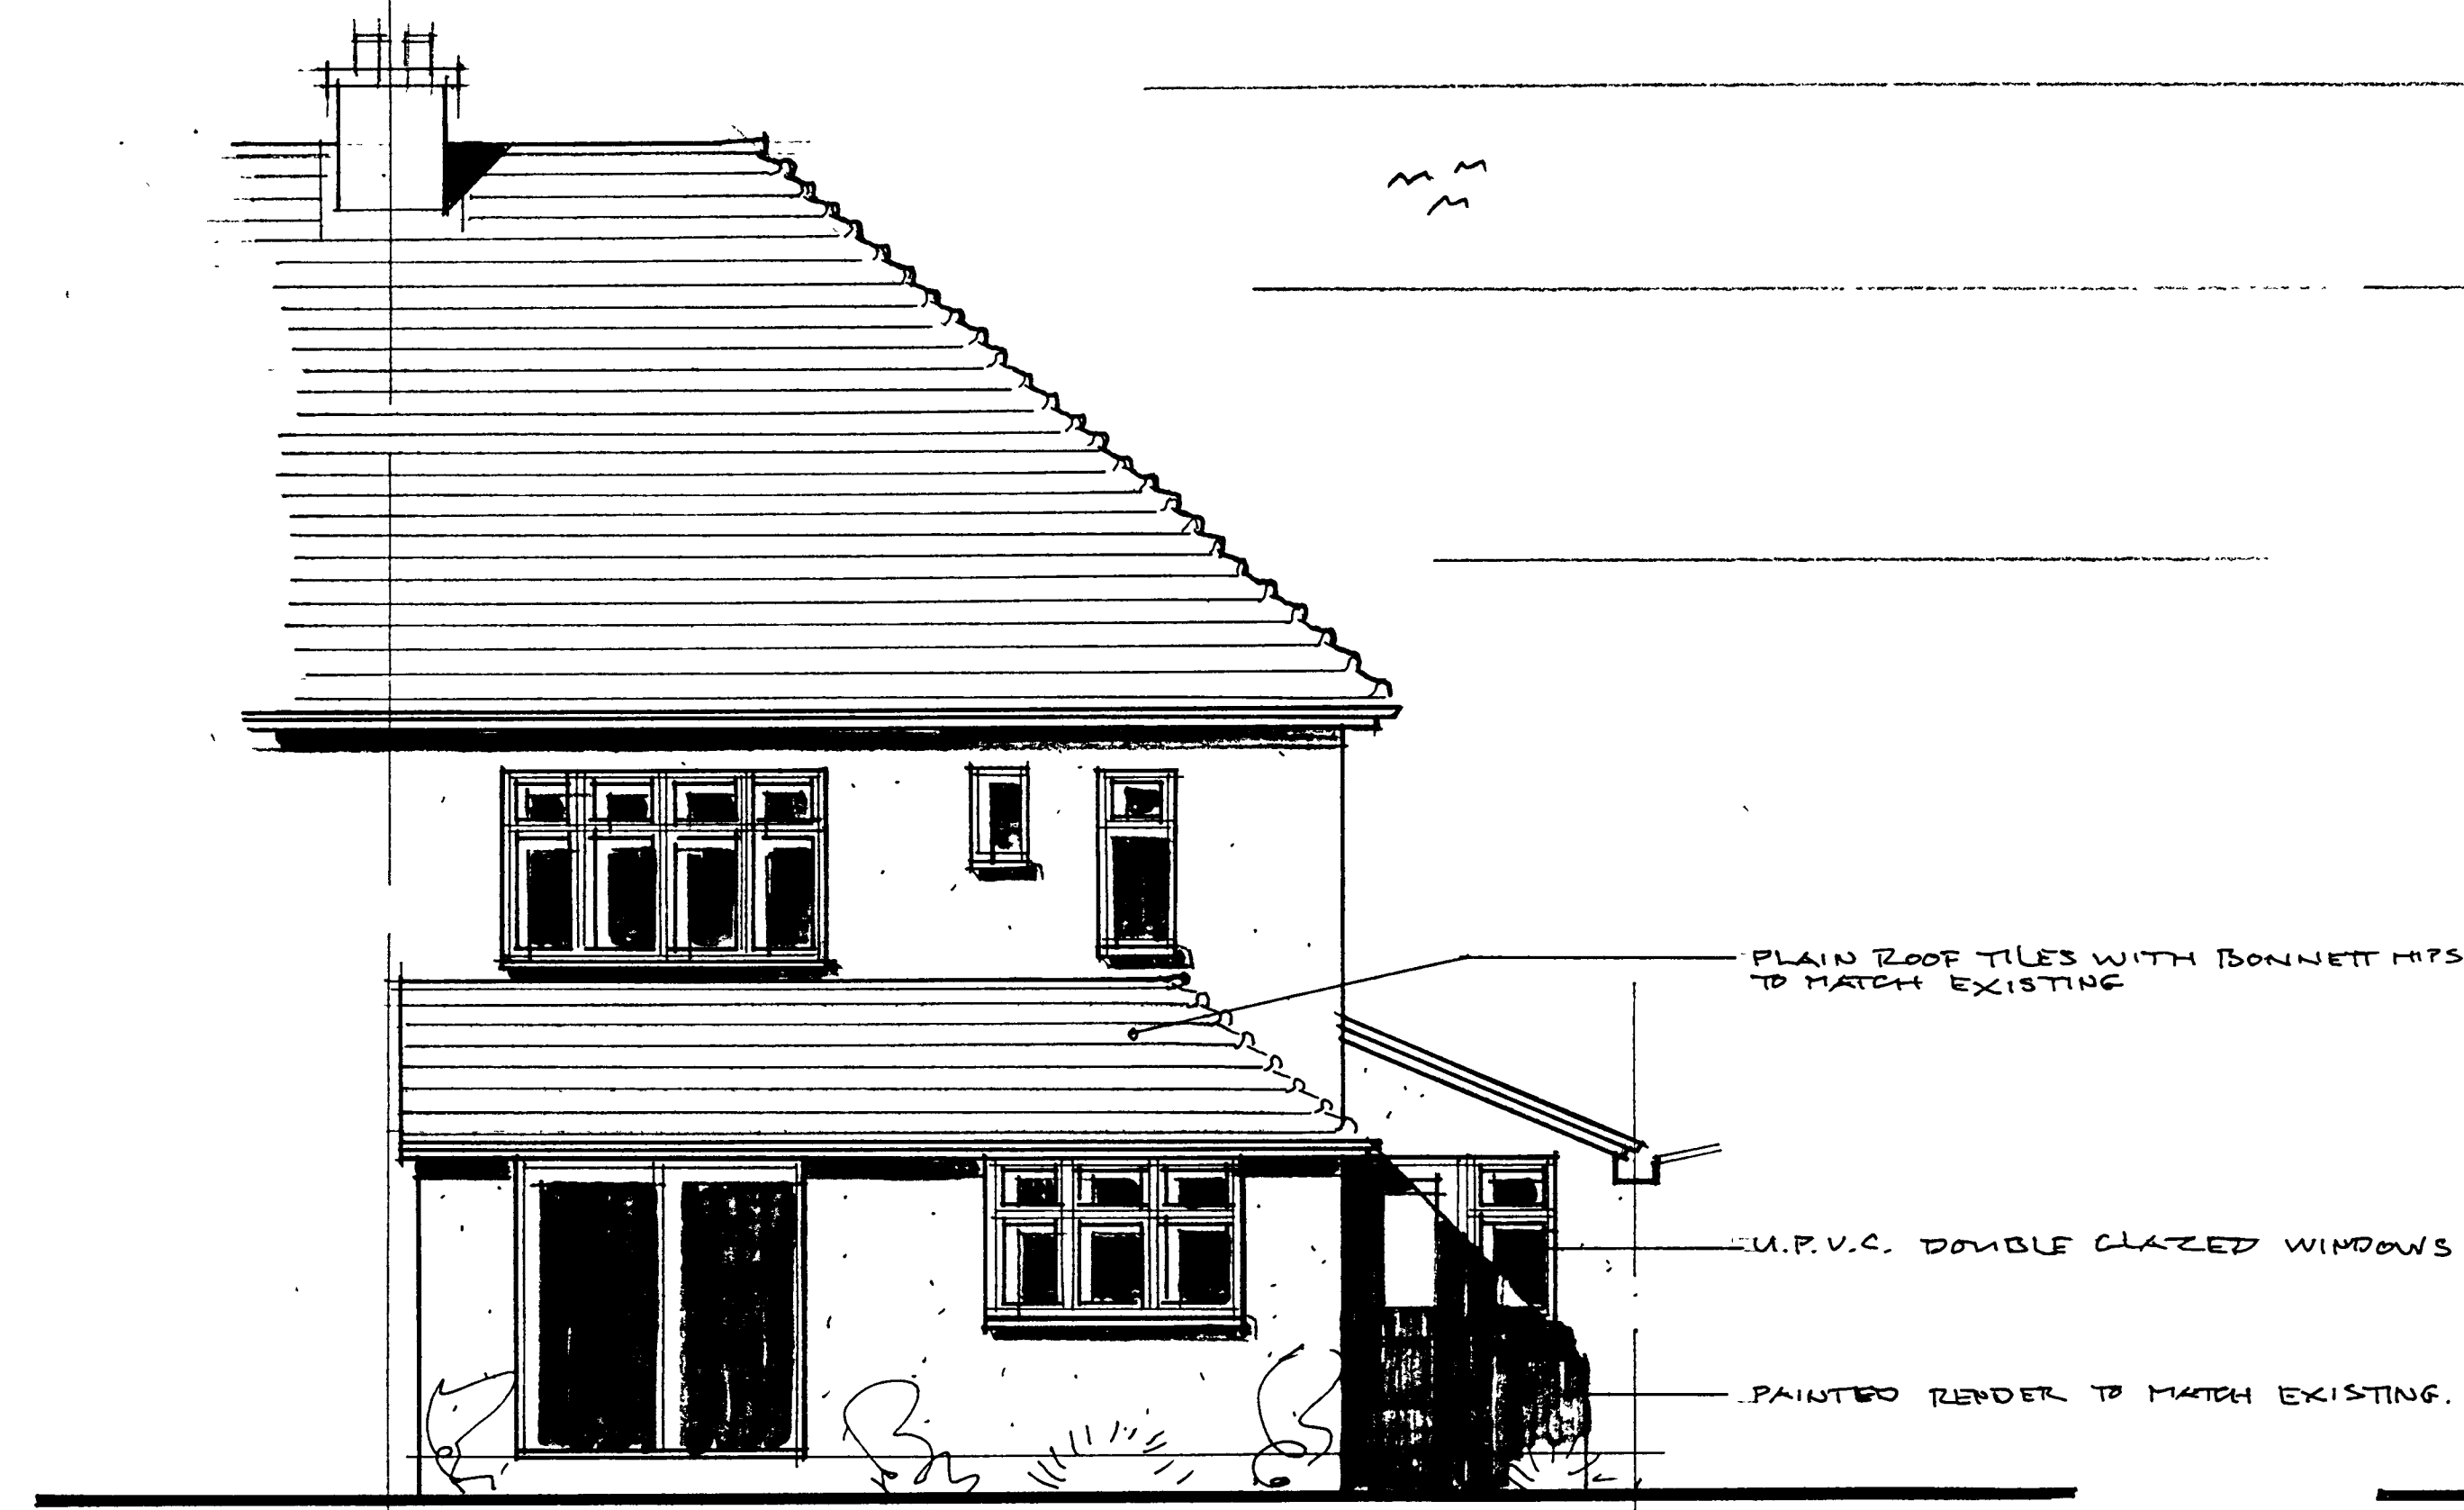


FRONT ELEVATION 1:50


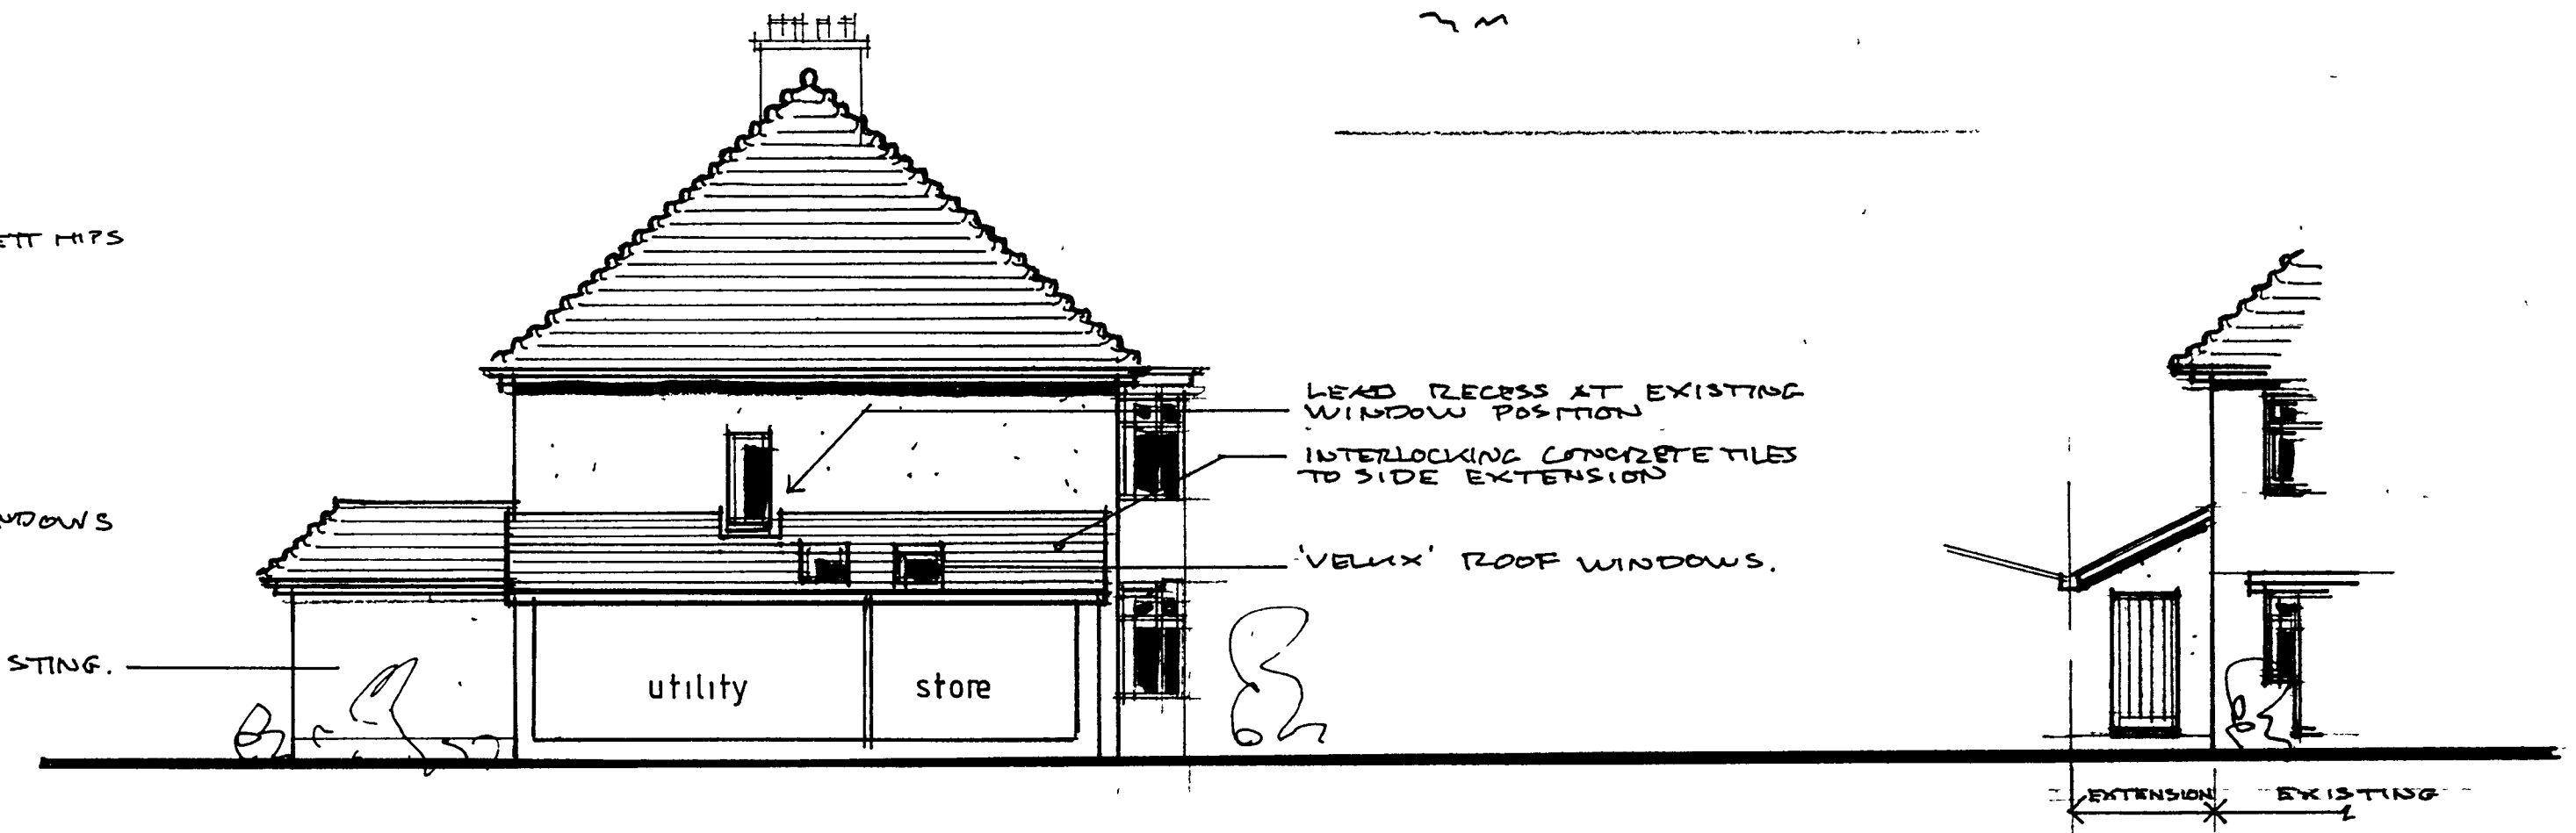


SIDE ELEVATION 1:100


FRONT ELEVATION

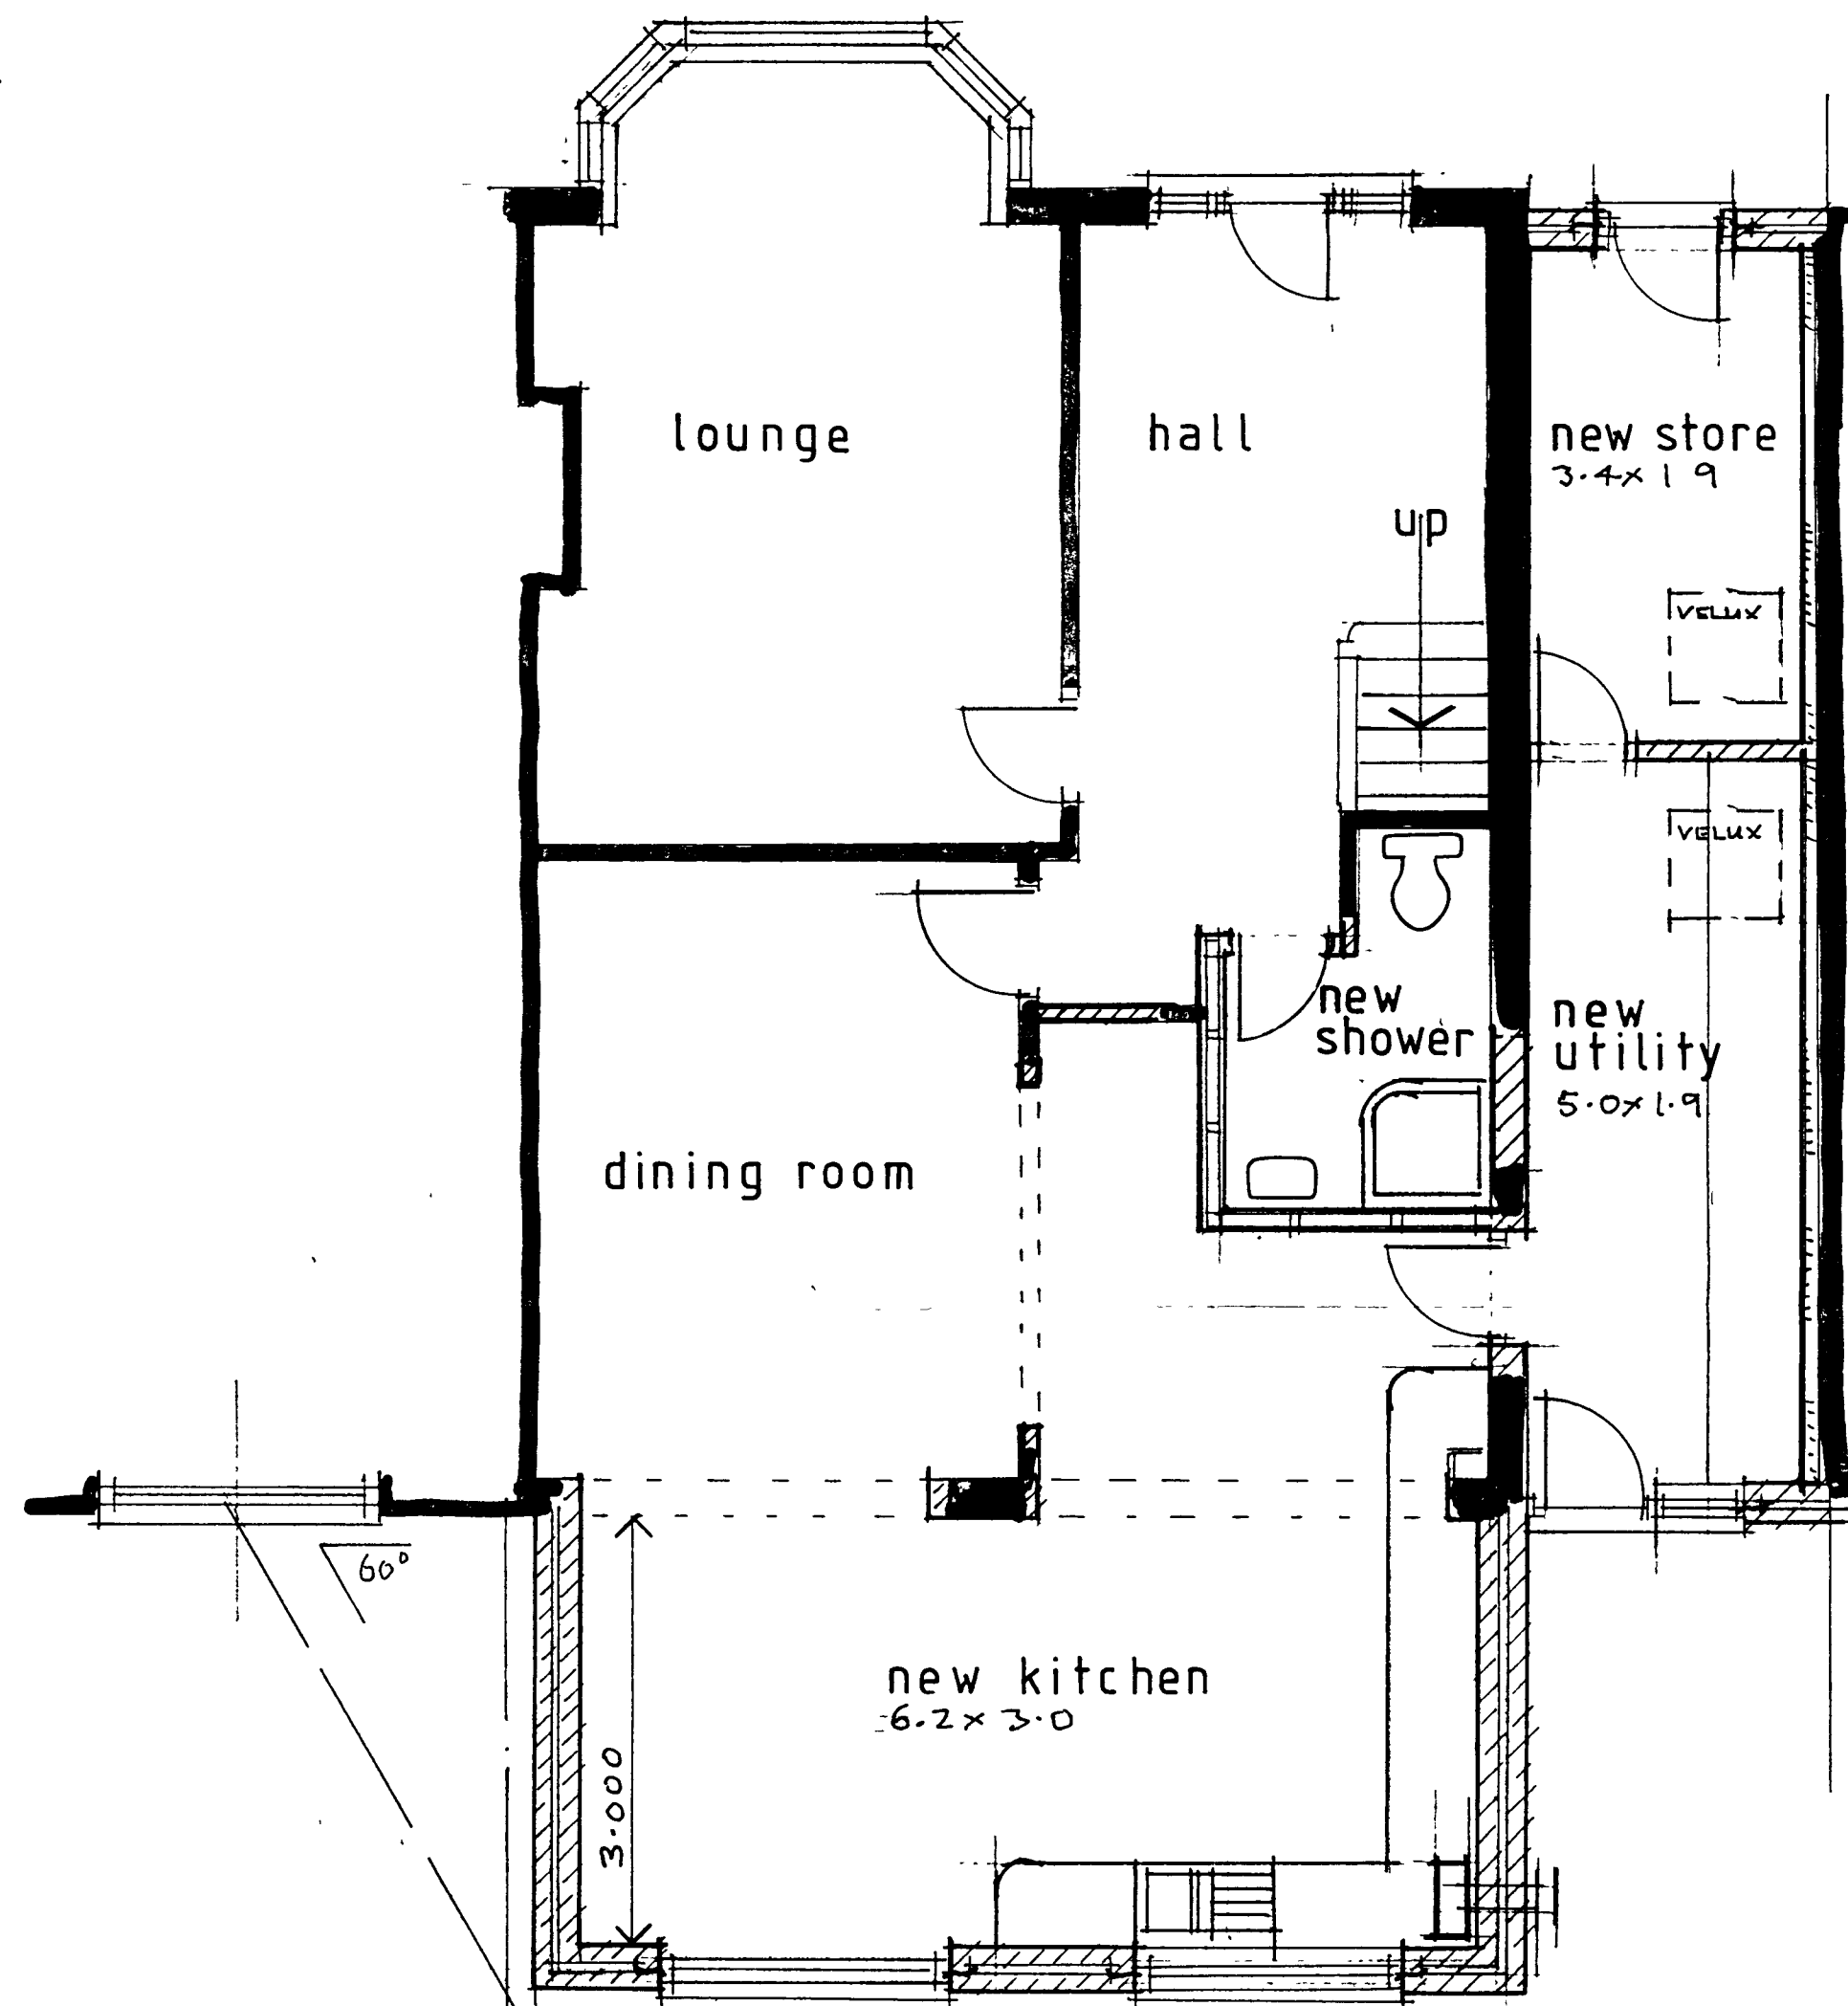


GROUND FLOOR PLAN 1:50

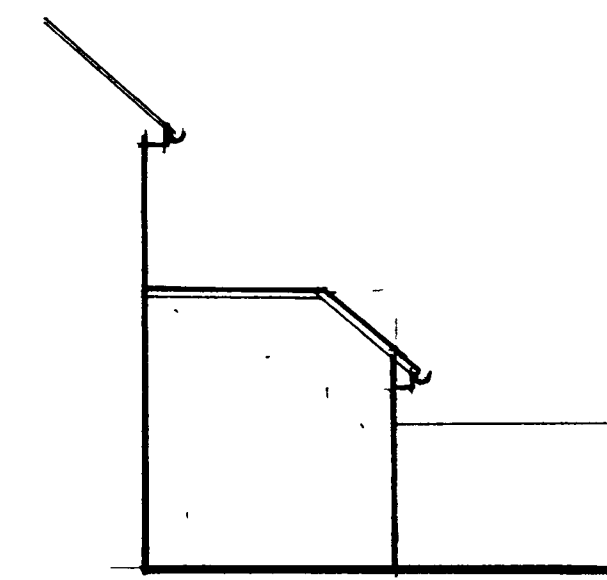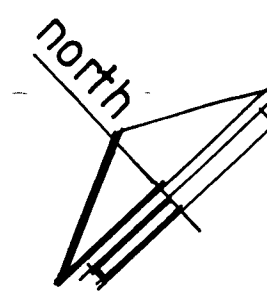

SIDE ELEVATION

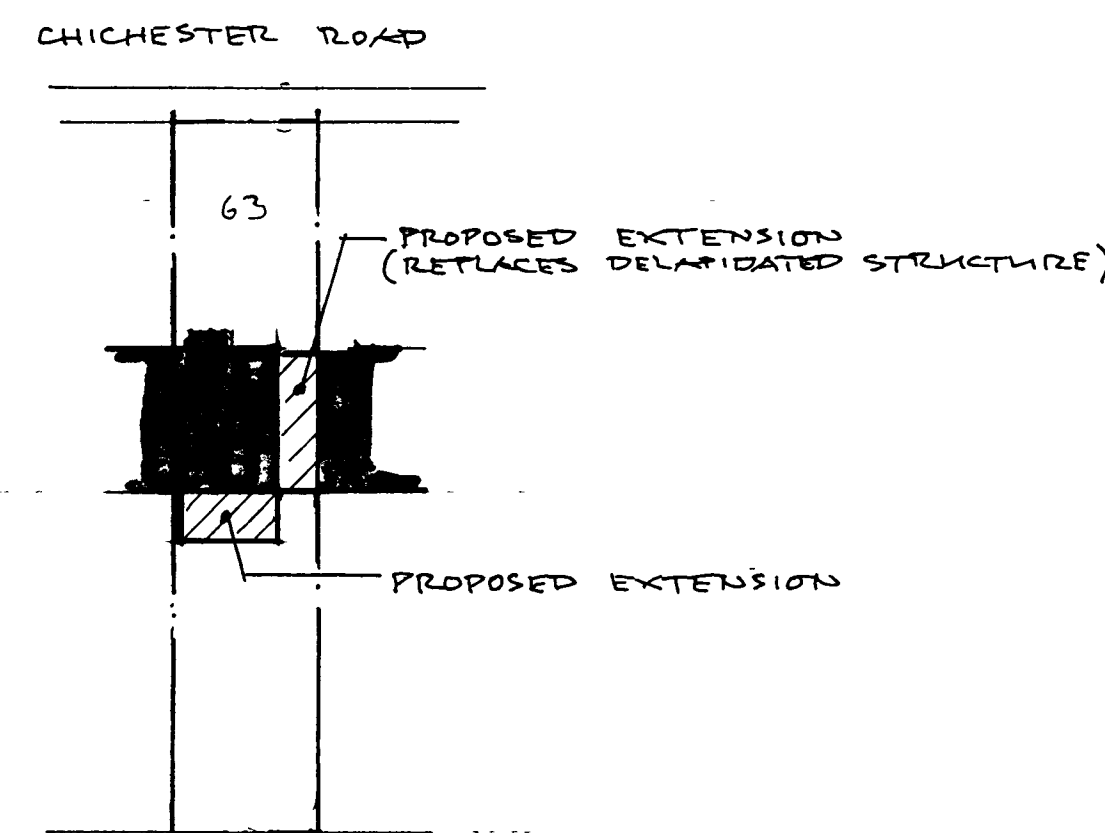

SITE PLAN 1:500

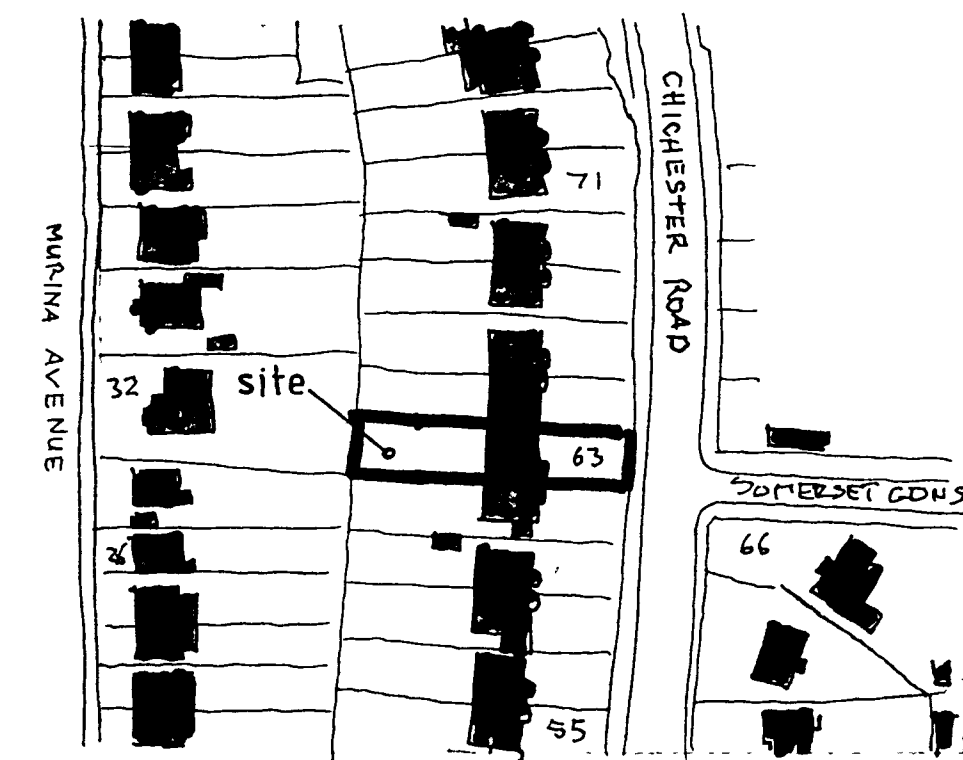

LOCATION PLAN 1:1250

No.	Revisions:	Date:
-----	------------	-------

O'NEILL
ARCHITECTURAL SERVICES
 16 Grosvenor Road, Dornington,
 Chichester, West Sussex. PO198RX.
 Telephone: [01243] 531333

Client:
Mrs. L. SELLS

Project:
**PROPOSED EXTENSIONS,
 63 CHICHESTER ROAD,
 BOGNOR REGIS**

Drawing:
DESIGN PROPOSALS

Drawn by: P. O'NEILL	Date: JULY, 07
Scale/s: 1:50, 1:100, 1:500, 1:1250	
Drg.no. 0733/ 04	Rev.