




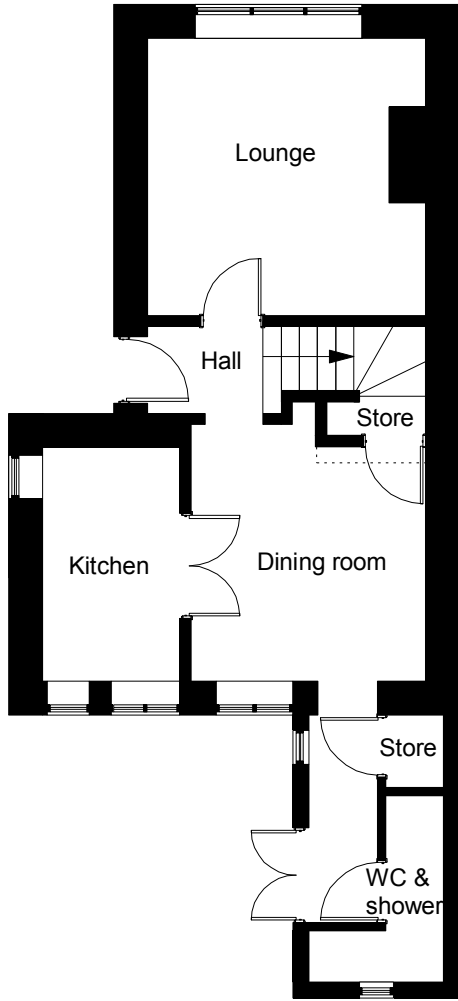


Ground Floor Plan Existing
Scale 1:100

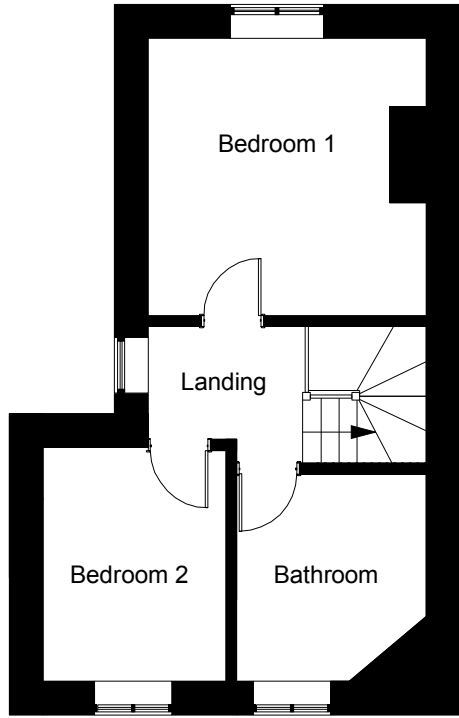

First Floor Plan Existing
Scale 1:100

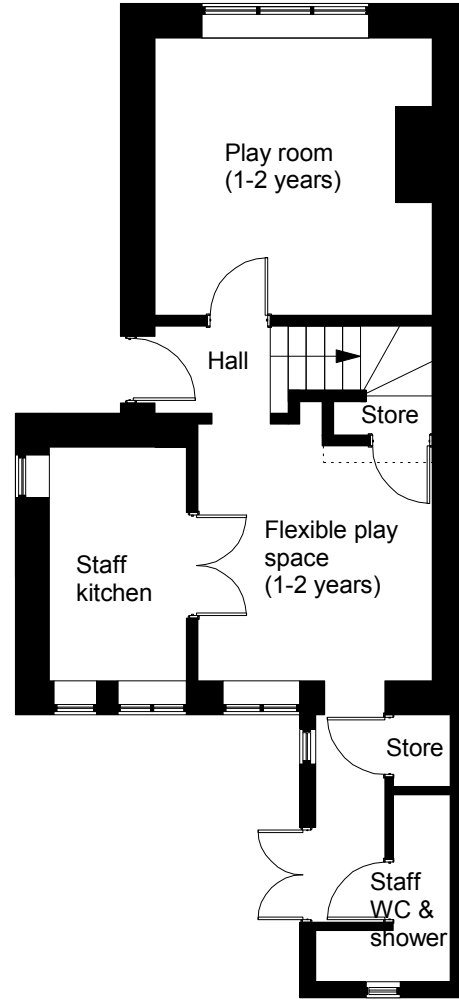

Ground Floor Plan Proposed
Scale 1:100

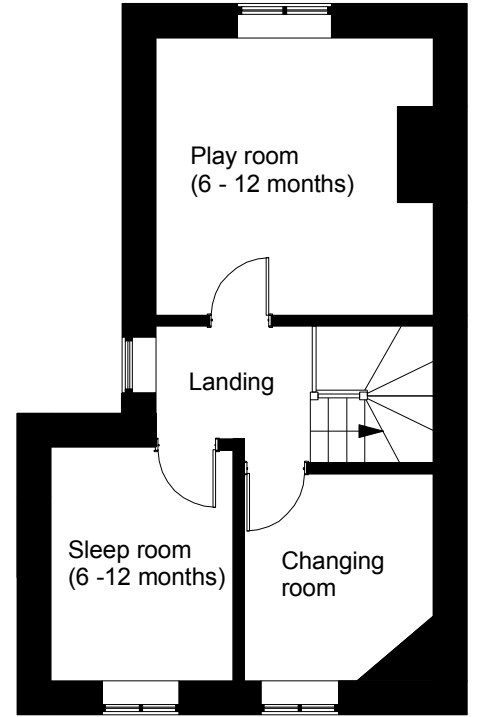

First Floor Plan Proposed
Scale 1:100

All dims and details to be checked on site prior to any commencement of work. This plan is not a full specification or schedule of work and has been produced solely for the purpose of obtaining the necessary local authority consents/approvals For Party Wall etc. Act 1996 see Government booklet or website.

Status:

Preliminary ☐ Tender ☐
Planning ☒ Construction ☐
Building Regulations ☐ As Built ☐

Client:

Mrs T Betes
Old School Nursery
Old School
Bersted Street
Bognor Regis
West Sussex
PO22 9QE

Revision: A

Scale: 1:100@A4
Date: July 18
Dwg No: TB001

Project: Change of use

Content:
Existing and proposed
room use plan