




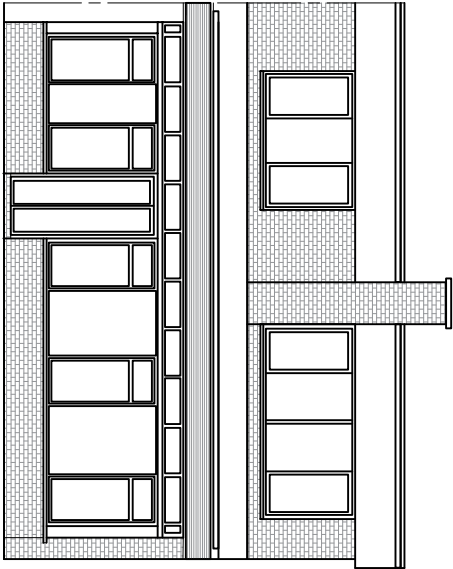

EXISTING SOUTH ELEVATION

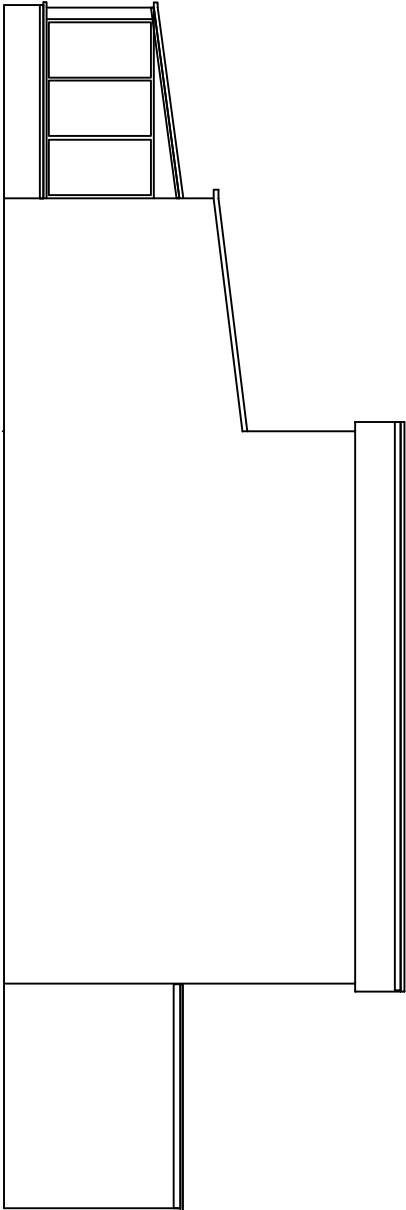

EXISTING EAST ELEVATION

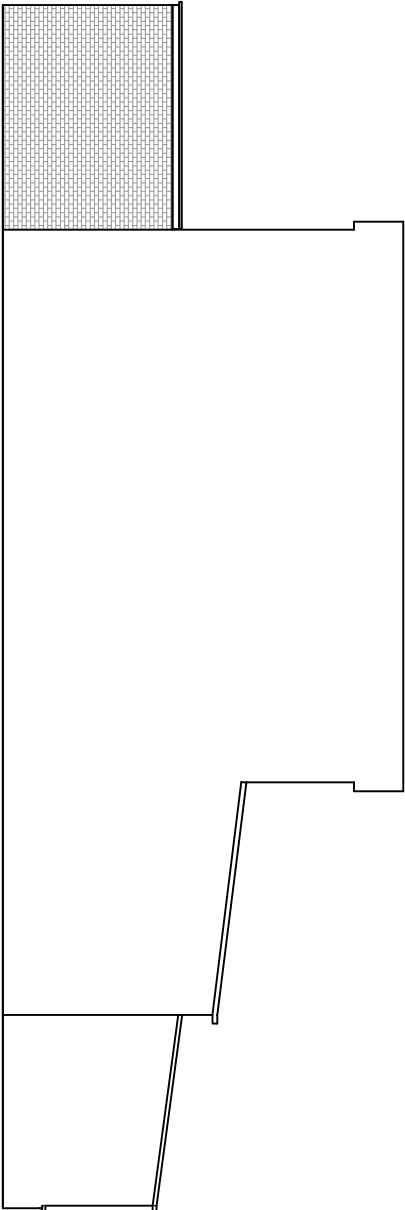

EXISTING WEST ELEVATION

www.yourhomeplans.co.uk

Tel: 01243 908064

Your Home Plans




This drawing is to support building regulation submission only. This drawing is not used for setting out and all sizes and dimensions to be checked on site prior to commencement of works and confirmed with Your Home Plans Ltd. This drawing is to be read in conjunction with all other relevant drawings and details. Materials and workmanship must be of a standard conforming with the appropriate recognised authority. All relevant Party Wall and Build Over Agreements must be in place prior to commencement of works..

CLIENT Ms Chambers
SITE 3 Glencathara Road
Bognor Regis
West Sussex
PO21 2SF


DESCRIPTION OF WORKS Replace Roof on Rear Extension & Replace Conservatory

DRAWING TITLE
Existing Elevations


PROJECT NUMBER	3 GLEN-21	DRAWING NO
DATE	17th September 2021	A101
DRAWN BY	June Grinstead	
CHECKED BY		SCALE 1:100 / A3

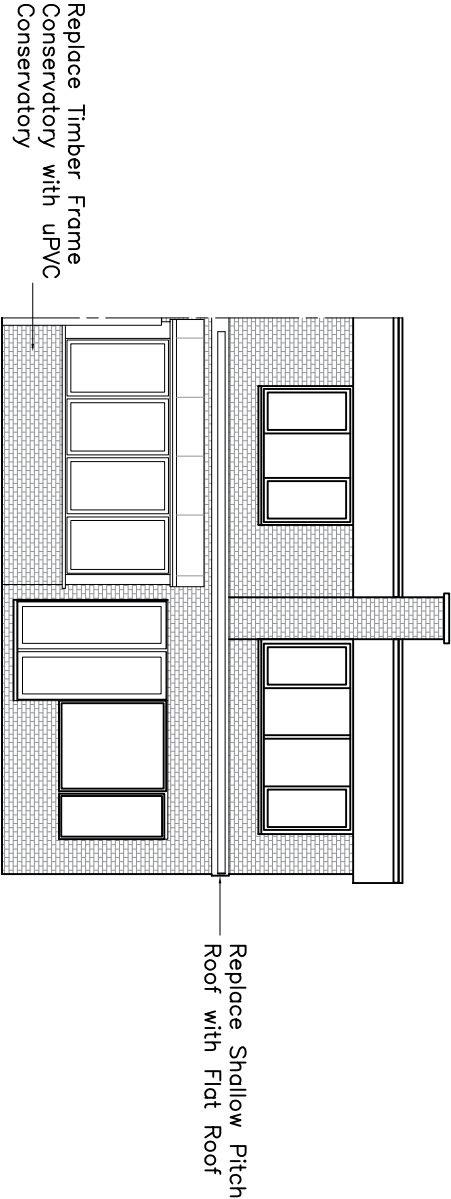

PROPOSED SOUTH ELEVATION

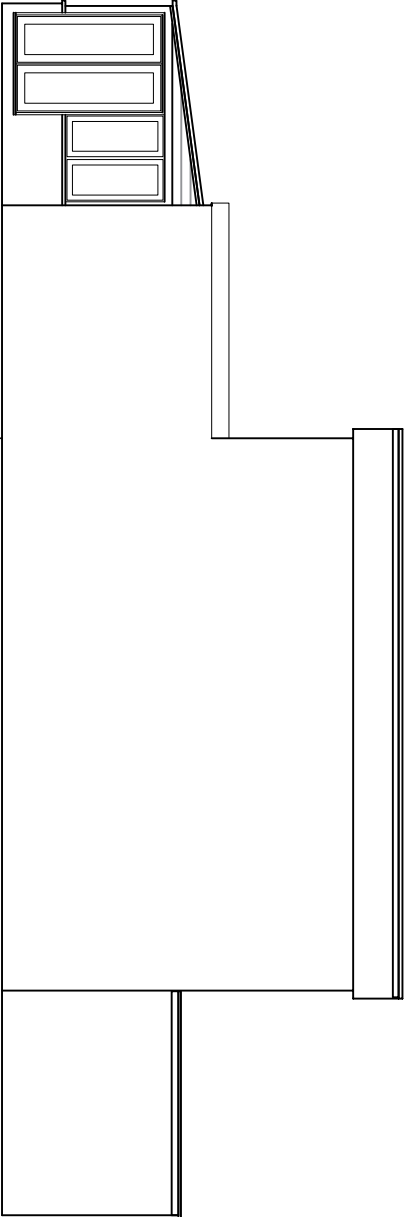

PROPOSED EAST ELEVATION

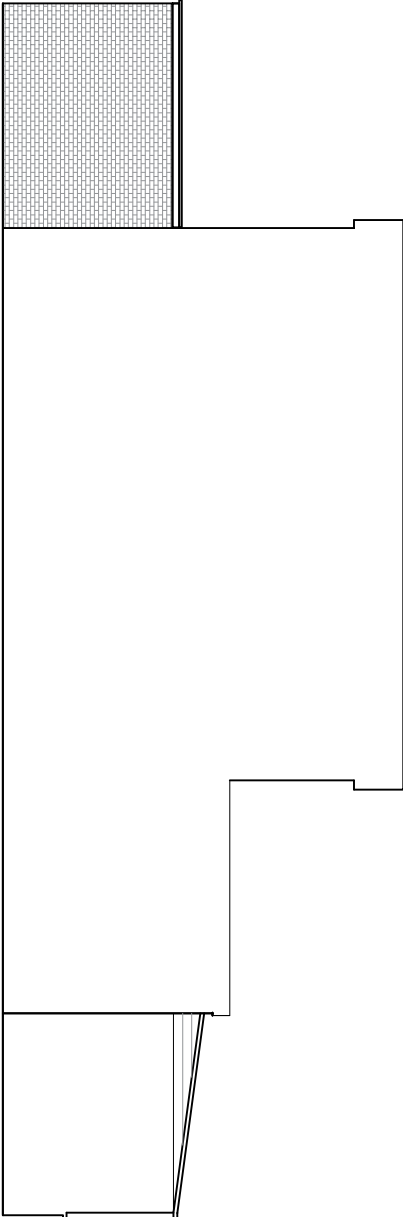

PROPOSED WEST ELEVATION

www.yourhomeplans.co.uk

Tel: 01243 908064


Your Home Plans




This drawing is to support building regulation submission only. This drawing is not used for setting out and all sizes and dimensions to be checked on site prior to commencement of works and confirmed with Your Home Plans Ltd. This drawing is to be read in conjunction with all other relevant drawings and details. Materials and workmanship must be of a standard conforming with the appropriate recognised authority. All relevant Party Wall and Build Over Agreements must be in place prior to commencement of works..

CLIENT	Ms Chambers
SITE	3 Glencathara Road Bognor Regis West Sussex PO21 2SF
DESCRIPTION OF WORKS	Replace Roof on Rear Extension & Replace Conservatory


DRAWING TITLE		
Proposed Elevations		
PROJECT NUMBER	3 GLEN-21	DRAWING NO
DATE	17th September 2021	A102
DRAWN BY	June Grinstead	
CHECKED BY		SCALE 1:100 / A3

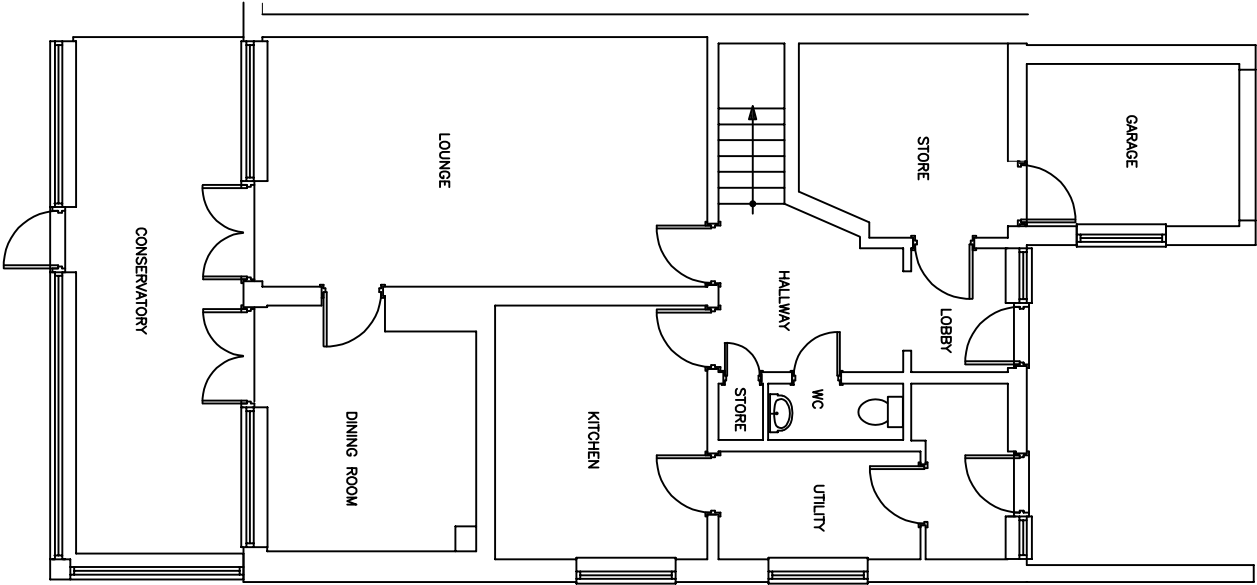


EXISTING FLOOR PLAN

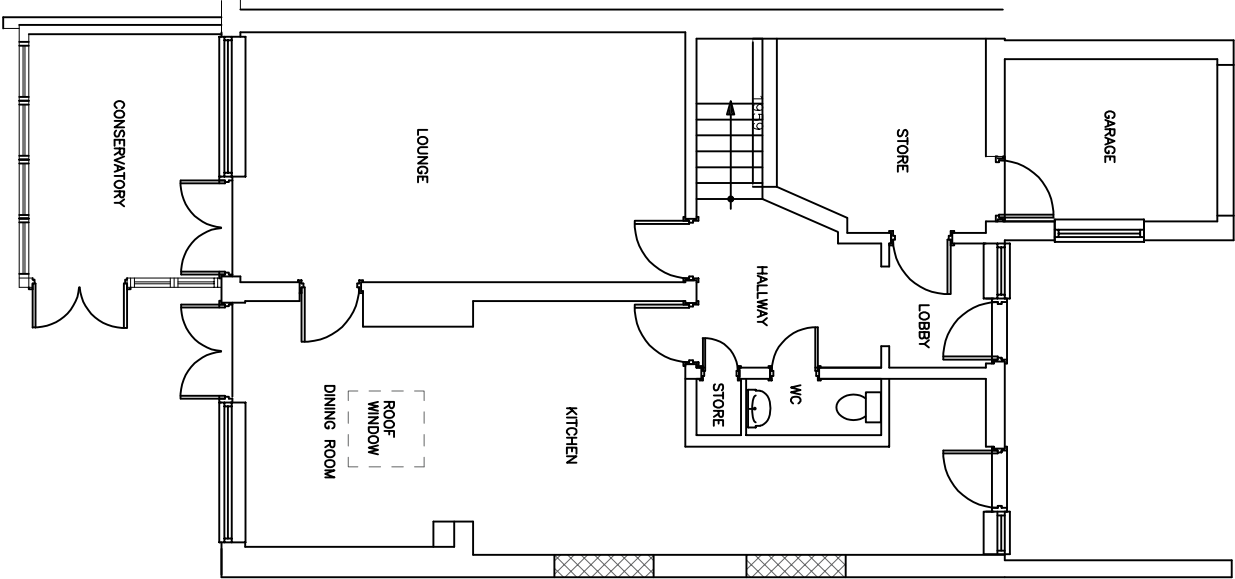

PROPOSED FLOOR PLAN

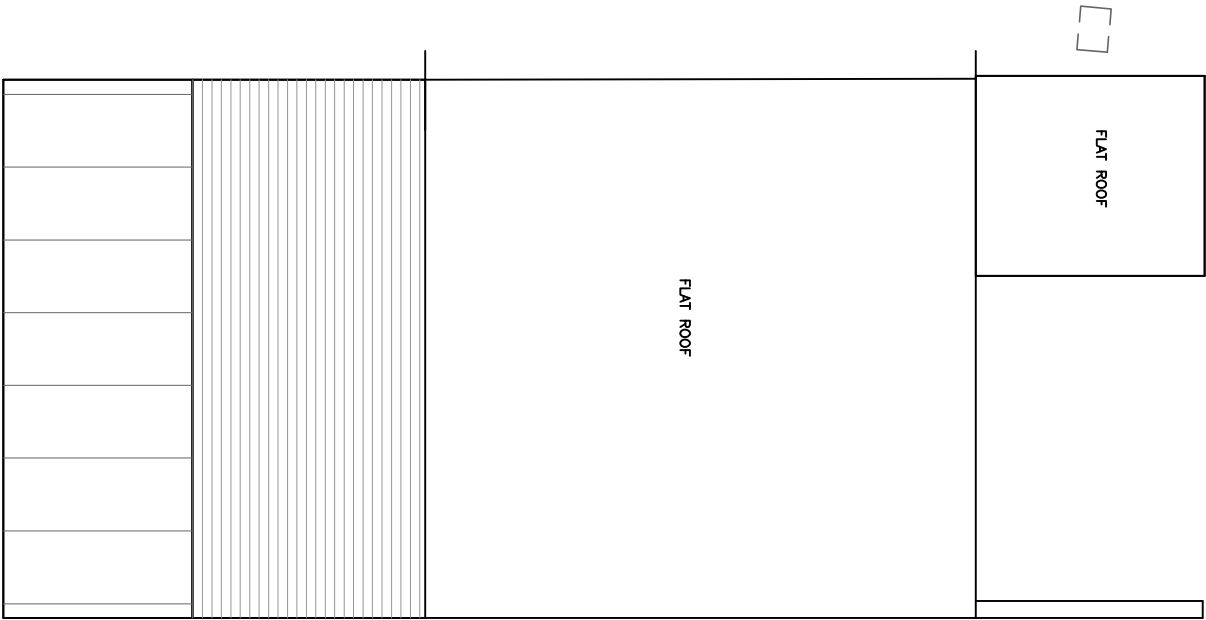

EXISTING ROOF PLAN

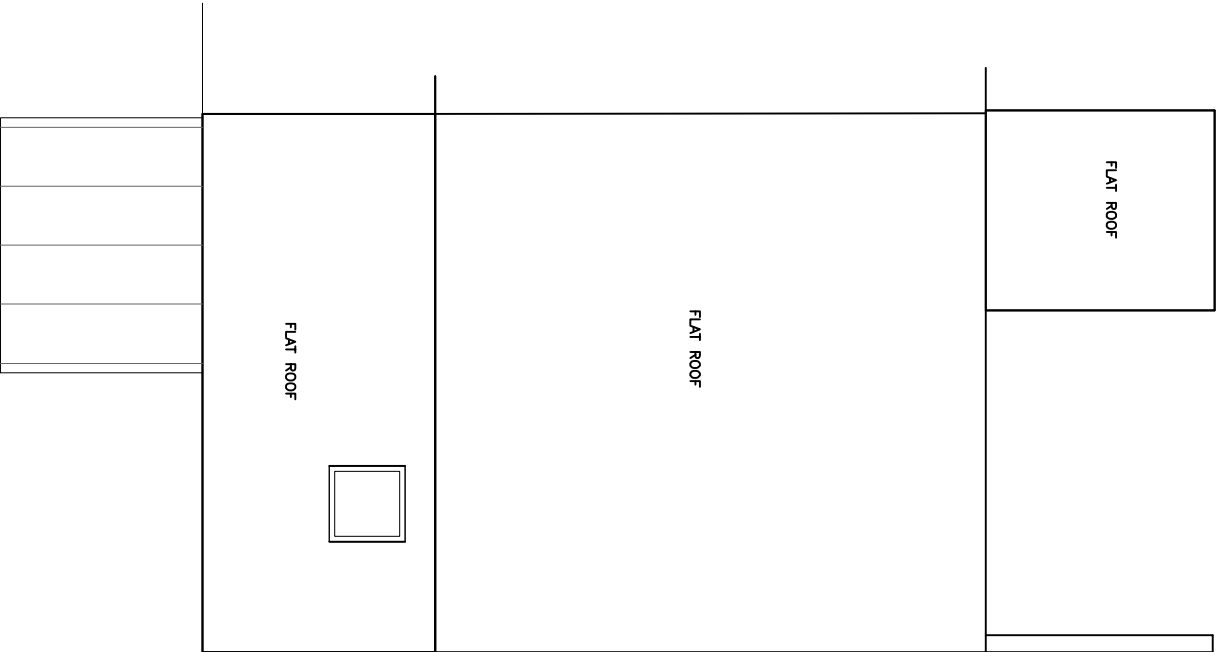

PROPOSED ROOF PLAN

www.yourhomeplans.co.uk

Tel: 01243 908064

Your Home Plans



This drawing is to support building regulation submission only. This drawing is not used for setting out and all sizes and dimensions to be checked on site prior to commencement of works and confirmed with Your Home Plans Ltd. This drawing is to be read in conjunction with all other relevant drawings and details. Materials and workmanship must be of a standard conforming with the appropriate recognised authority. All relevant Party Wall and Build Over Agreements must be in place prior to commencement of works..

CLIENT	Ms Chambers
SITE	3 Glencathara Road Bognor Regis West Sussex PO21 2SF
DESCRIPTION OF WORKS	Replace Roof on Rear Extension & Replace Conservatory

DRAWING TITLE	Floor Plans		
PROJECT NUMBER	3 GLEN-21	DRAWING NO	
DATE	17th September 2021	A103	
DRAWN BY	June Grinstead		
CHECKED BY		SCALE 1:100 / A3	