



LYON STREET, Bognor Regis, West Sussex.


North Elevation

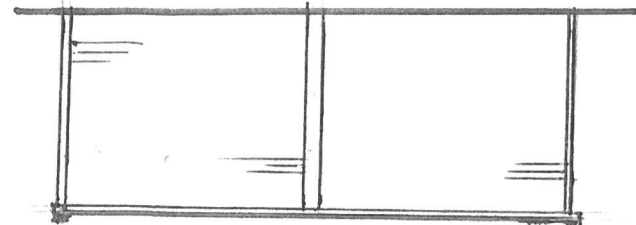


West Elevation

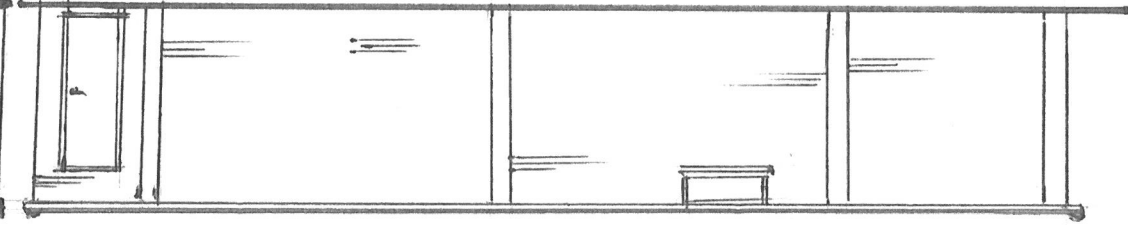

East Elevation

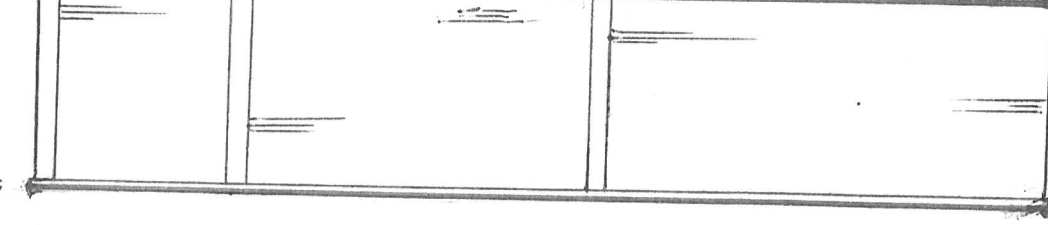

South Elevation

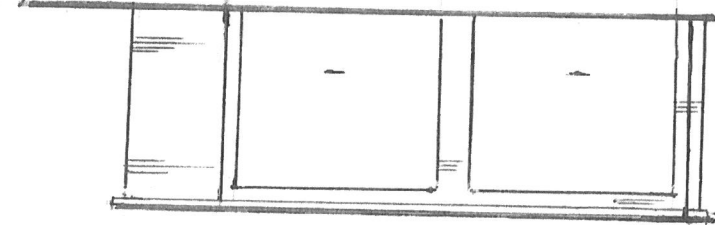

Note:
Materials to match
Surrounding Area



NOTES:
1. Do not scale this drawing. Use figured dimensions only, except for Planning purposes.
2. All dimensions must be checked on site by the contractor prior to commencement of work.
3. All construction details are indicative and are to be checked and confirmed on site and any divergences are to be agreed with the Contract Administrator.
THIS DRAWING TO BE READ IN-CONJUNCTION WITH THE BUILDING CONTROL AND CONSTRUCTION NOTES

C.R. BARROW & ASSOCIATES LTD. Structural & Architectural Technicians	
Studio 1 Manor Nursery Lagness Road Chichester West Sussex PO20 1LJ	E-Mail: chris.barrow@hotmail.co.uk Tel: 01243 771158 Mobile: 07816 591480
Elevations	
Scale 1:100	Date Jul. 18
Drawn By	Checked
Drawing Number 1515-2	