

C.R. BARROW & ASSOCIATES LTD.


Structural and Architectural Technicians

Studio 1
Manor Nursery
Lagness Road
Chichester
PO20 1LJ

Tel:Ans: 01243 771158
Tel/Mob: 07816 591480
E-mail: chris.barrow@hotmail.co.uk

Job LYON STREET,
BOGNOR REGIS,
W/SX

Ref No. 1515
Sheet No. 3.
Scale 1:100
Date AUG. 18

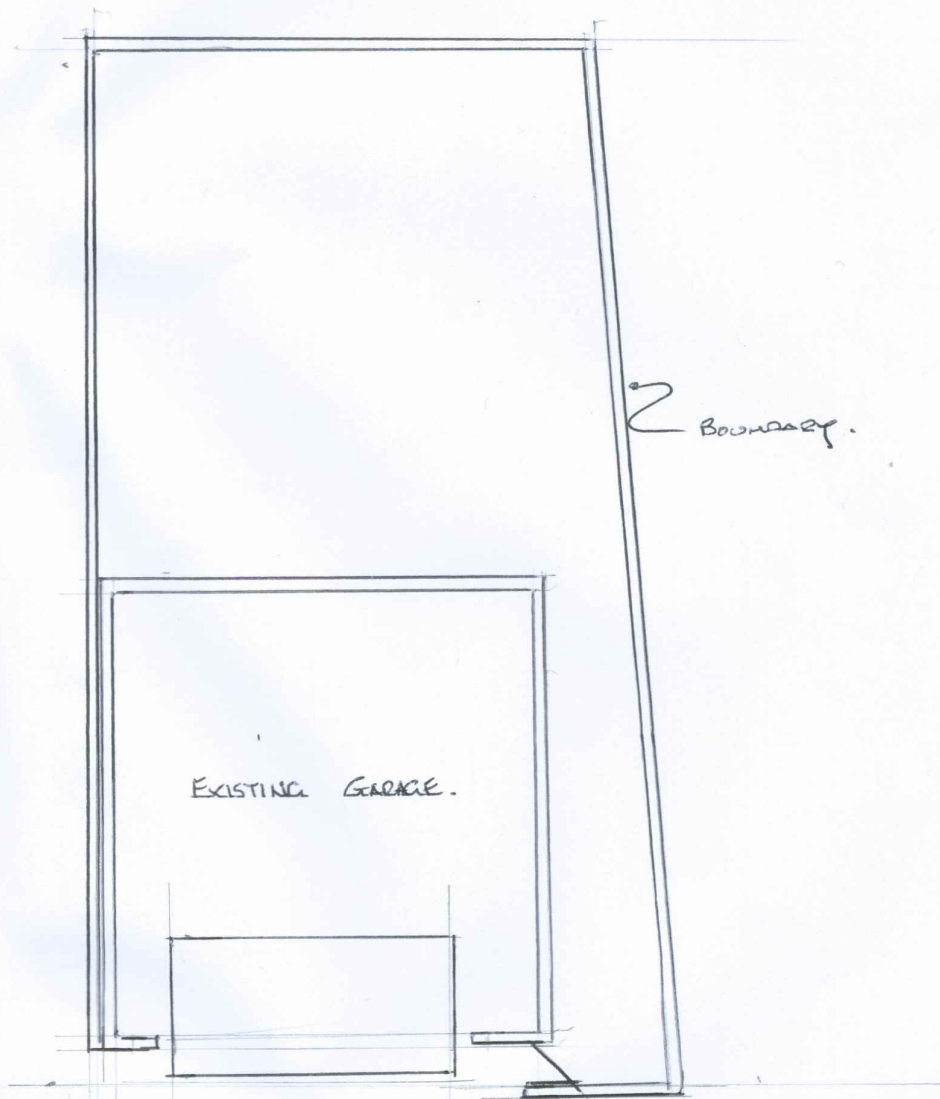

EXISTING FLOOR PLAN.