

# C.R. BARROW & ASSOCIATES LTD.


Structural and Architectural Technicians

Studio 1  
Manor Nursery  
Lagness Road  
Chichester  
PO20 1LJ

Tel:Ans: 01243 771158  
Tel/Mob: 07816 591480  
E-mail: chris.barrow@hotmail.co.uk

Job LYON STREET,  
BOGNOR REGIS,  
W/SX

Ref No. 1515  
Sheet No. 3.  
Scale 1:100  
Date AUG. 18

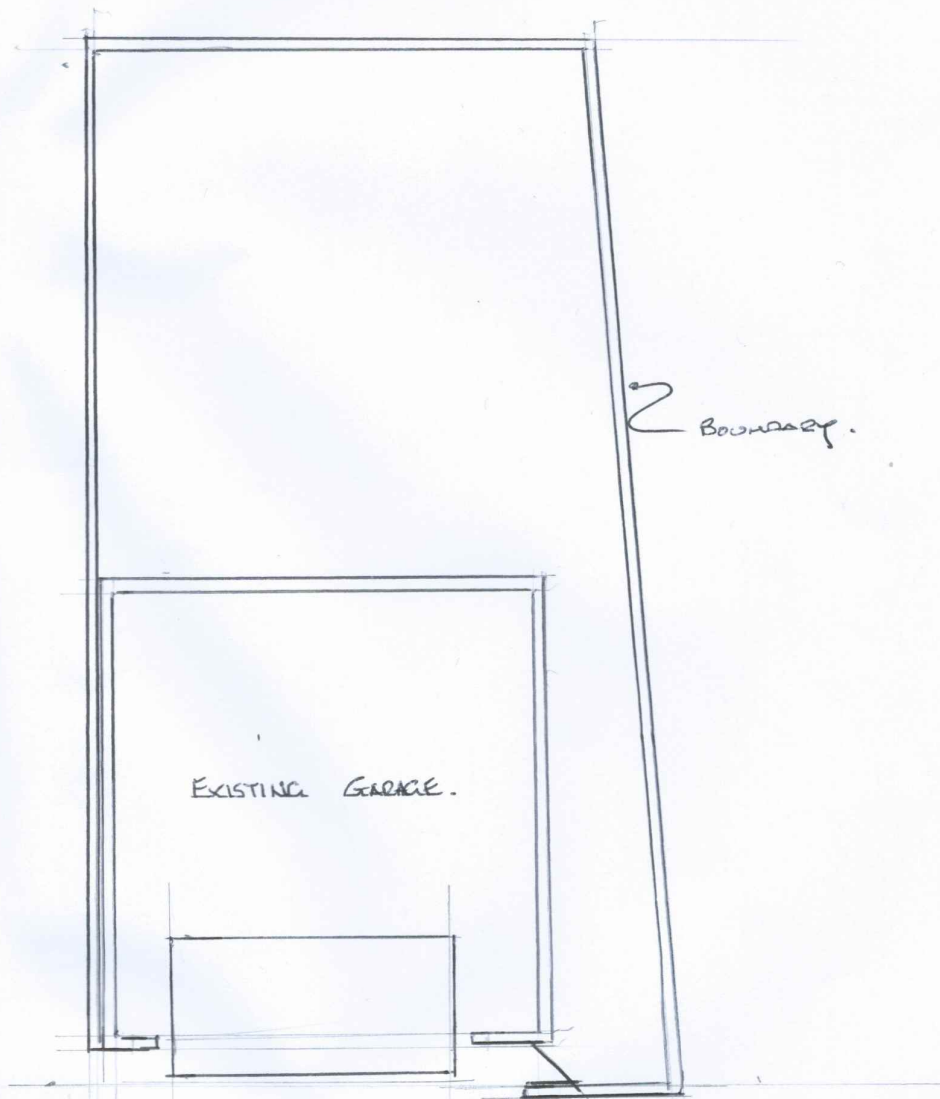

EXISTING FLOOR PLAN.