




LOCATION PLAN
SCALE 1:1250

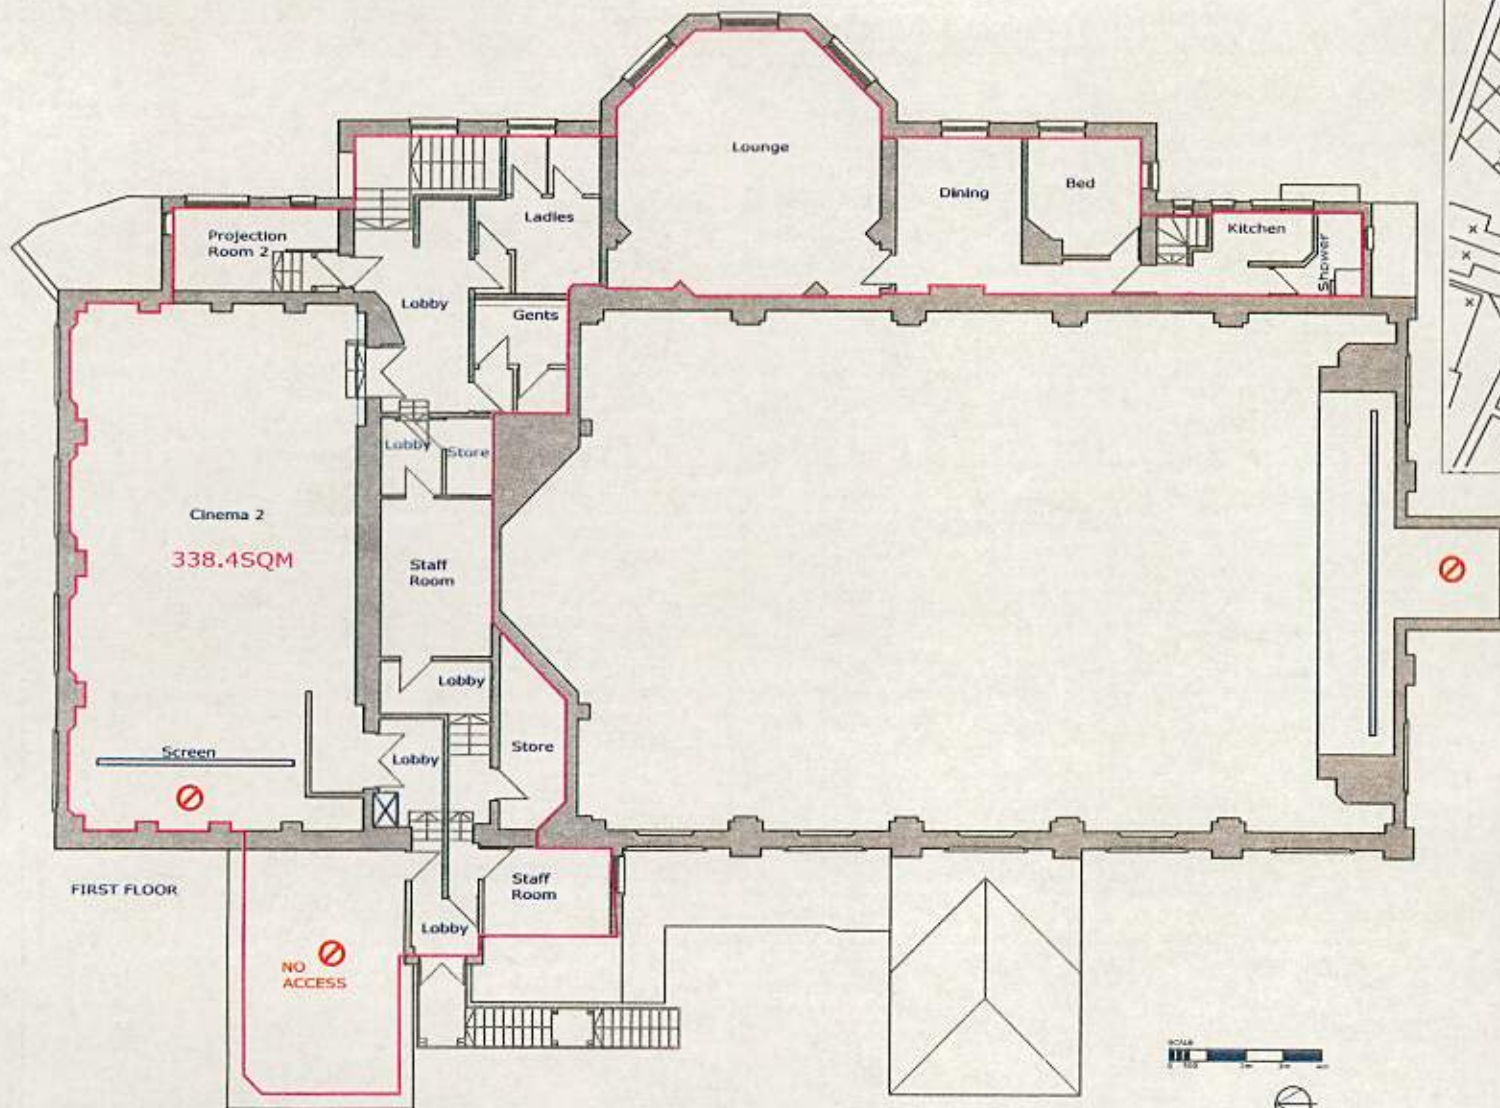

PLAN LONDON LTD © COPYRIGHT PROTECTED 2007

client STEVEN MATTHEWS	address 51 CANADA GROVE BOGNOR REGIS PO21 1DW	location FIRST FLOOR PLAN	date 08.08.07	scale 1:200	sheet A4	PLAN LONDON LTD
			dwg. no. 01 77774-07	revision		The Old Bakery 139 Half Moon Lane, London, SE24 9JY Tel: 0845 2262775 Fax: 0845 2262776