
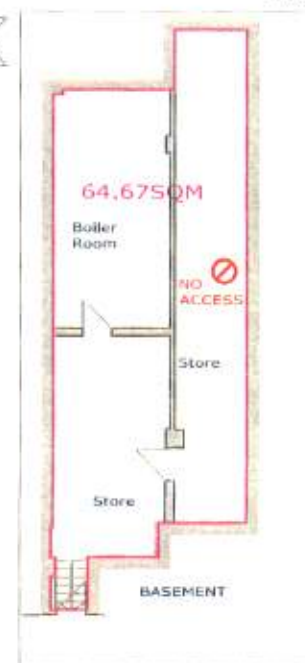


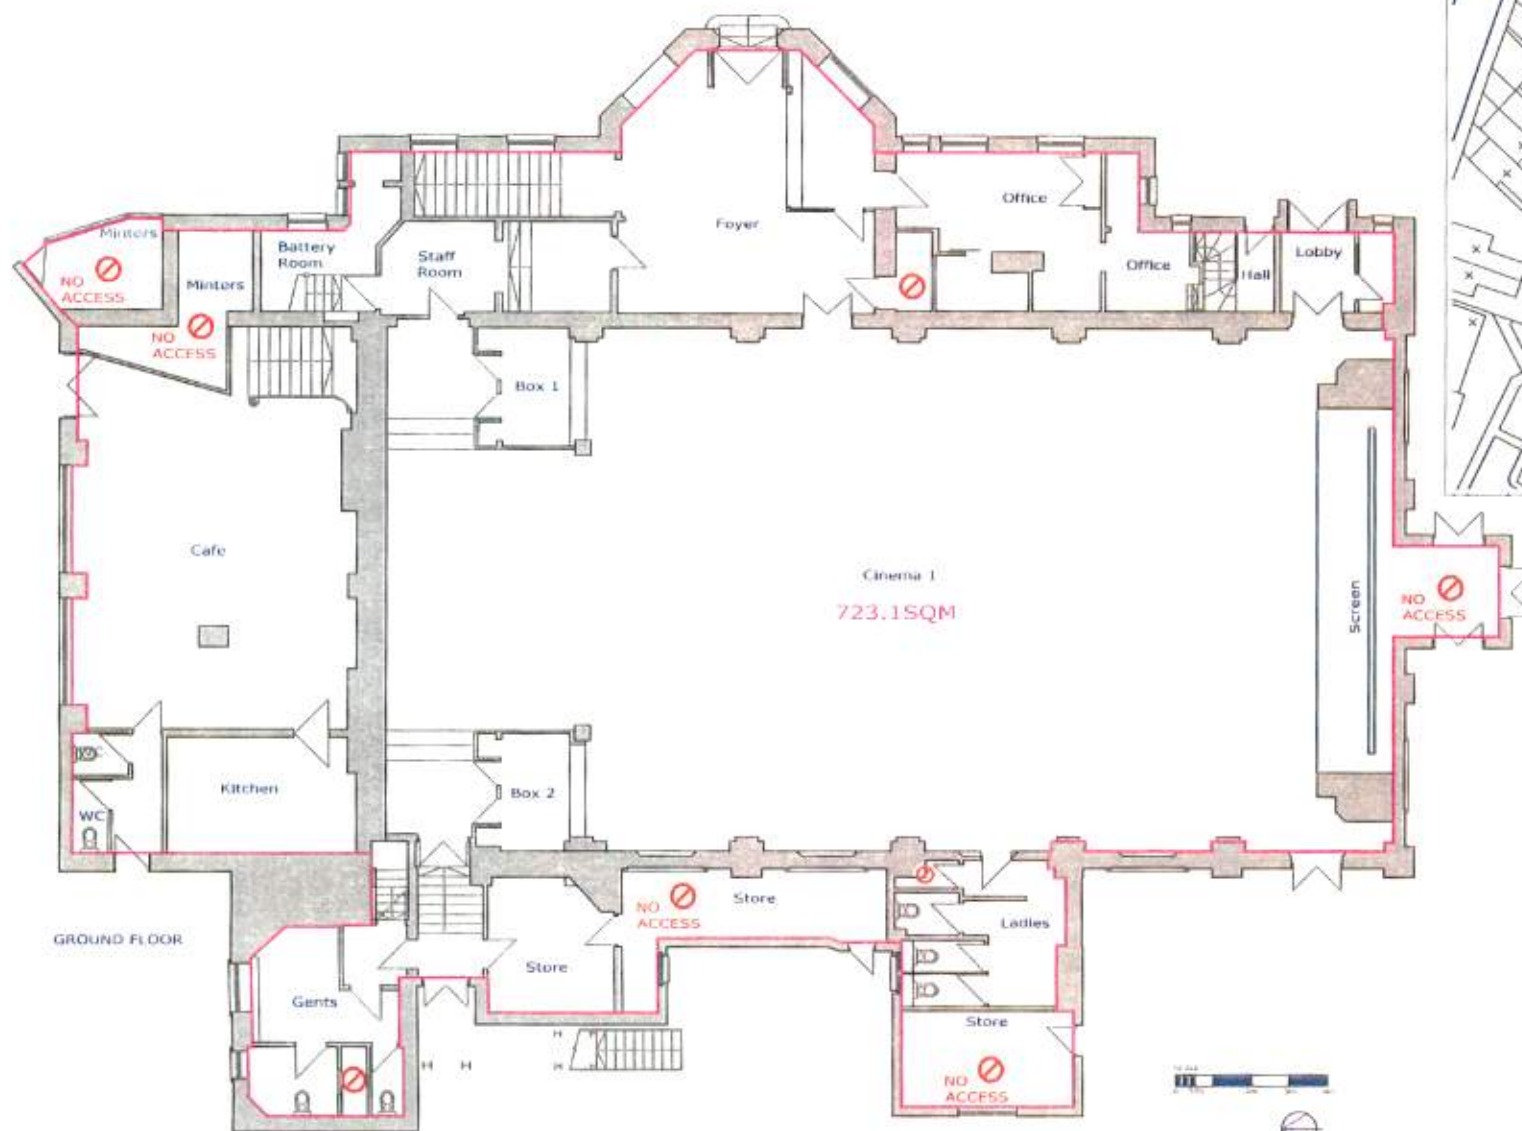

Client STEVEN MATTHEWS	Address 51 CANADA GROVE BOGNOR REGIS PO21 1DW	Location GROUND FLOOR PLAN	Date 08.08.07	Scale 1:200	Sheet A4	PLAN
			Drawn by DL 77774 .01	Checked by		The Old Bakery 129 High Road, Bognor Regis, Sussex, BN24 9JH Tel: 01243 576227 Fax: 01243 576333