

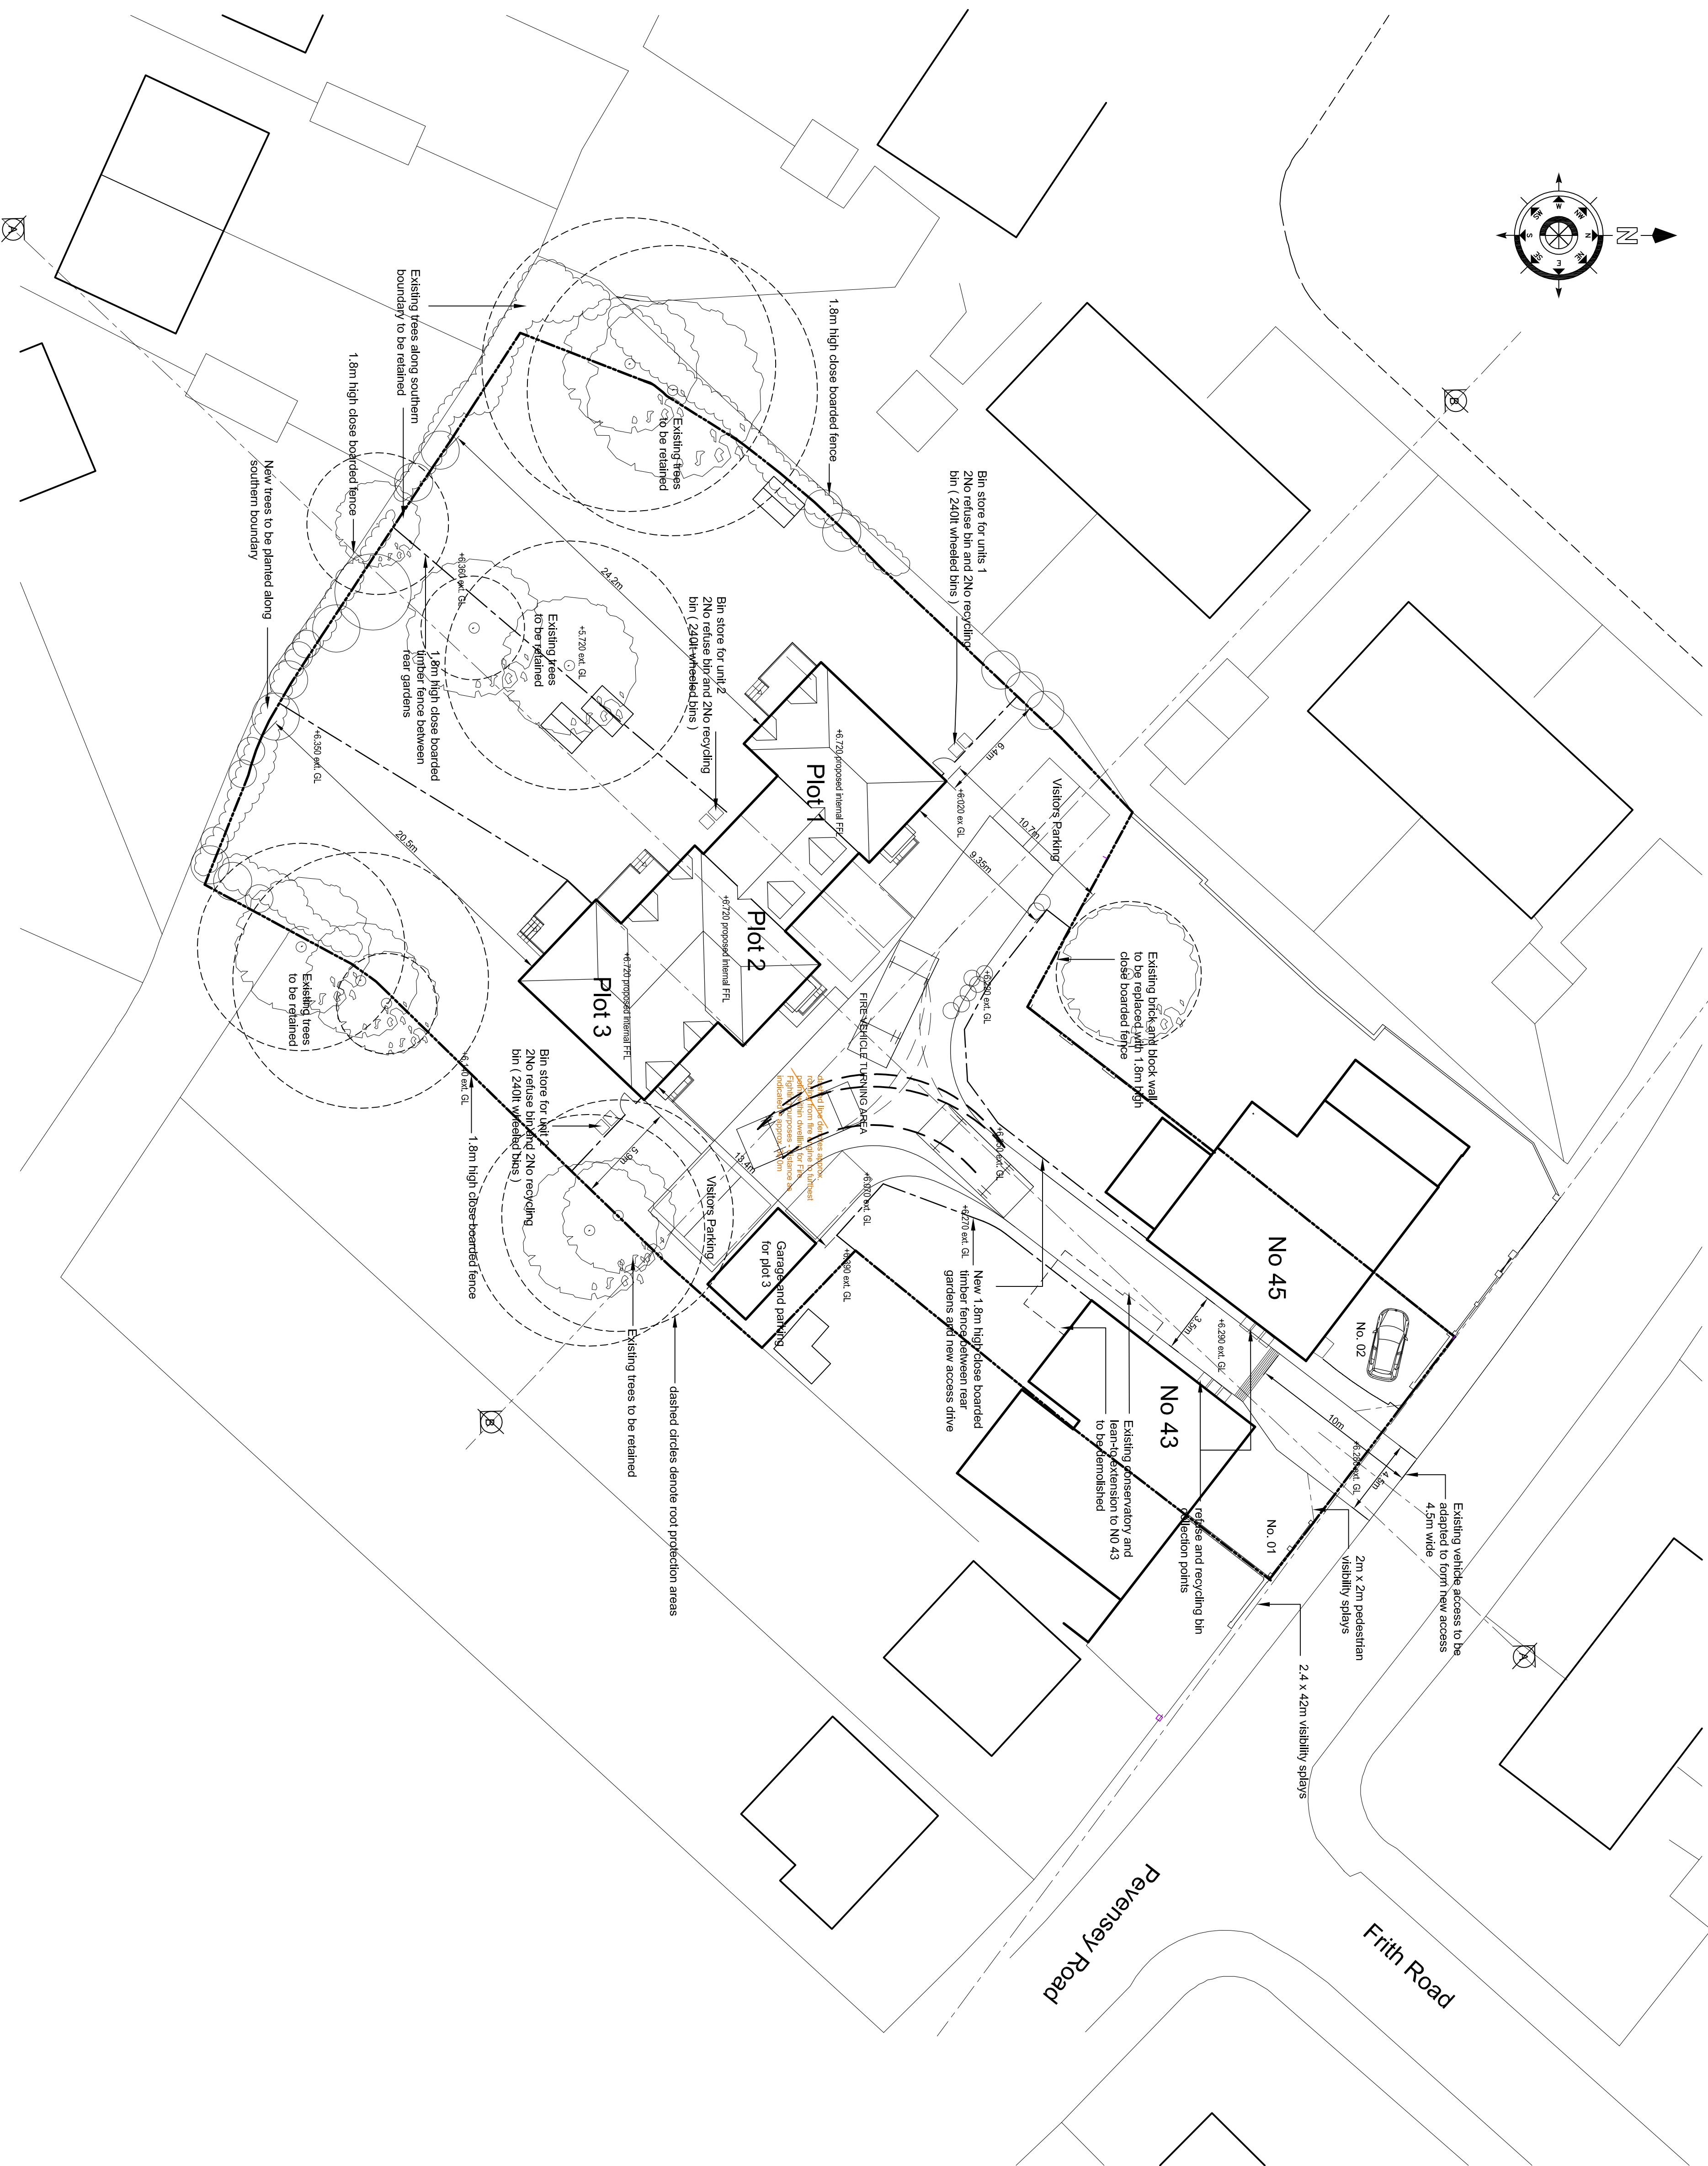


DO NOT SCALE OFF THIS DRAWING EXCEPT FOR PLANNING PURPOSES

COPYRIGHT OF THIS DRAWING IS RETAINED BY THE ARCHITECT AND IT MUST NOT BE REPRODUCED WITHOUT WRITTEN CONSENT

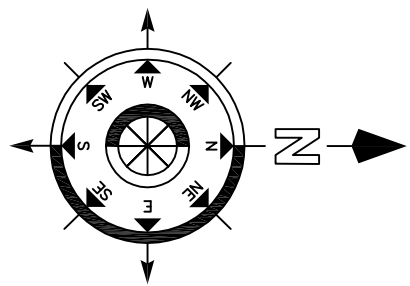

Site Plan

 

REV	DATE	BY	AMENDMENT

 **folk** architects

THE DECADE STUDIO
34 High Street
Sutton
Wokingham
Berkshire
RG40 3SD

T: 01303 882829
E: info@folkarchitects.co.uk
info@decadestudio.co.uk

Mr J. Parsons

Proposed development at
43 & 45 Pevensey Road
Bognor Regis

DRAWING TITLE	
Proposed Site Plan	
DATE	SCALE
Feb 18	1:200 @ A1
JOB NO.	DRAWING NO.
1615	2.10
	REVISION
	CHECKED BY
	GIM