

NOTES

DO NOT SCALE OFF THIS DRAWING [EXCEPT FOR PLANNING PERMISSIONS]
CHECK ALL DIMENSIONS ON SITE BEFORE ANY WORK IS COMMENCED
ALL GOODS MATERIALS AND WORKMANSHIP MUST CONFORM WITH THE REQUIREMENTS OF THE BUILDING REGULATIONS, BRITISH STANDARDS AND CODES OF PRACTICE
COPYRIGHT OF THIS DRAWING IS RETAINED BY THE ARCHITECT AND IT MUST NOT BE REPRODUCED WITHOUT WRITTEN CONSENT

External Materials

Roof


Roof clad with plain tiles with bonnet tiles to hips.
Dormers clad with stained timber feather edge boarding

Walls


Walls constructed with a red/brown multi stock brick.
At first floor level, where indicated on elevations, walls clad with stained timber feather edge boarding

Doors and windows


Doors and windows to be white UPVC or white painted timber

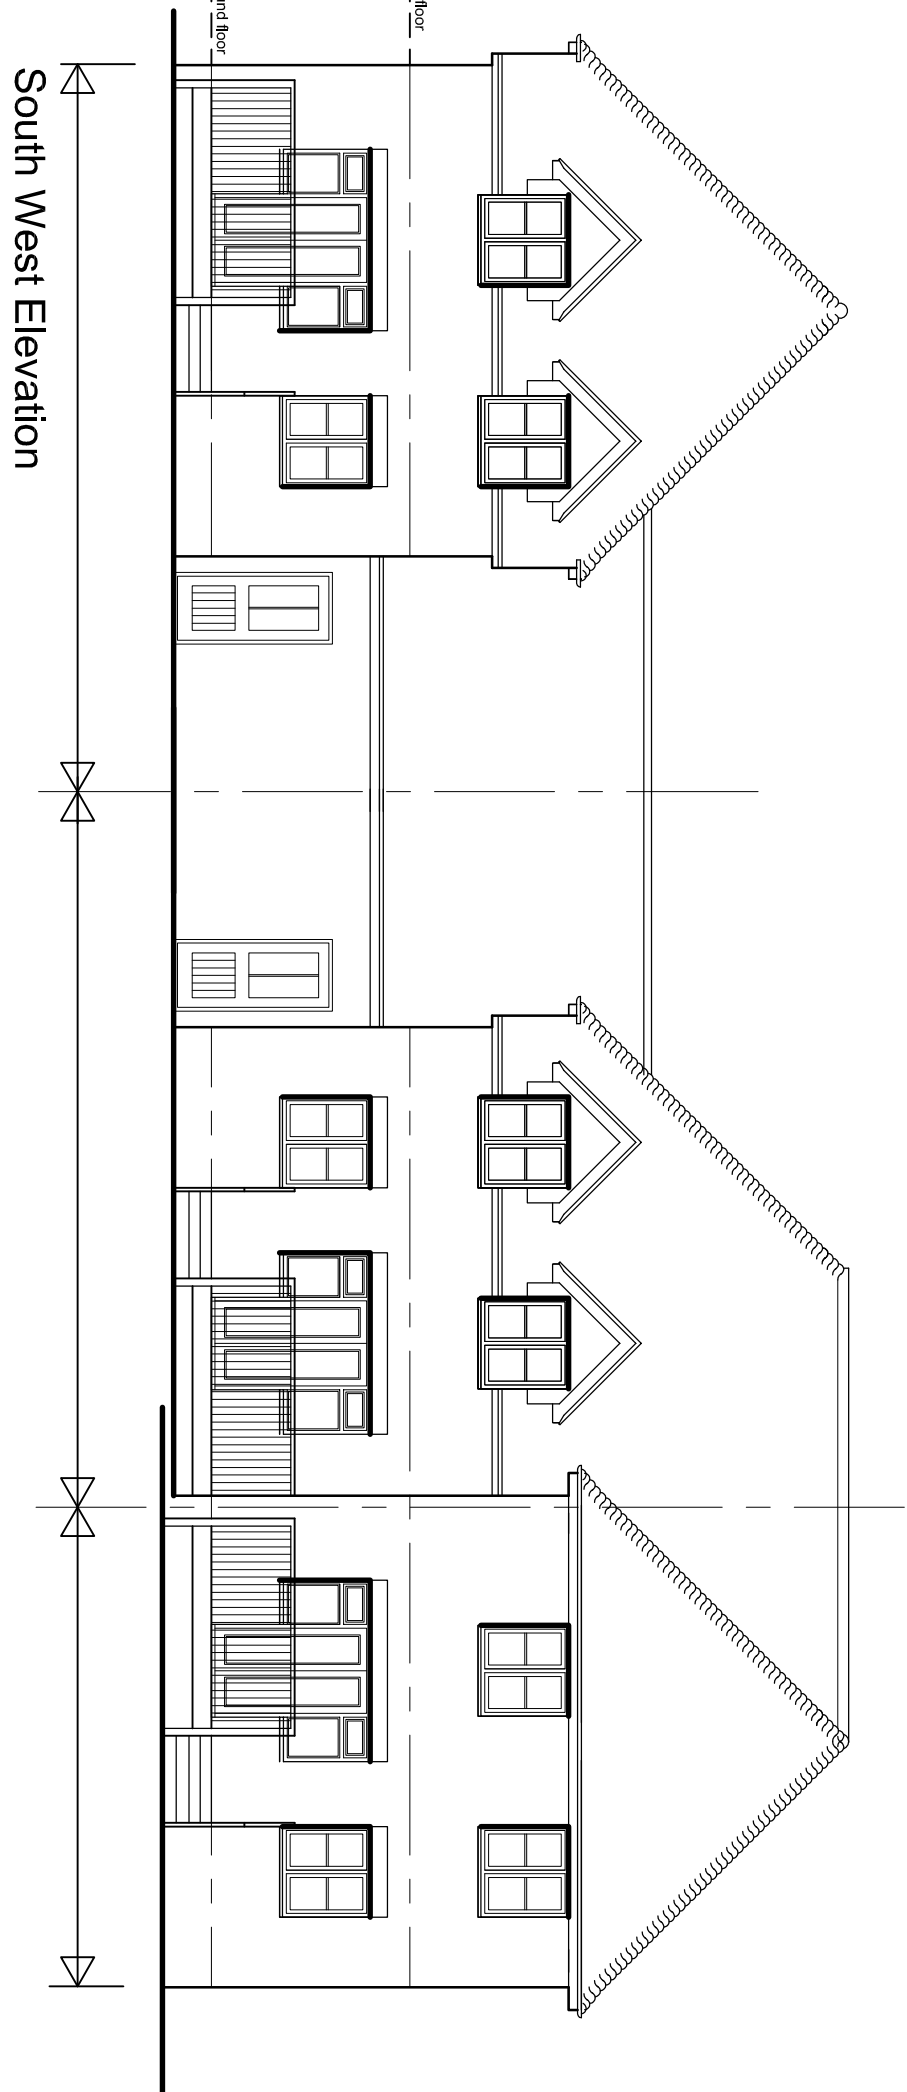


South West Elevation

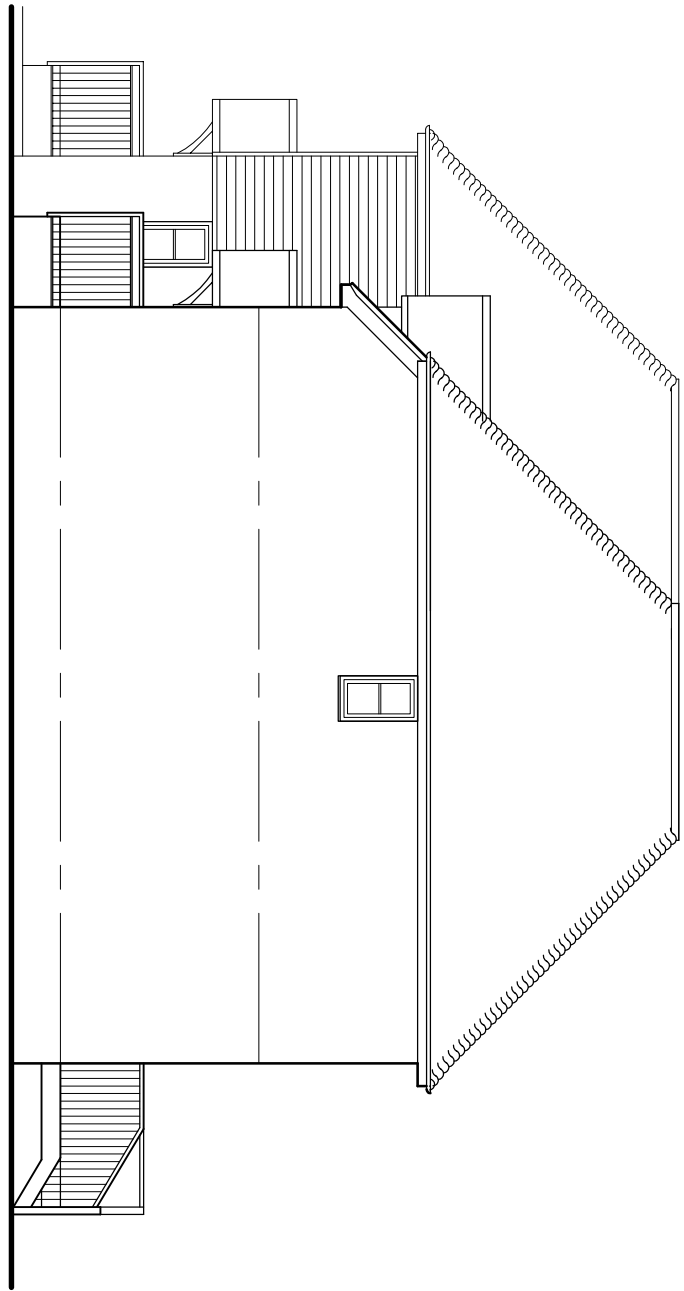

North West Elevation

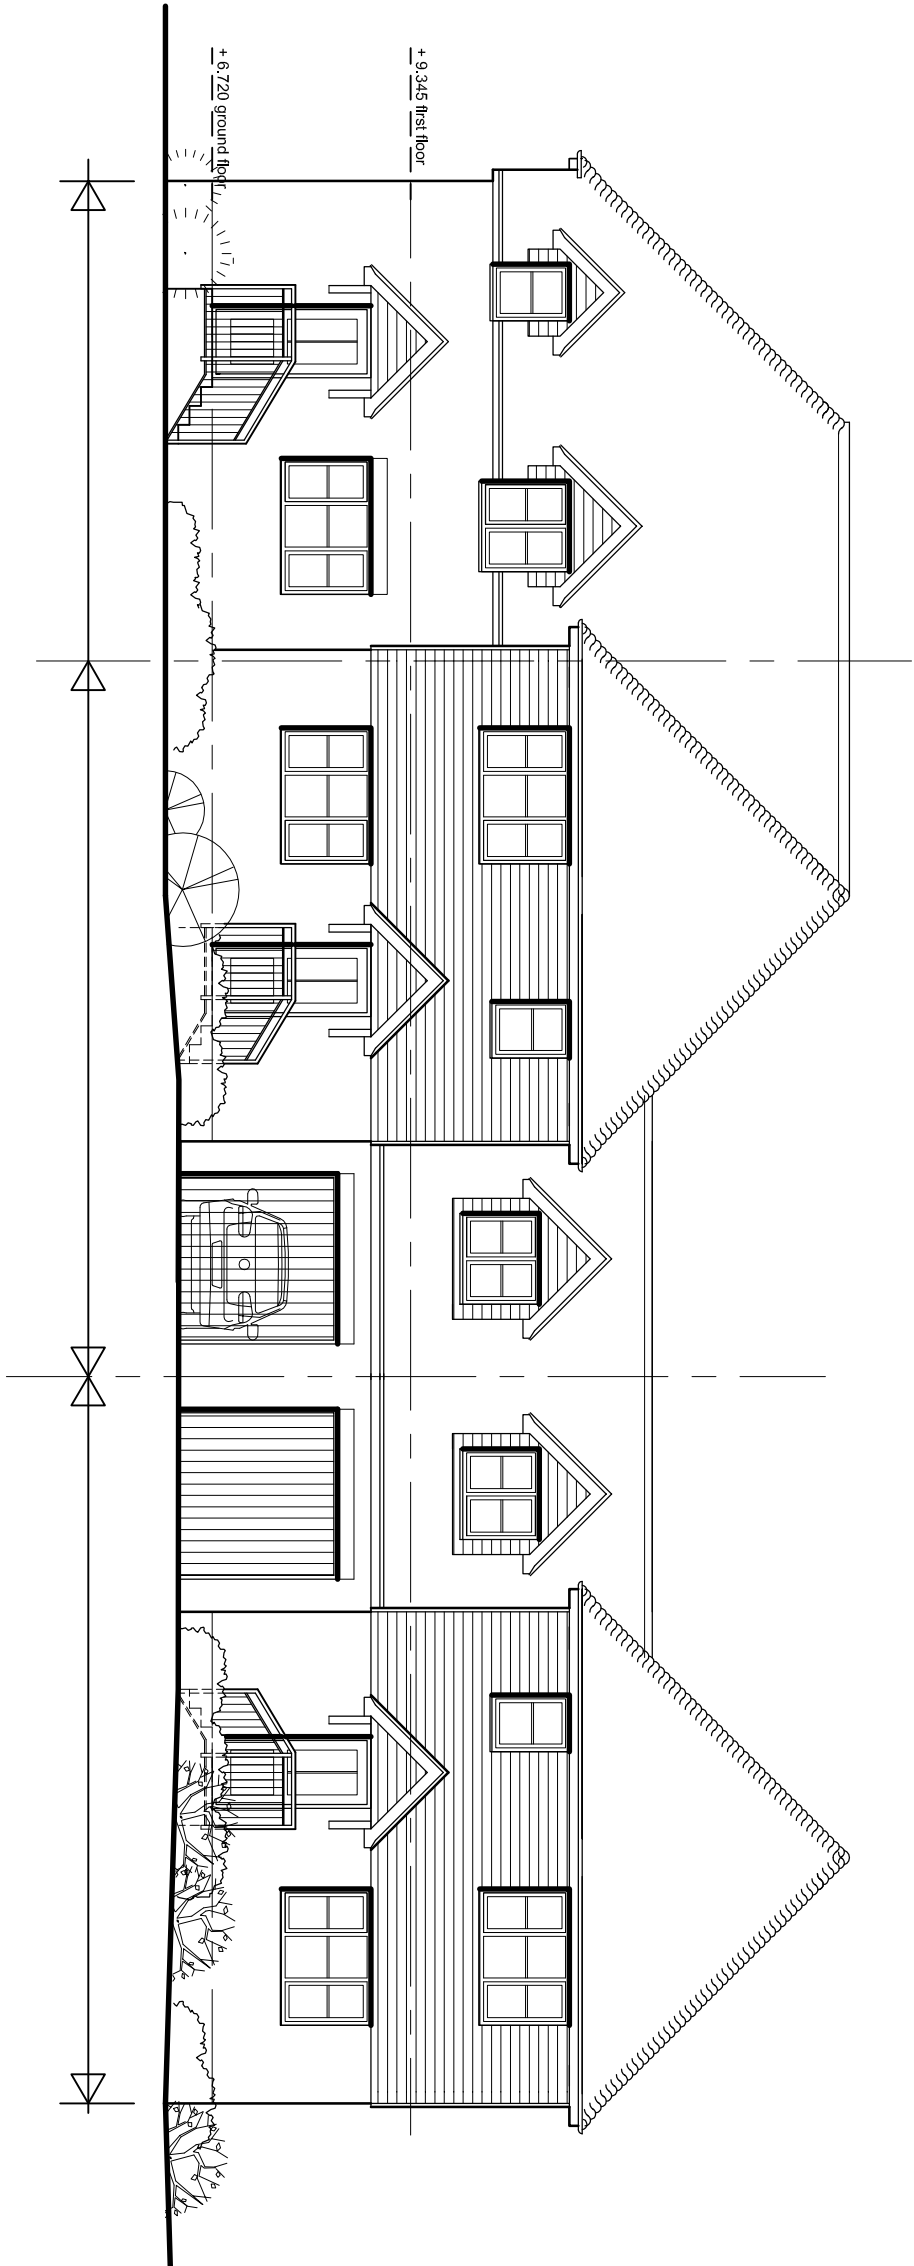

North East Elevation - front

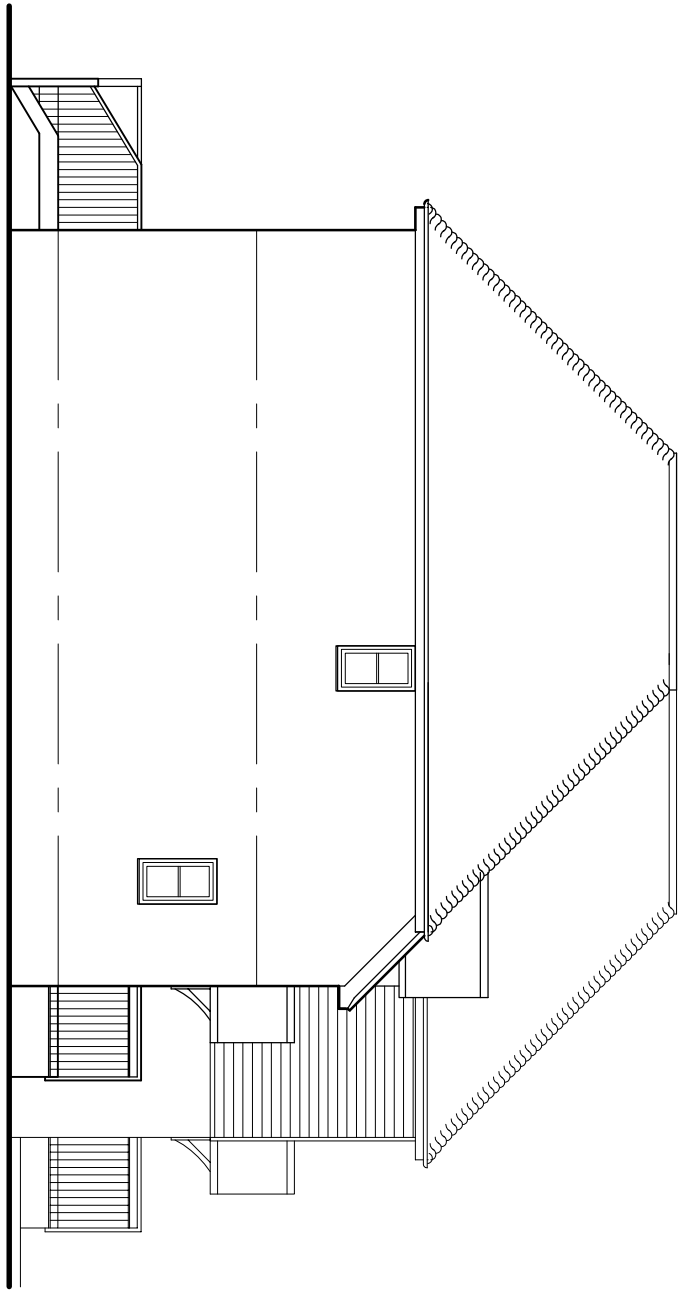

South East Elevation



15203 BRIDGE
WILKINS ROAD
BARNET, LONDON
Herts SG4 5SD
info@folkesarchitects.co.uk

CLIENT

Mr. J. Parsons

JOB TITLE

Proposed development at
43 & 45 Pevensy Road
Bognor Regis

DRAWING TITLE

Proposed Elevations

DATE	SCALE	DRAWN BY	CHECKED BY
Feb 18	1:100 @ A1	GIM	
JOB NO.	DRAWING NO.	REVISION	
1615	2.12		