



REF: BR/230/11/
12 WADHURST CLOSE

FRONT ELEVATION
SCALE 1:50
FROM ROAD LOOKING AT
12 WADHURST CLOSE

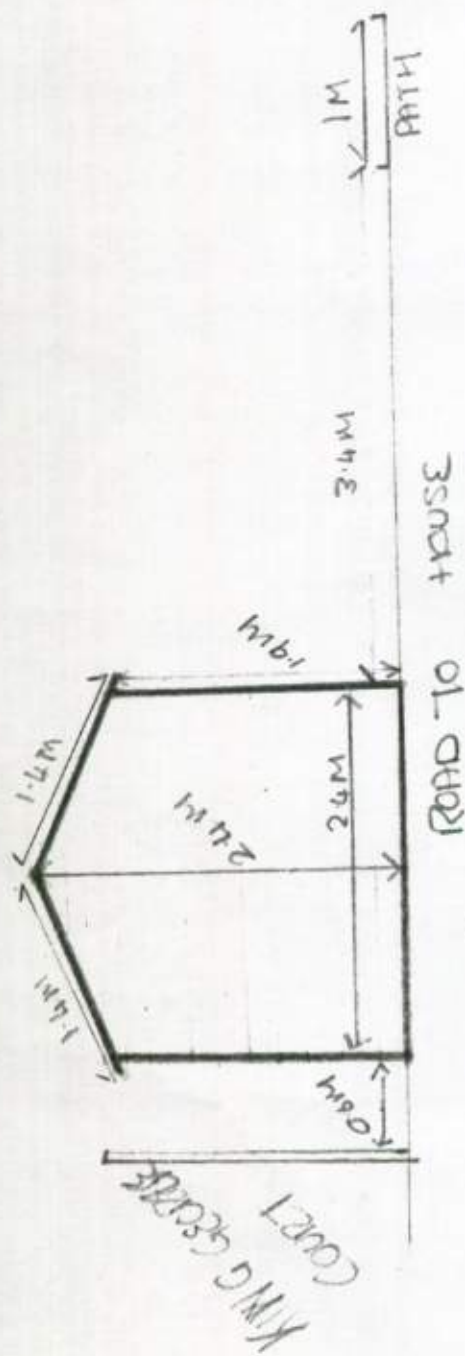

RIGHT HAND SIDE ELEVATION
SCALE 1:50 FROM ROAD
TO HOUSE BUILD LINE

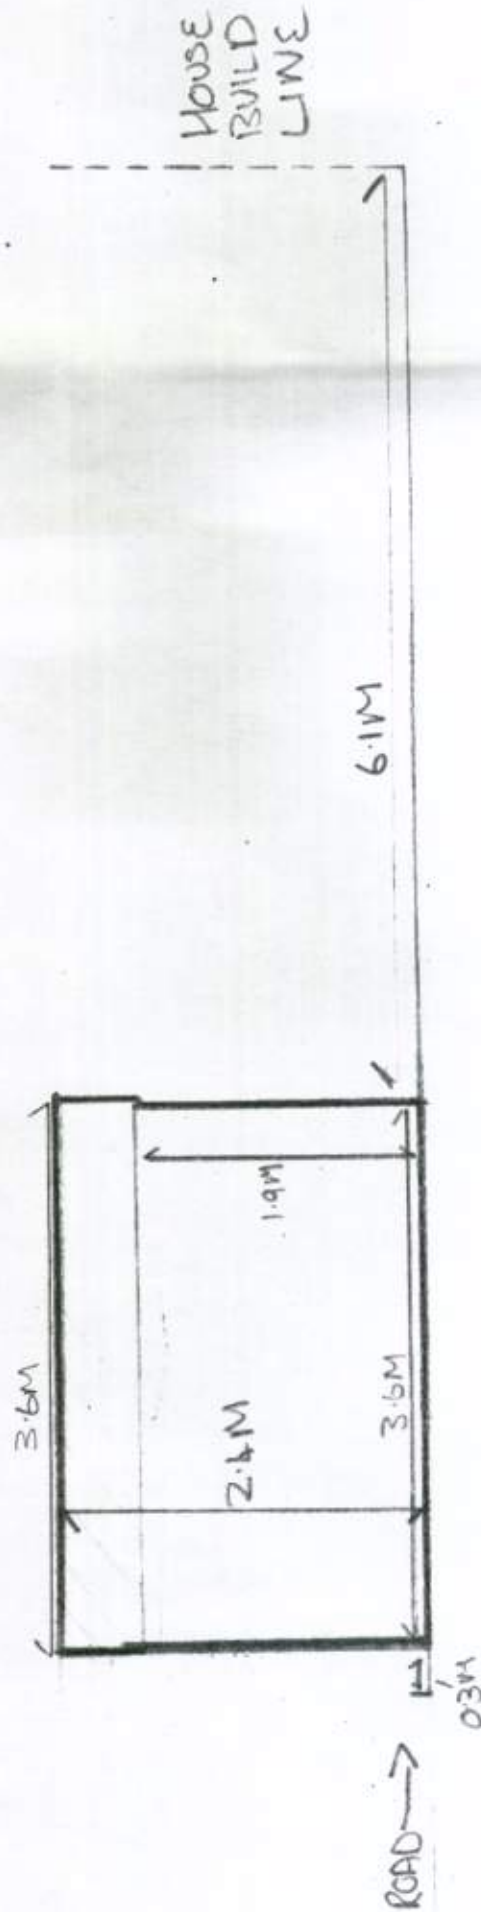

LEFT HAND SIDE ELEVATION
SCALE 1:50 FROM HOUSE
BUILD LINE TO ROAD

