




LONDON ROAD - SOUTHWEST ELEVATION - 1:50@A1, 1:100@A3




HIGH STREET - SOUTHEAST ELEVATION - 1:50@A1, 1:100@A3

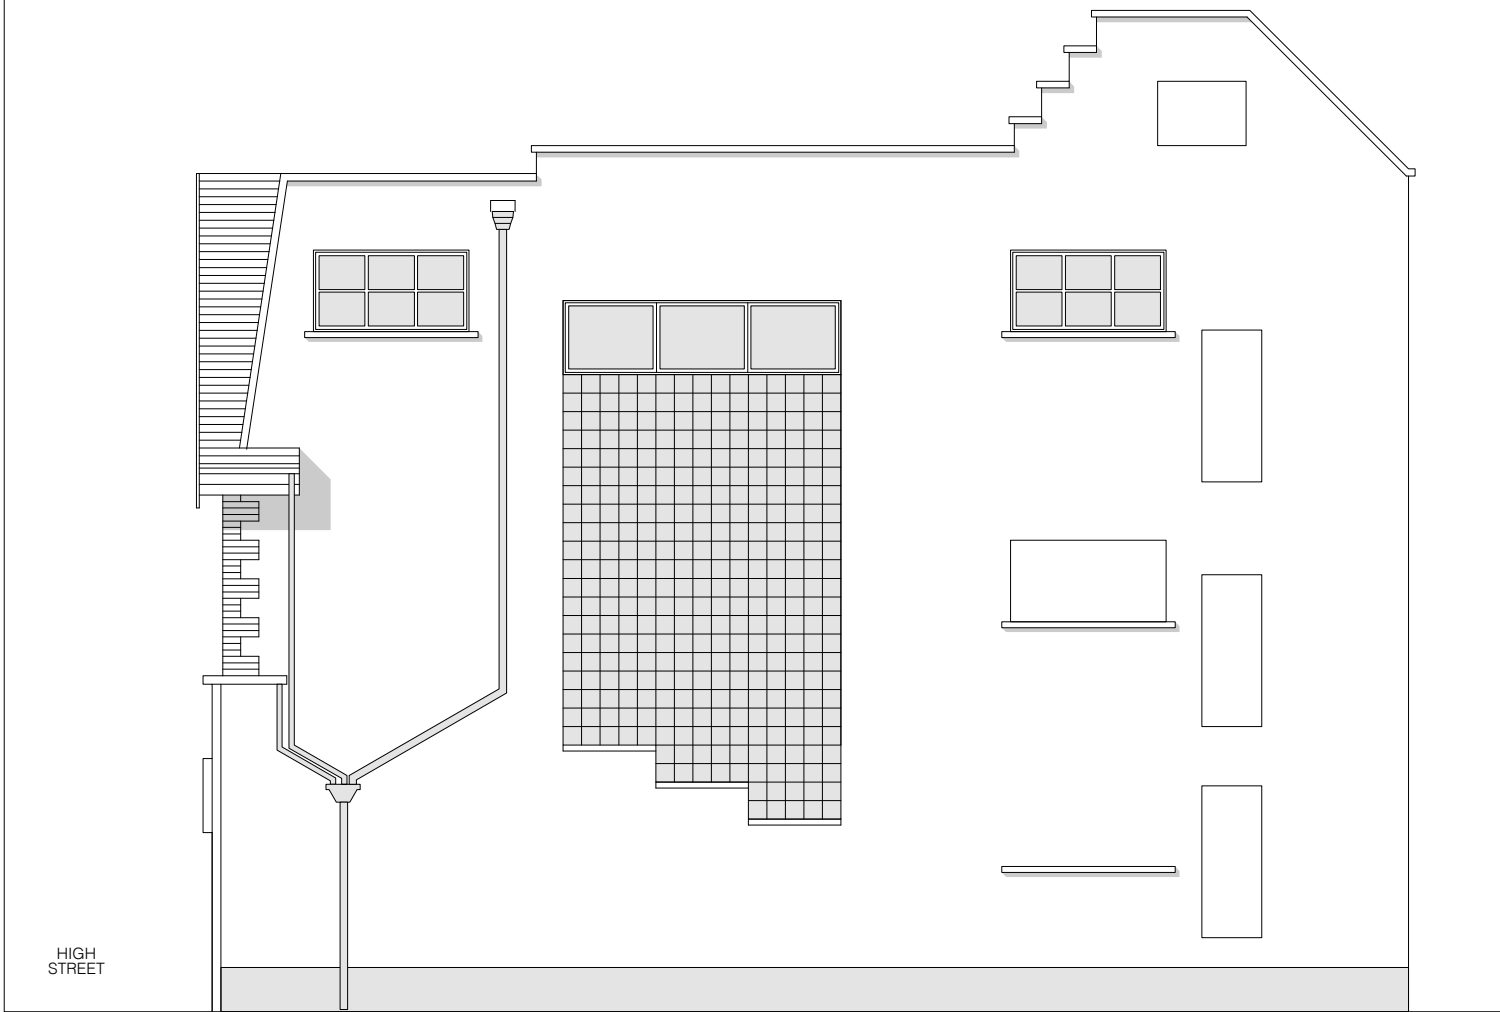


HIGH STREET

SIDE - NORTHEAST ELEVATION - 1:50@A1, 1:100@A3 - NO CHANGES PROPOSED

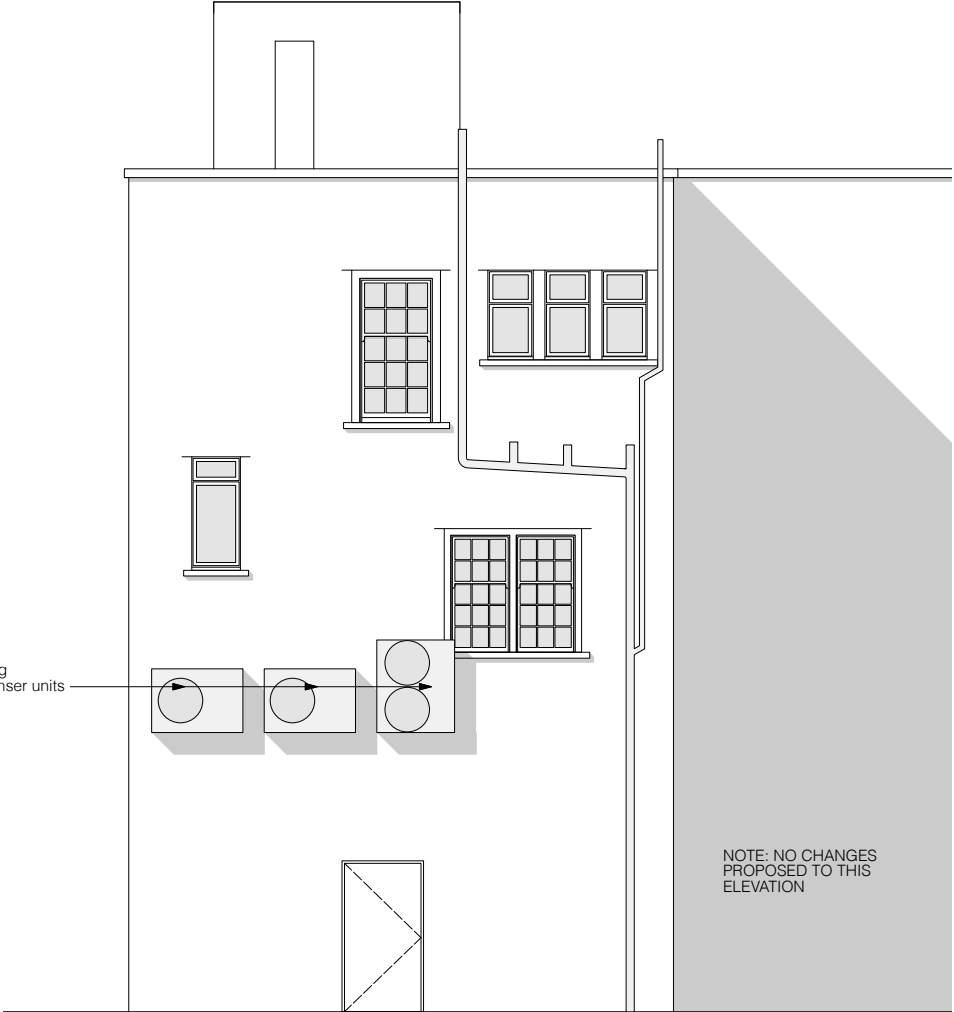

REAR (SERVICE YARD) NORTHWEST ELEVATION - 1:50@A1, 1:100@A3

 

Rev	Date	Initials	Details
Purpose of Issue			
AS EXISTING			
RICHARD PEDLAR ARCHITECTS ARCHITECTURE • CONSERVATION • URBAN DESIGN			
RPCA 4 Grove Road Redland Bristol BS6 6UJ • 0117 974 2612 www.rpca.co.uk • info@rpca.co.uk			
			
Project LOUNGE at 1 London Road Bognor Regis Sussex PO21 1PQ			
Client Loungers UK Limited			
Title Existing Elevations			
Drawing No. LNG4249.02-			
Scale 1:50 @A1 1:100 @ A3		Date SEPT 2021	
Responsibility is not accepted for errors made by others in scaling from this drawing. All construction information to be taken from figured dimensions only.			

