

NOTE: signage to be dealt with under separate application

Existing lower panel to fascia removed to reinstate original fascia proportions

NOTE: existing quoins extant on adjacent building as reference


pendant light fitting above entrance

recessed outward opening part M compliant entrance door on corner

Existing column (assumed) shown dotted

LONDON ROAD - SOUTHWEST ELEVATION - 1:50@A1, 1:100@A3

CORNER ELEVATION - 1:50@A1, 1:100@A3

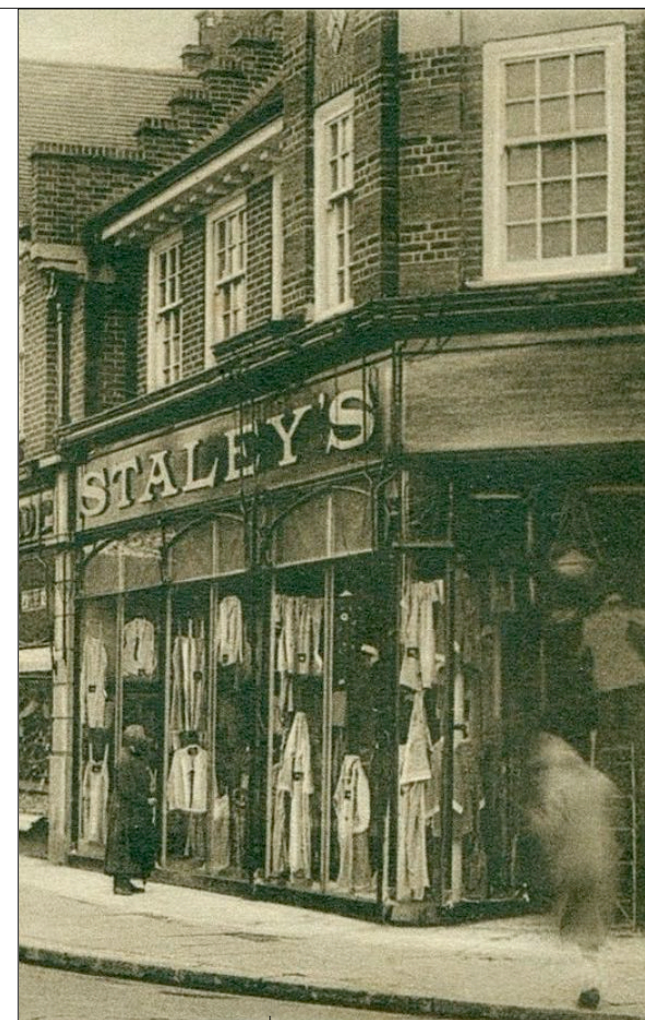

Original shopfront, circa 1928



Rev Date Initials Details

Purpose of Issue

PLANNING - SHOPFRONT ALTERATIONS

RICHARD PEDLAR ARCHITECTS
ARCHITECTURE • CONSERVATION • URBAN DESIGN

RPCA 4 Grove Road Redland
Bristol BS6 6UJ • 0117 974 2612
www.rpca.co.uk • info@rpca.co.uk



Project **LOUNGE** at 1 London Road
Bognor Regis Sussex PO21 1PQ

Client Loungers UK Limited

Title Proposed Elevations

Drawing No. **LNG4249.04-**

Scale 1:50 @A1
1:100 @ A3

Date SEPT 2021

Responsibility is not accepted for errors made by others in scaling from this drawing. All construction information to be taken from figured dimensions only.