

THIS DRAWING IS FOR :

**PLANNING
PURPOSES ONLY**


Not to Be Used for Construction

Key

Existing


Proposed

Demolished

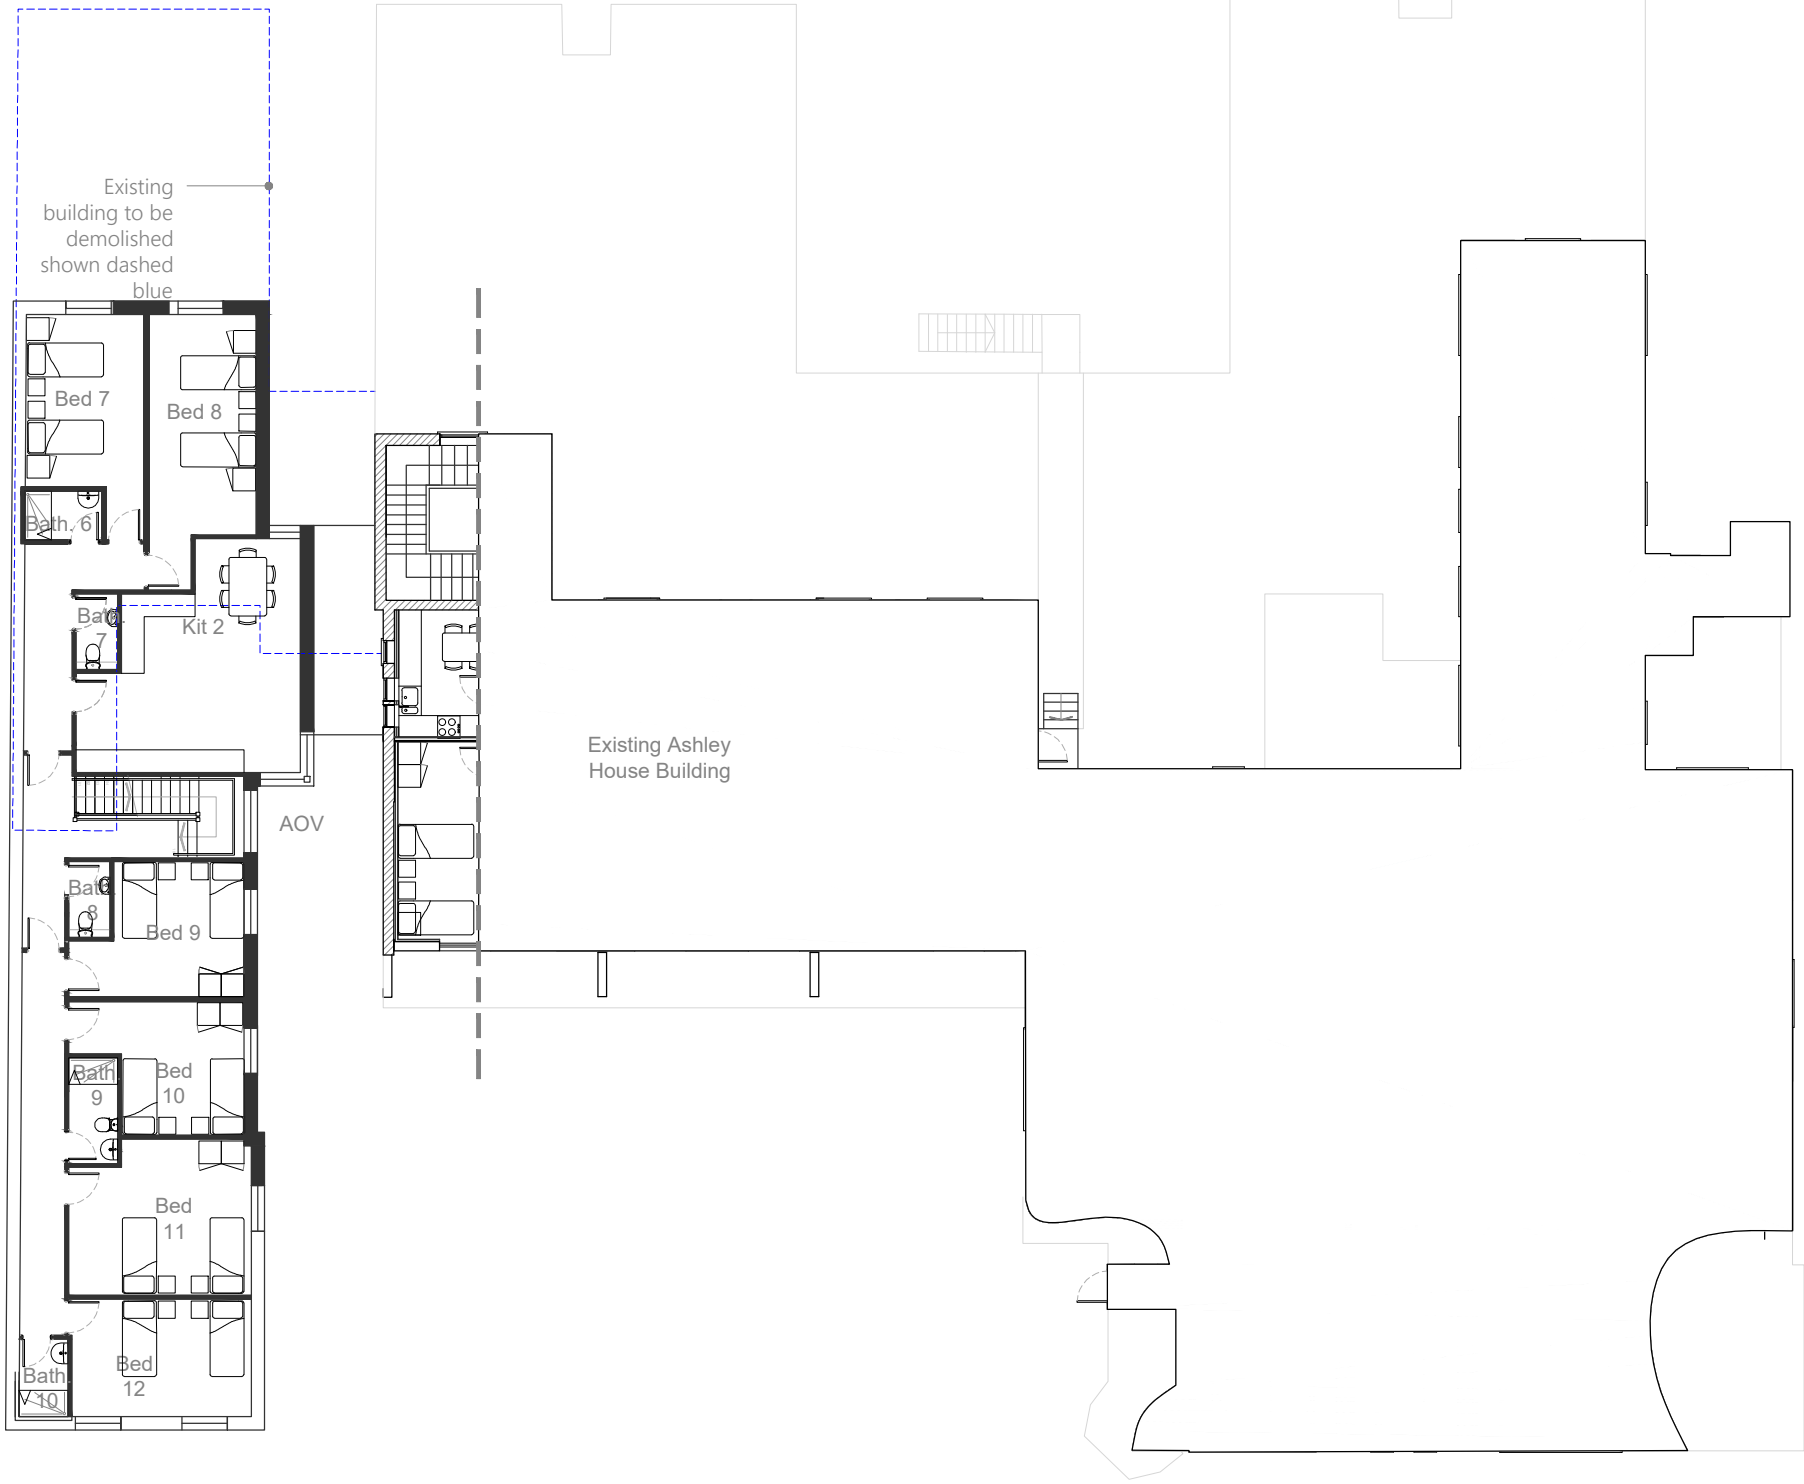


First Floor Plan

Scale 1:200

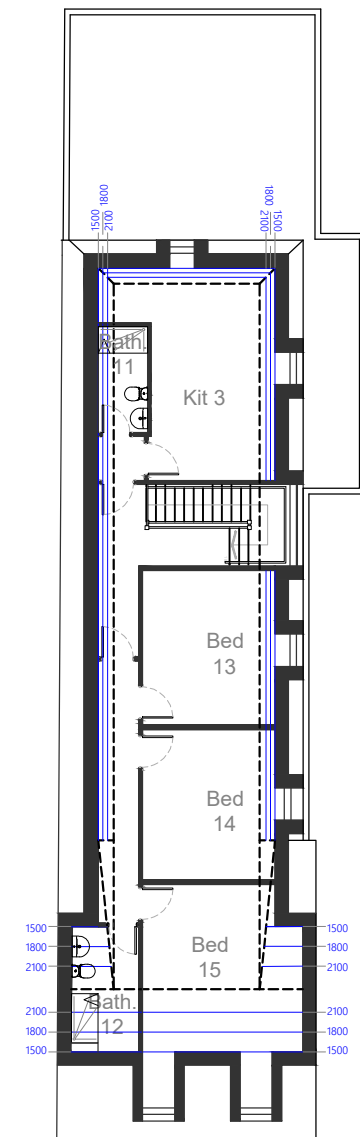

Second Floor Plan

Scale 1:200

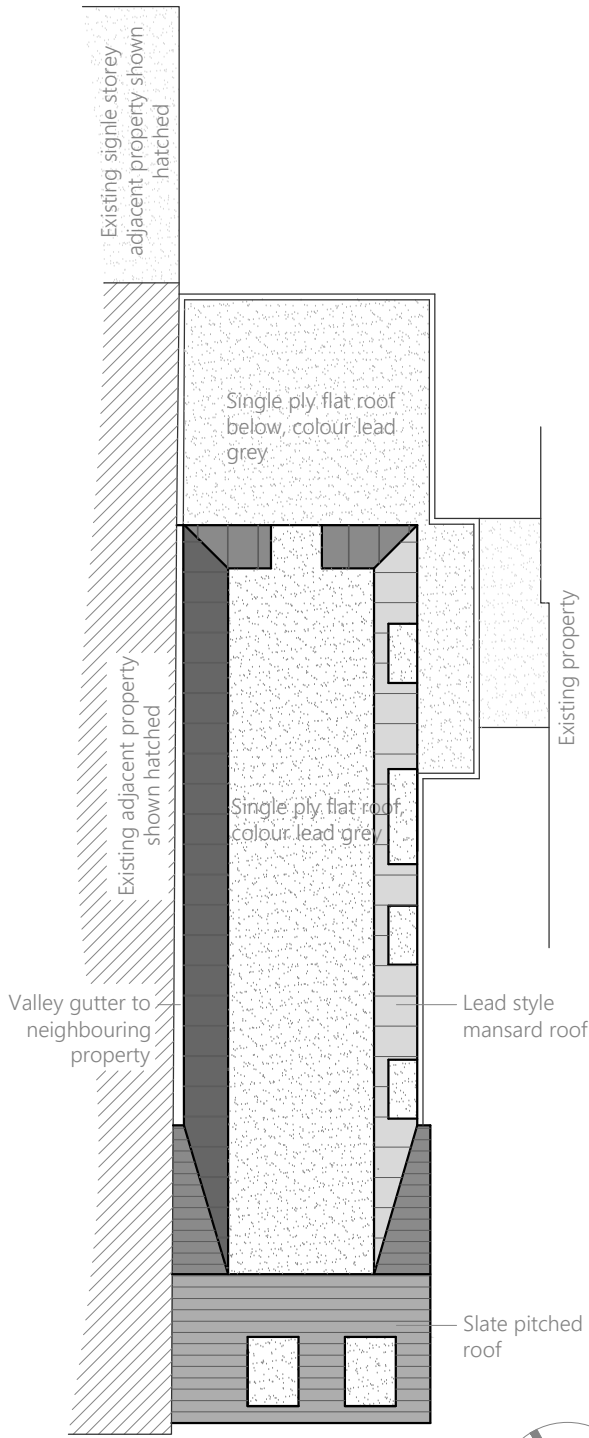

Roof Plan

Scale 1:200

This drawing is copyright of more than architecture ltd ©

CLIENT 120 Aldwick Rd LLP

PROJECT Ashley House - West Wing

DRAWING TITLE Proposed First, Second & Roof Plans

DWG NO. 170 / 3.102

SCALE 1:200 @ A3

REVISION 06

DATE 07.08.2018

NOTES

This drawing is copyright and shall not be reproduced nor used for any other purpose without the written permission of the architects. This drawing must be read in conjunction with all other related drawings and documentation. Permission is granted to scale from this drawing for the purposes of Local Authority Planning Approval only. Please verify that the information is correctly printed to scale by checking the control bar.



RIBA

Chartered Practice

more studio halls orchard barn
apuldram PO20 7FD
+44 (0) 1243 214 204
mail@randelldesigngroup.com
www.randelldesigngroup.com