



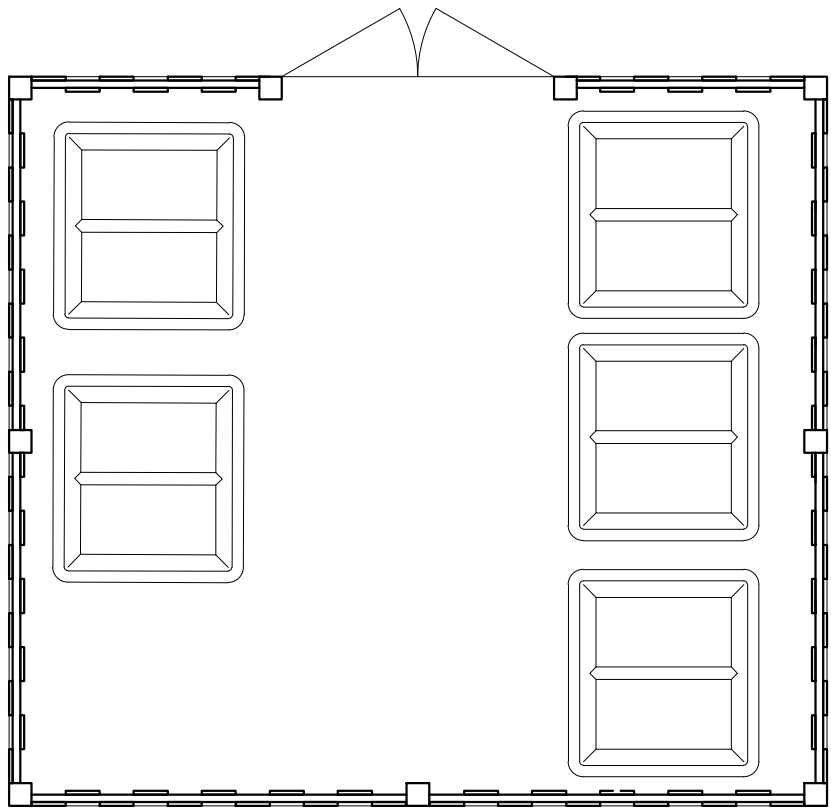

3 x refuse bins comprising 4200 litres and 2 x recycling bins 4200 litres
Post and arris rail construction with hit and miss boarding. Double gate access.
Concrete slab by others


Bin Store Plan

Scale 1:50

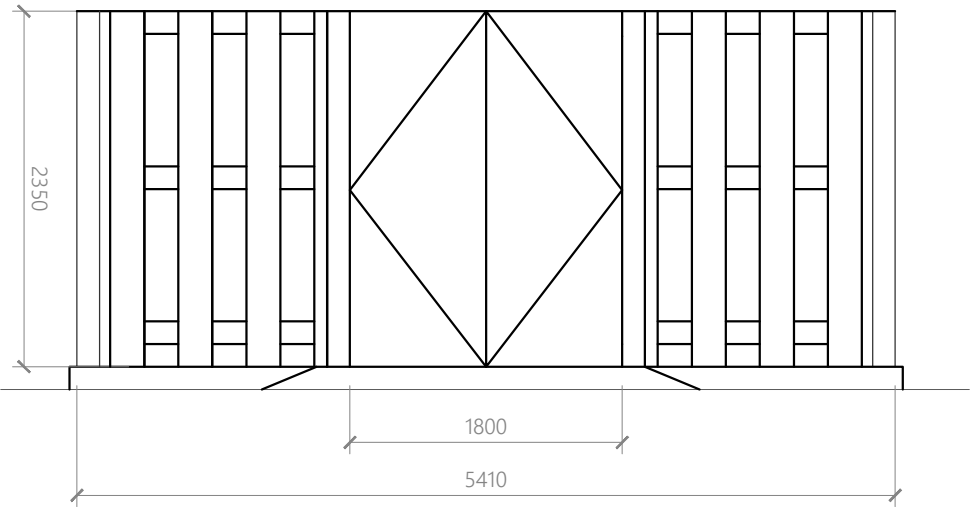


North Elevation

Scale 1:50

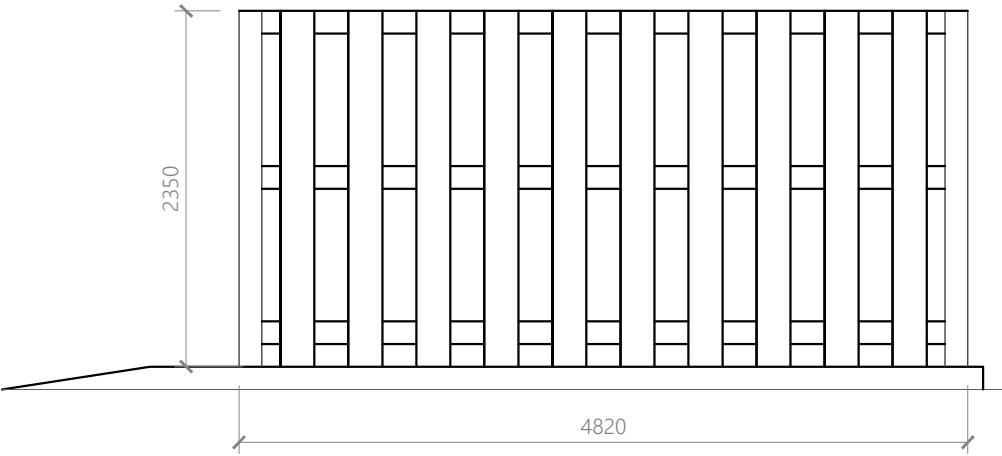


West Elevation

Scale 1:50

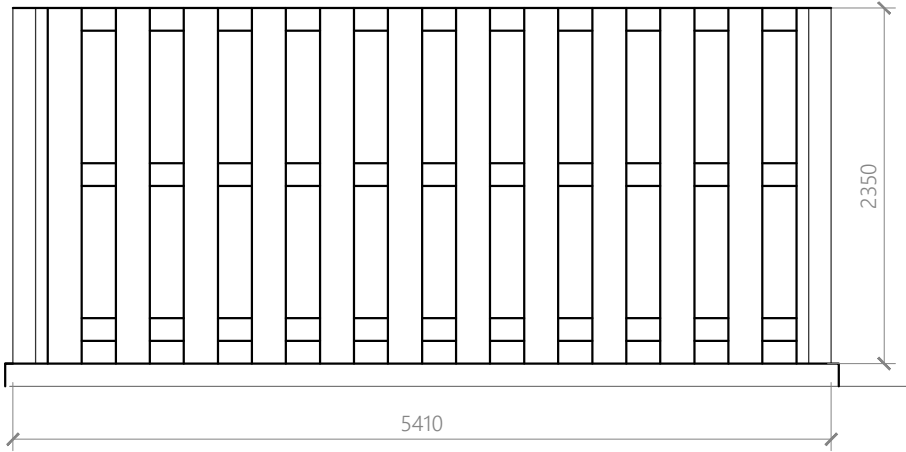

South Elevation


Scale 1:50

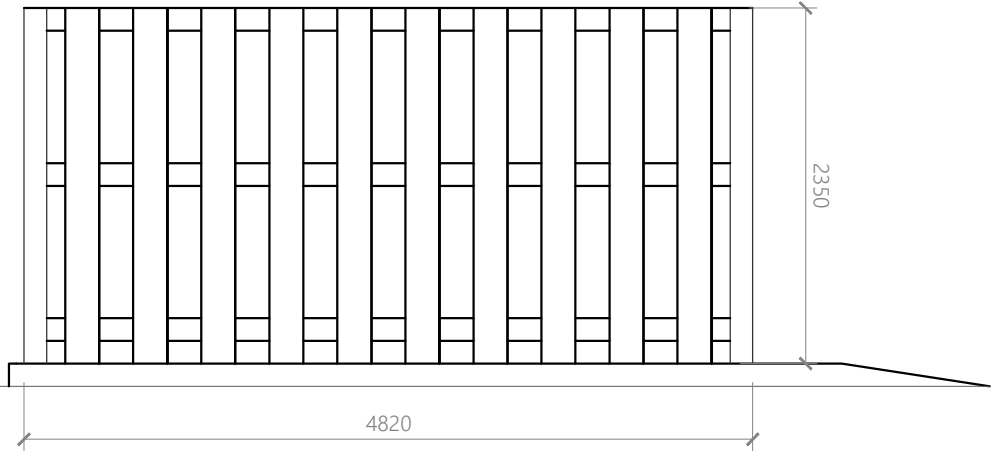

East Elevation

Scale 1:50

SCALE @ A3

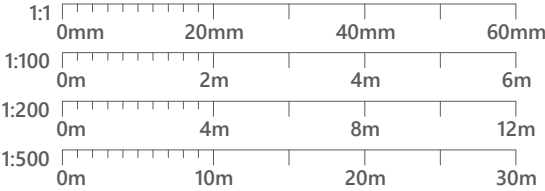

This drawing is copyright of more than architecture ltd ©

CLIENT	120 Aldwick Rd LLP
PROJECT	Ashley House - West Wing
DRAWING TITLE	Proposed Bin Store

DWG NO.	170 / 3.103
SCALE	1:50 @ A3
REVISION	02
DATE	07.08.2018

NOTES
This drawing is copyright and shall not be reproduced nor used for any other purpose without the written permission of the architects. This drawing must be read in conjunction with all other related drawings and documentation. Permission is granted to scale from this drawing for the purposes of Local Authority Planning Approval only. Please verify that the information is correctly printed to scale by checking the control bar.



RIBA
Chartered Practice
more studio halls orchard barn
apuldrum PO20 7FD
+44 (0) 1243 214 204
mail@randelldesigngroup.com
www.randelldesigngroup.com