



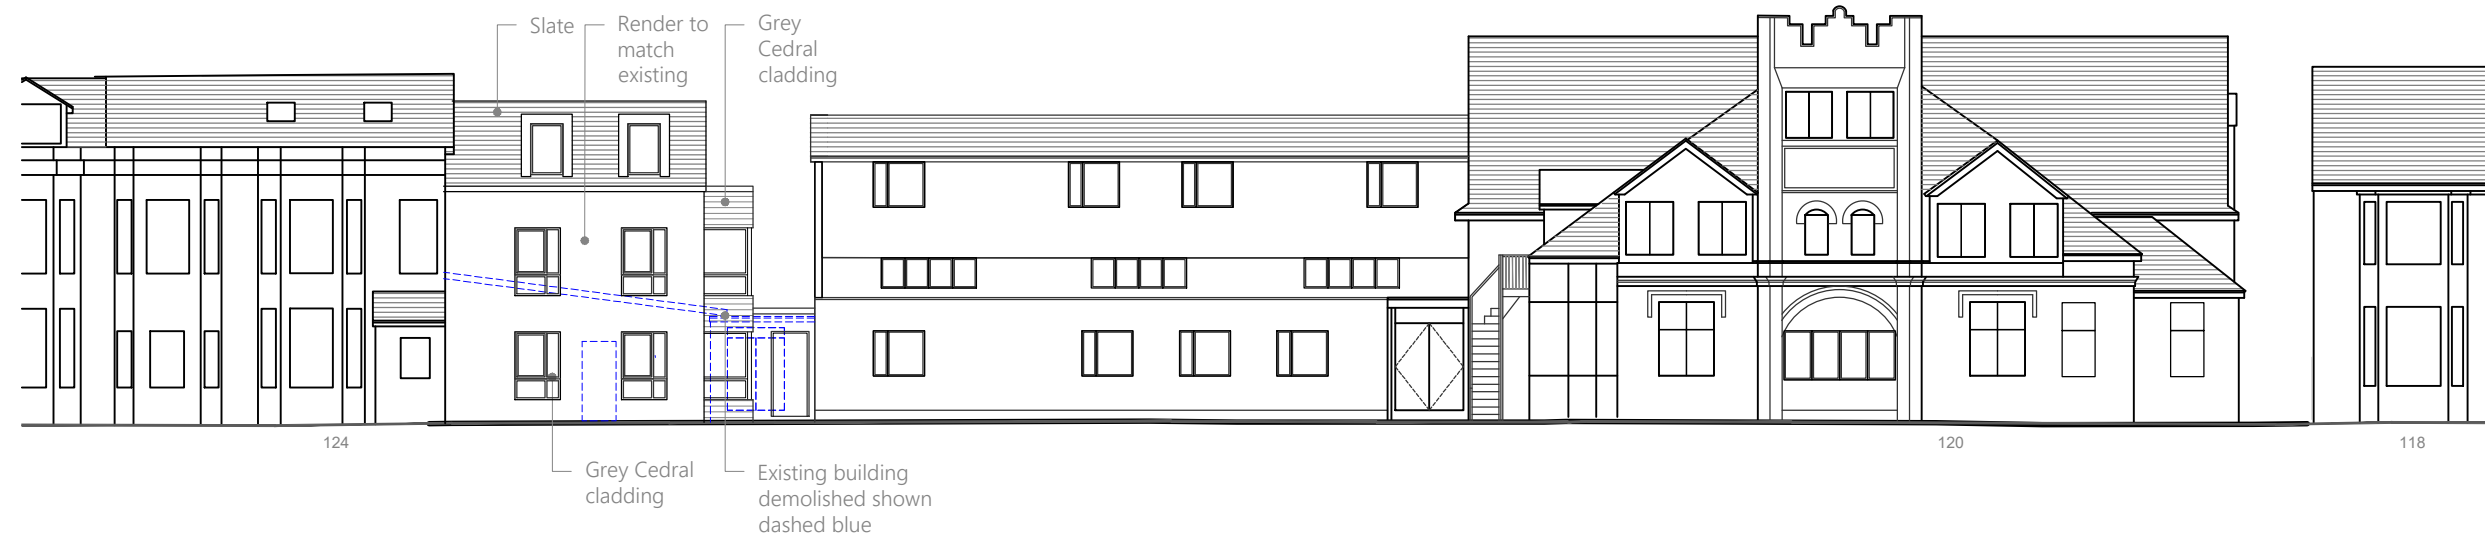

North Elevation
 Scale 1:200



South Elevation
 Scale 1:200

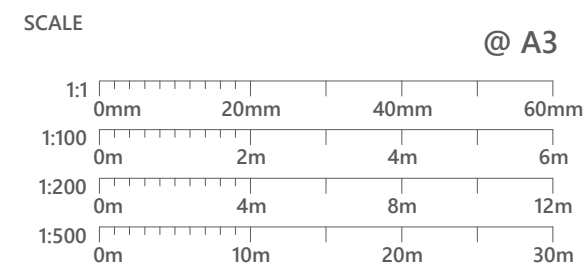

This drawing is copyright of more than architecture ltd ©

CLIENT
PROJECT
DRAWING TITLE

120 Aldwick Rd LLP
 Ashley House - West Wing
 Proposed North and South Elevations

DWG NO.
SCALE
REVISION

170 / 3.201
 1:200 @ A3
 05

DATE
07.08.2018

NOTES
 This drawing is copyright and shall not be reproduced nor used for any other purpose without the written permission of the architects. This drawing must be read in conjunction with all other related drawings and documentation. Permission is granted to scale from this drawing for the purposes of Local Authority Planning Approval only. Please verify that the information is correctly printed to scale by checking the control bar.

randell design group
 more than architecture

RIBA
 Chartered Practice
 more studio halls orchard barn
 apuldram PO20 7FD
 +44 (0) 1243 214 204
 mail@randelldesigngroup.com
 www.randelldesigngroup.com