



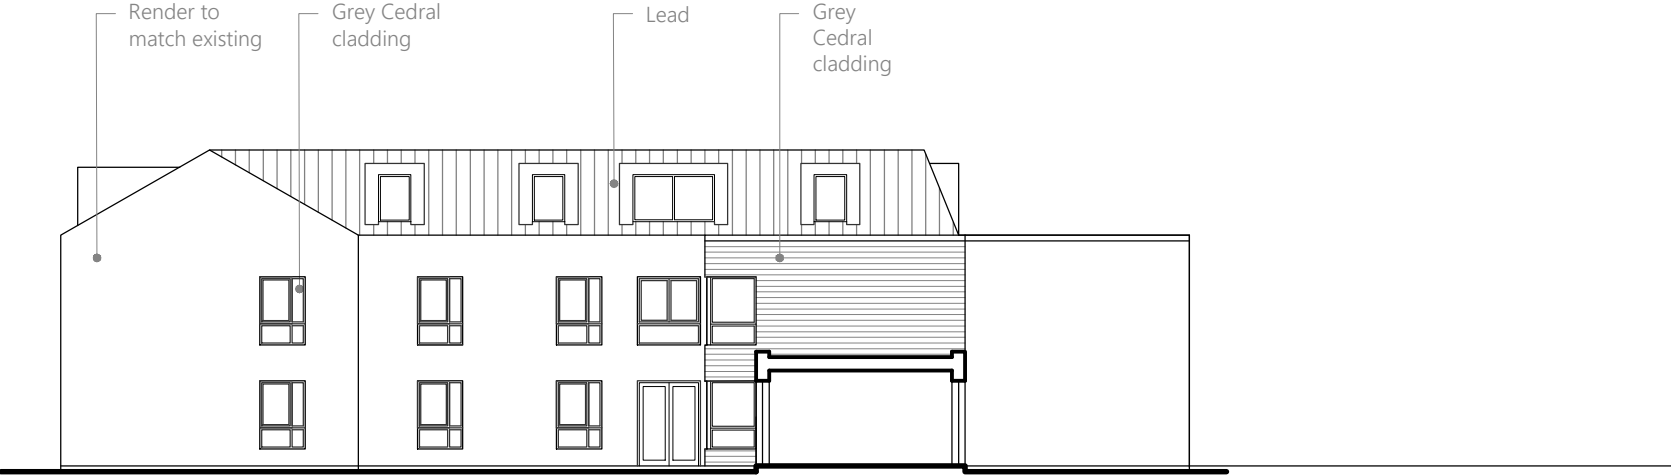


East Elevation

Scale 1:200

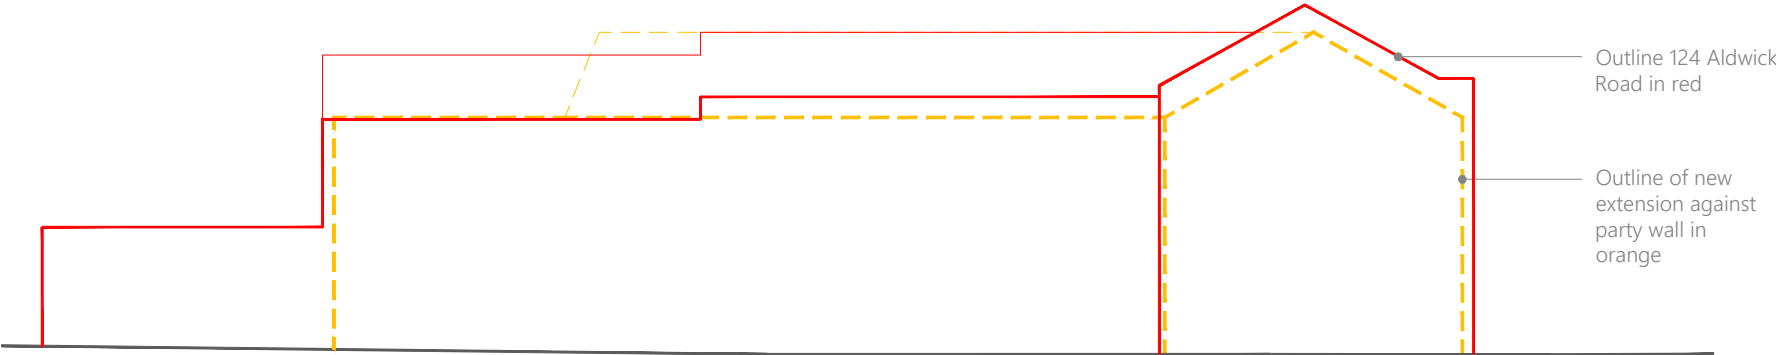

West Elevation

Scale 1:200

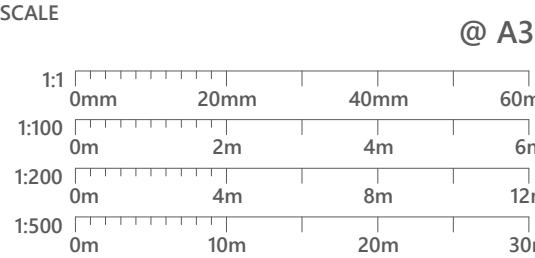

This drawing is copyright of more than architecture ltd ©

CLIENT 120 Aldwick Rd LLP
PROJECT Ashley House - West Wing
DRAWING TITLE Proposed East and West Elevations

DWG NO. 170 / 3.202
SCALE 1:200 @ A3
REVISION 05
DATE 07.08.18

NOTES
This drawing is copyright and shall not be reproduced nor used for any other purpose without the written permission of the architects. This drawing must be read in conjunction with all other related drawings and documentation. Permission is granted to scale from this drawing for the purposes of Local Authority Planning Approval only. Please verify that the information is correctly printed to scale by checking the control bar.



RIBA
Chartered Practice
more studio halls orchard barn
apuldrum PO20 7FD
+44 (0) 1243 214 204
mail@randelldesigngroup.com
www.randelldesigngroup.com